




Front Elevation





Side Elevation



Side Elevation

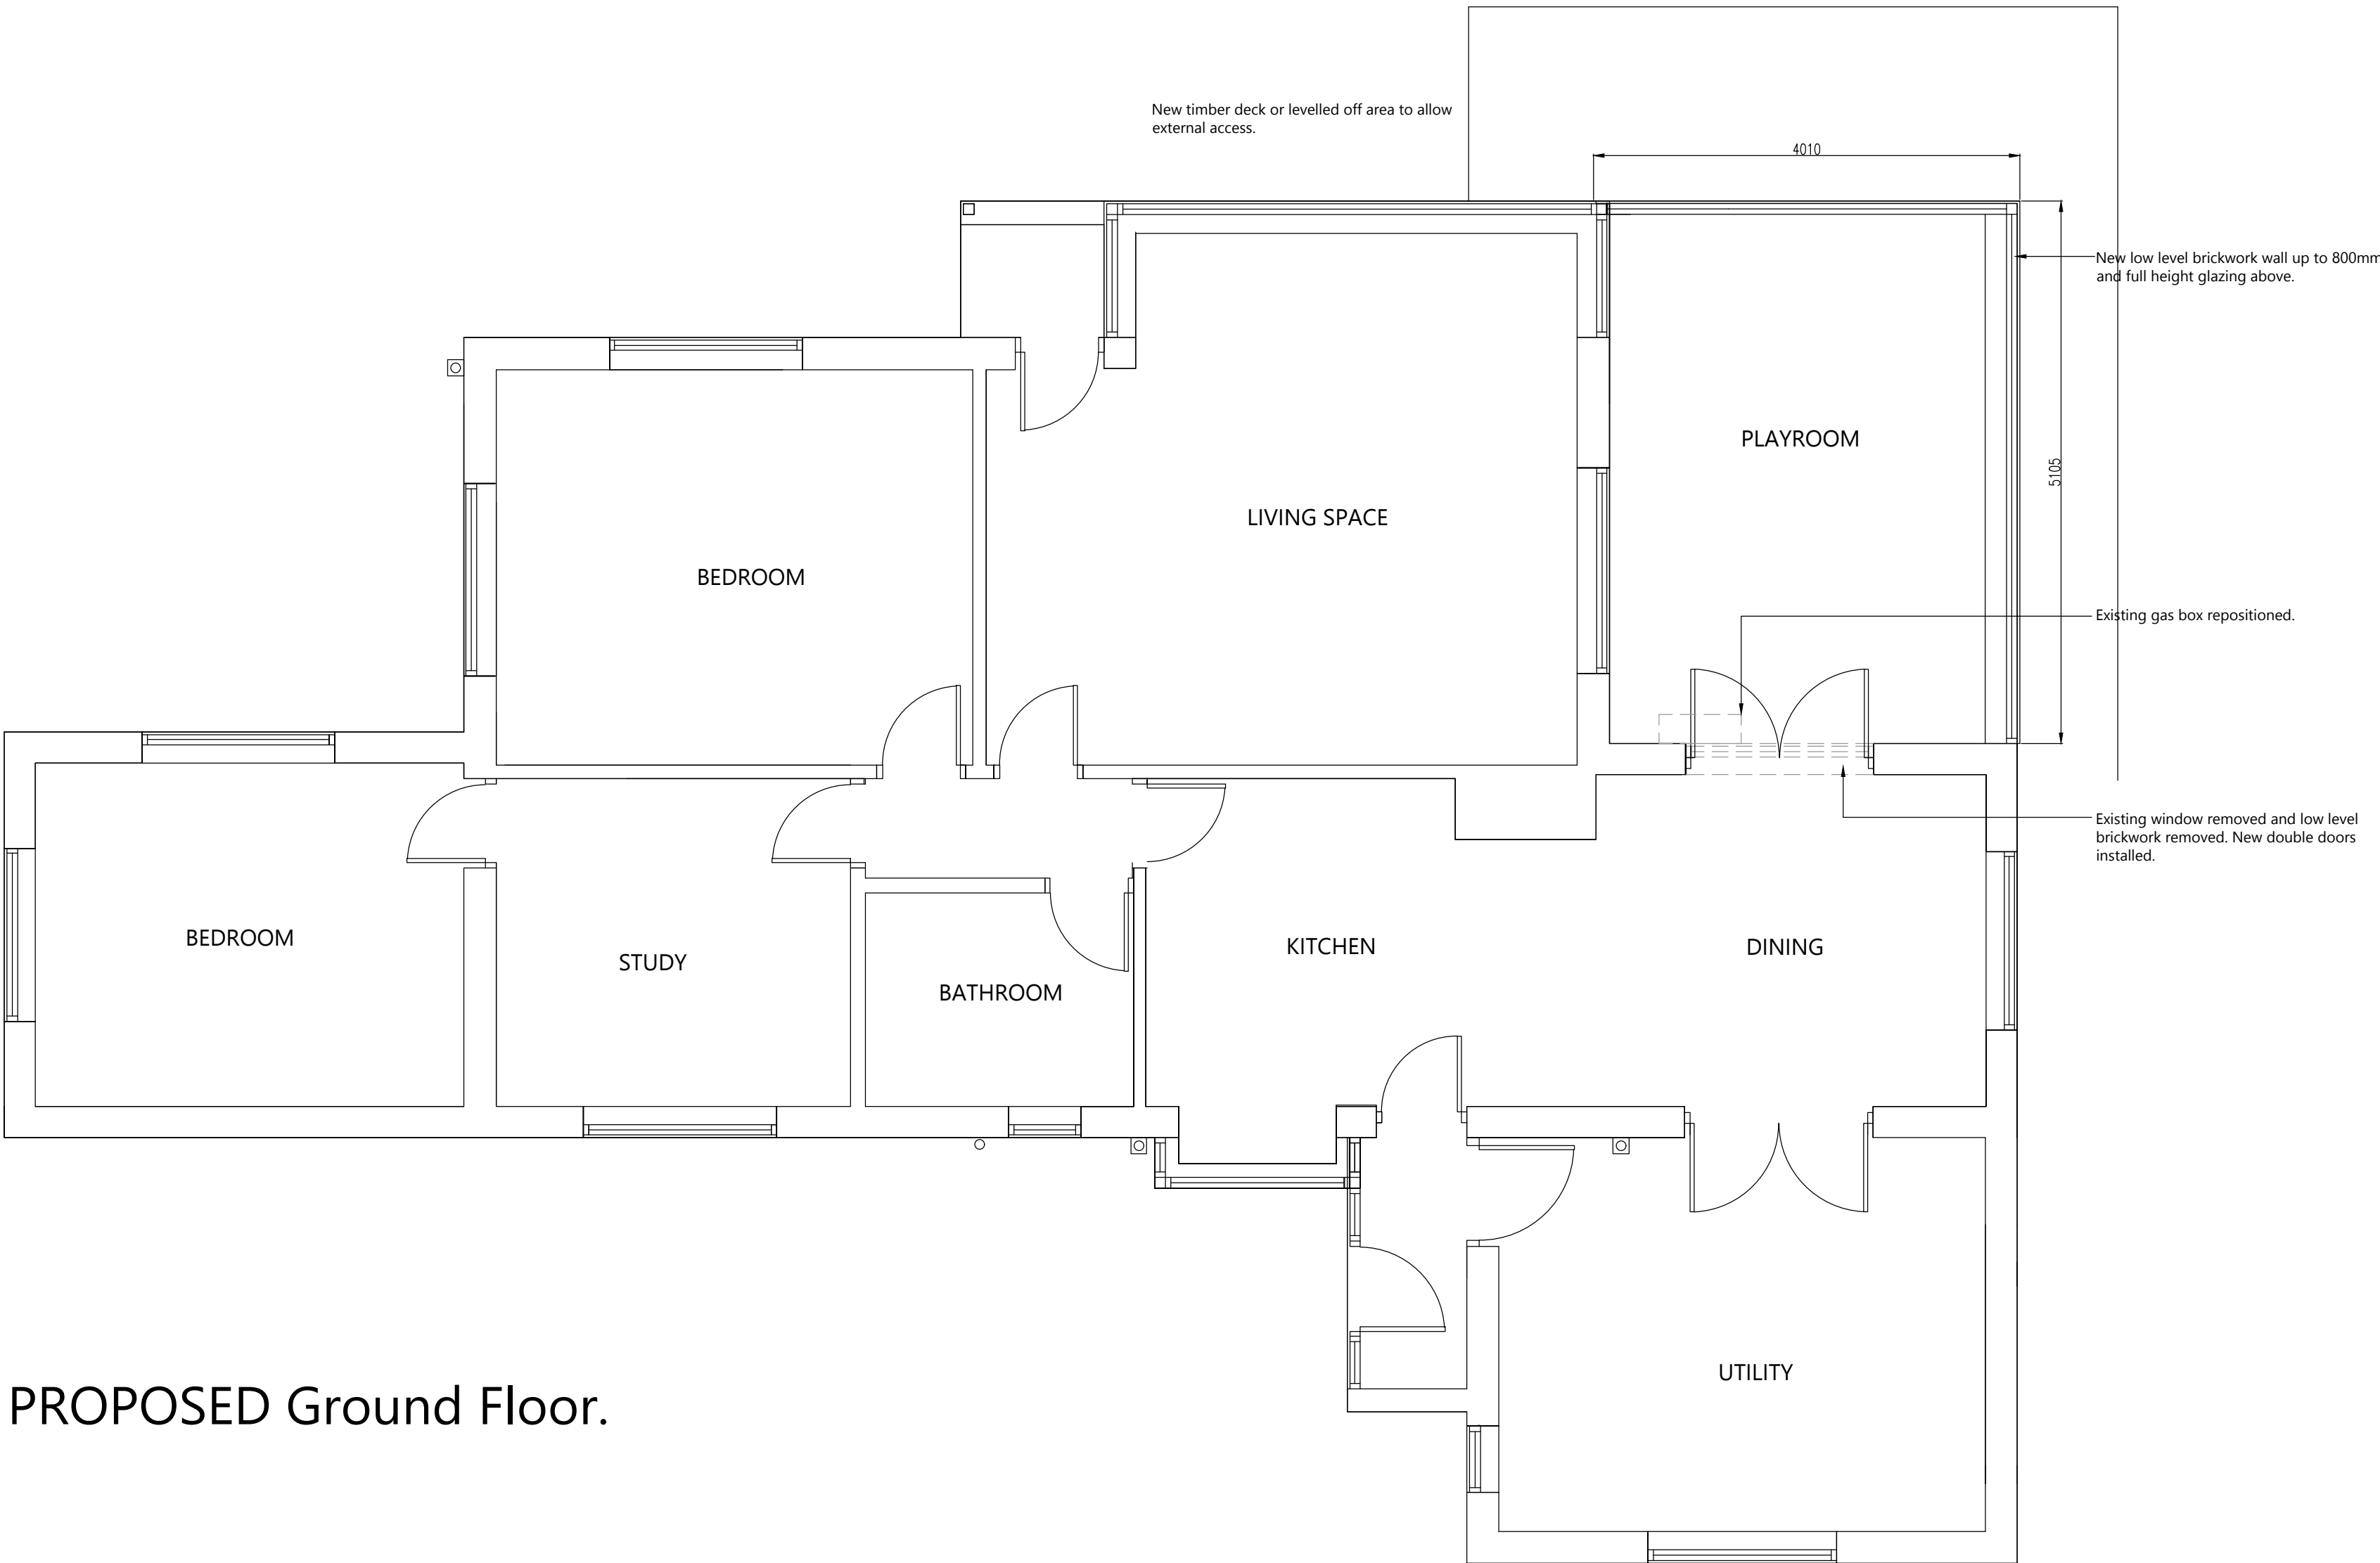

PROPOSED Ground Floor.

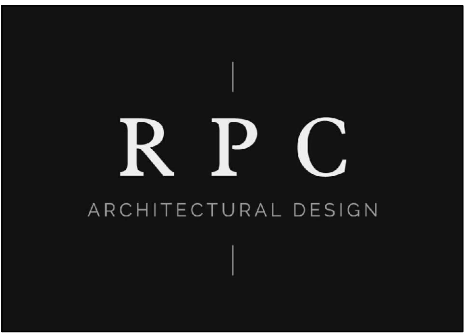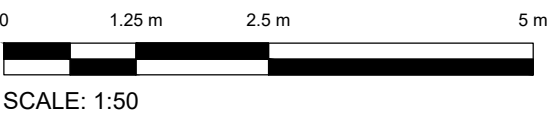

T: 07909119580 E: contact@rpcad.co.uk W: www.rpcad.co.uk
Company No. 9296515 CIAT Registered Practice No. 021507

Client:			
Rachel Jane Holt			
Project/Details:			
129 Manchester Road, Walmersley, Bury BL9 5NL			
Title:			
Proposed Plans.			
Scale/Sheet:	Dwg ref:	Project Stage:	Rev:
	201117/02	Planning	
1:50 @ A1	Drwn: RC	Purpose of Issue:	
		Planning	

© The Copyright of this drawing is vested with RPC Architectural Design Ltd. All use is subject to the company granting a license to the Client for use during their project only.
Do not scale from the drawing, use only figured dimensions. All dimensions to be checked on site. All discrepancies are to be reported immediately to RPC Architectural Design Ltd.