


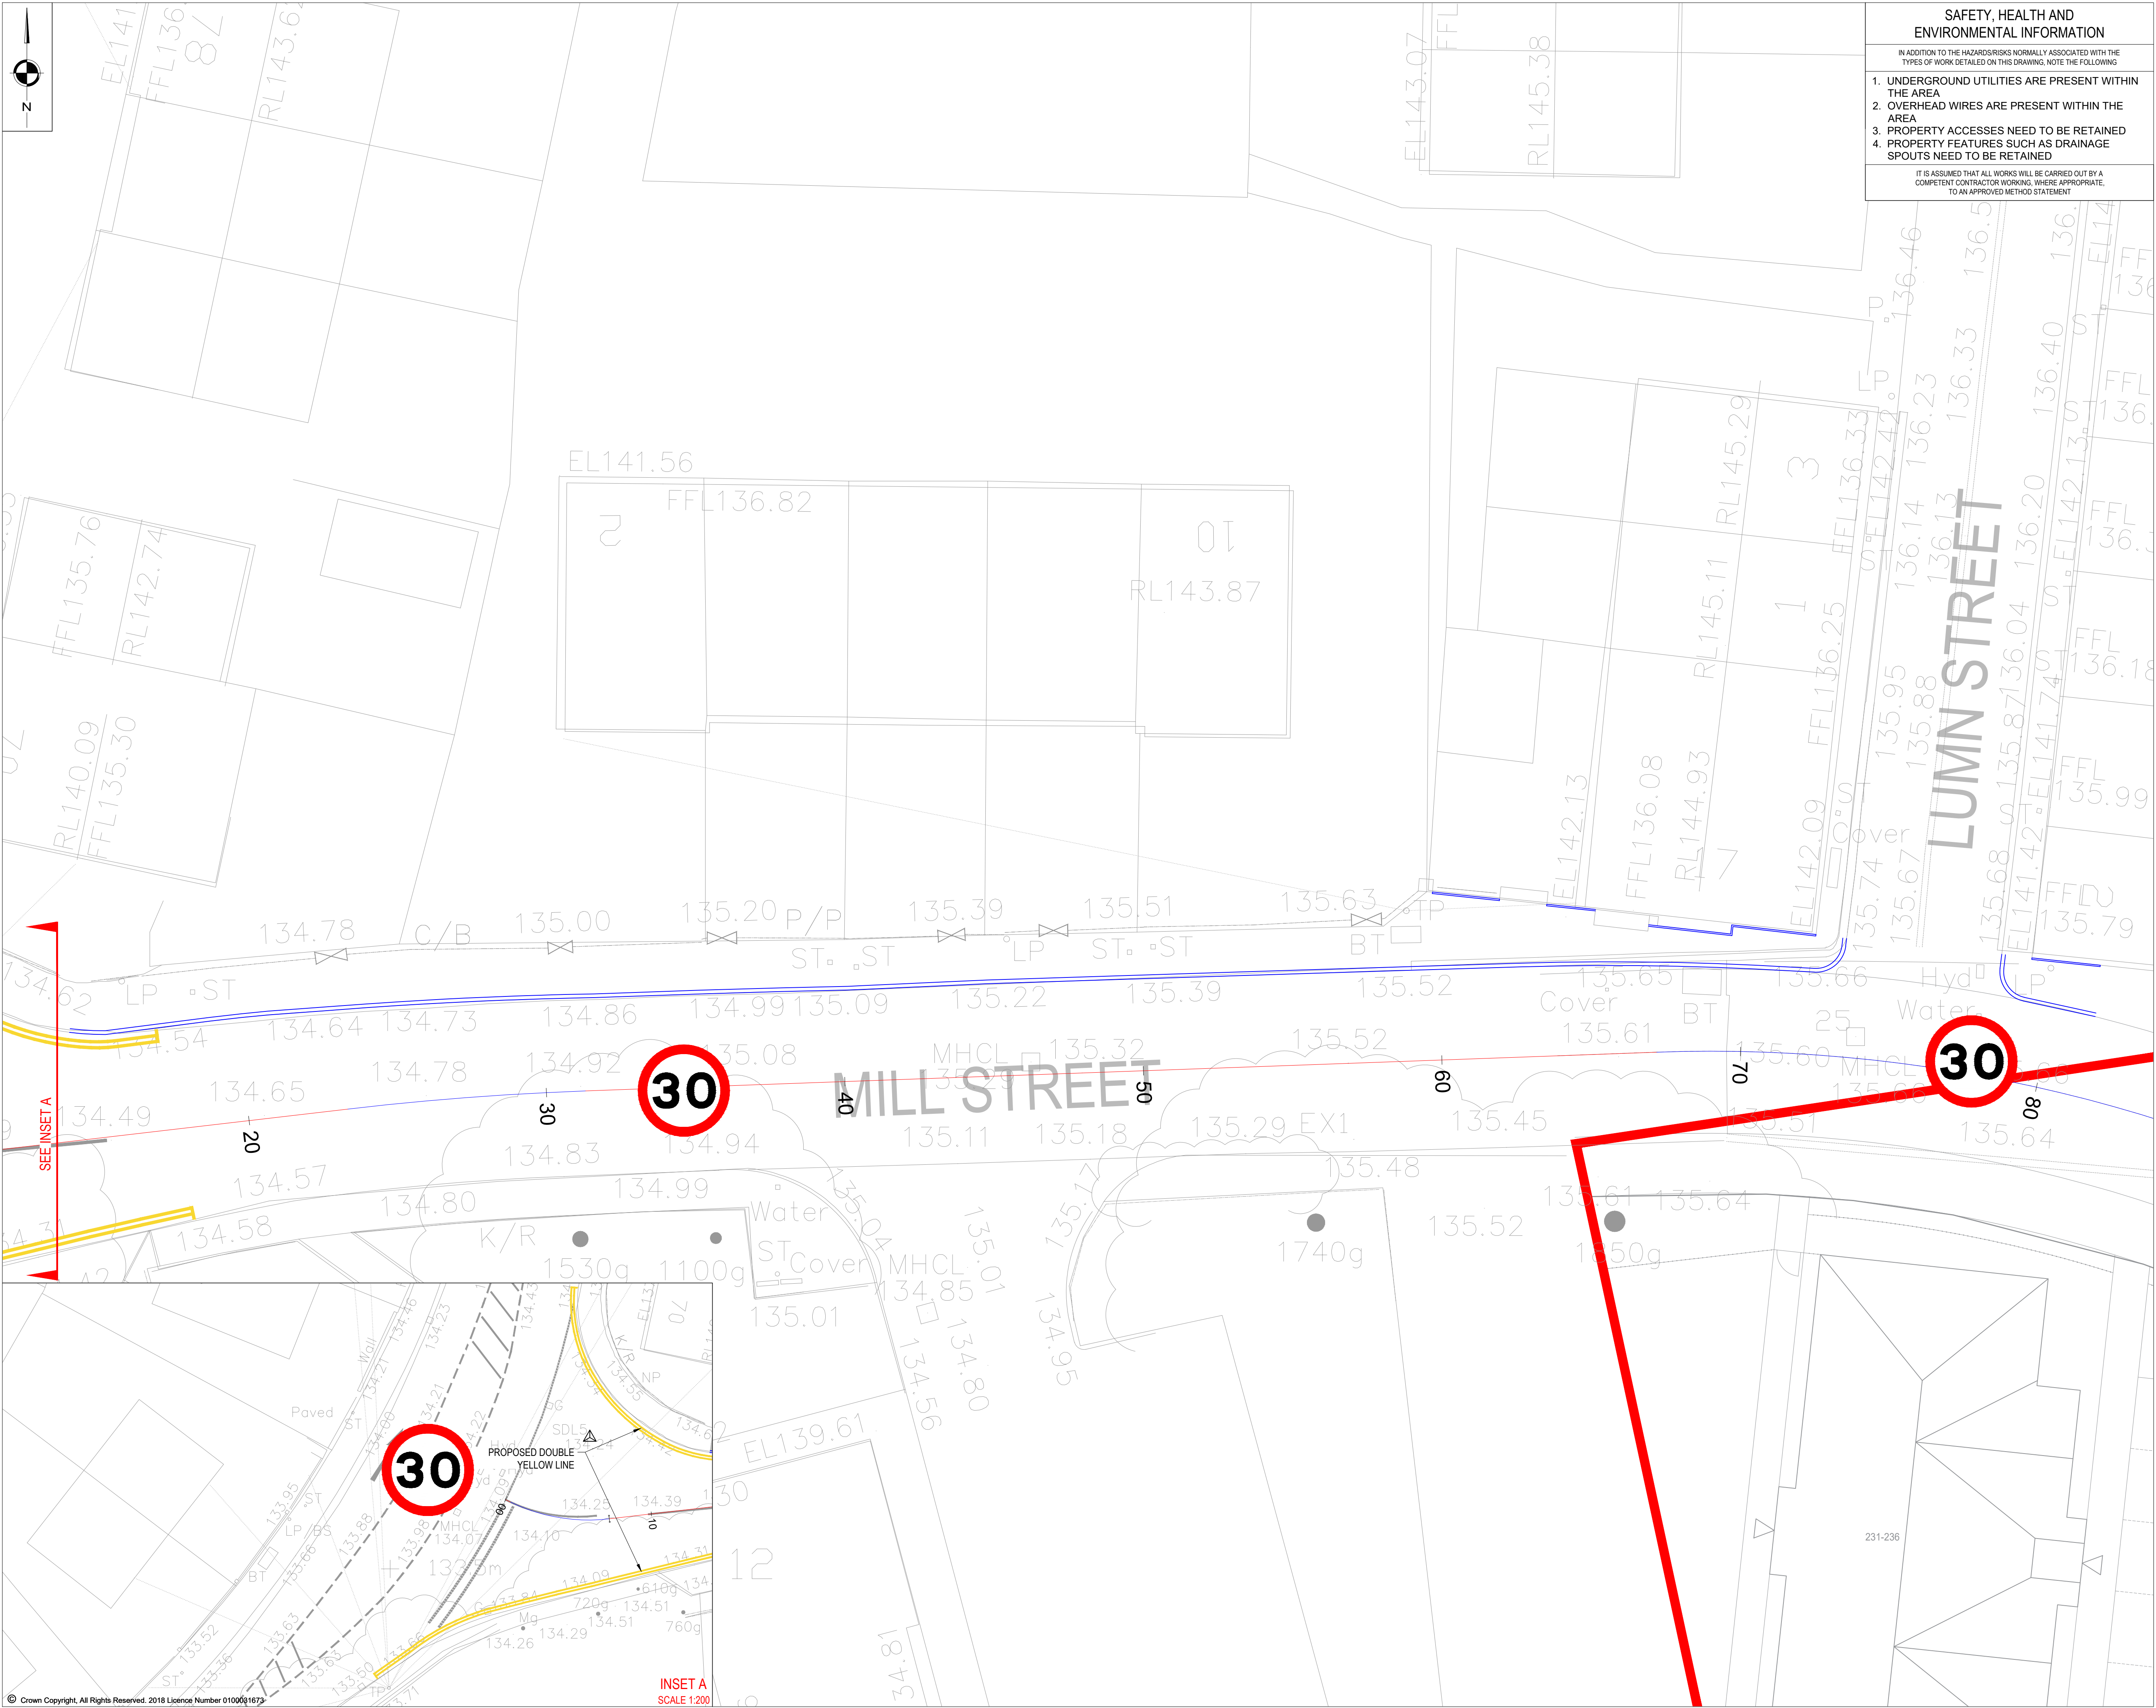

SAFETY, HEALTH AND ENVIRONMENTAL INFORMATION	
IN ADDITION TO THE HAZARDS RISKS NORMALLY ASSOCIATED WITH THE TYPES OF WORK DETAILED ON THIS DRAWING, NOTE THE FOLLOWING	
1.	UNDERGROUND UTILITIES ARE PRESENT WITHIN THE AREA
2.	OVERHEAD WIRES ARE PRESENT WITHIN THE AREA
3.	PROPERTY ACCESSES NEED TO BE RETAINED
4.	PROPERTY FEATURES SUCH AS DRAINAGE SPOUTS NEED TO BE RETAINED
IT IS ASSUMED THAT ALL WORKS WILL BE CARRIED OUT BY A COMPETENT CONTRACTOR WORKING, WHERE APPROPRIATE, TO AN APPROVED METHOD STATEMENT	

- NOTES
- ALL DIMENSIONS ARE IN METRES UNLESS NOTED OTHERWISE.
 - ALL LEVELS ARE IN METRES RELATED TO ORDNANCE DATUM NEWLYN (OD) UNLESS NOTED OTHERWISE.
 - ALL COORDINATED ARE IN METRES RELATED TO ORDNANCE SURVEY NATIONAL GRID.
 - ALL MATERIALS AND WORKMANSHIP WILL BE AS DEFINED IN THE SPECIFICATION UNLESS NOTED OTHERWISE.
 - THIS DRAWING IS TO BE READ IN CONJUNCTION WITH ALL DRAWINGS AND DOCUMENTATION ASSOCIATED WITH THE PROJECT.
 - THIS DRAWING HAS BEEN BASED UPON SURVEYOS INFORMATION SUPPLIED BY A THIRD PARTY AND SCP SHALL NOT BE LIABLE FOR ANY INACCURACY OR DEFICIENCIES ARISING FROM IT.
 - ALL LEVELS, DIMENSIONS AND LOCATIONS ARE TO BE CHECKED BY THE MAIN CONTRACTOR PRIOR TO COMMENCEMENT OF ANY WORK ON SITE.
 - ALL WORKS TO BE CARRIED OUT IN ACCORDANCE WITH LOCAL AUTHORITY ADOPTABLE RESIDENTIAL ROAD SPECIFICATION AND STANDARD DETAILS.

KEY	
	SITE BOUNDARY
	PROPOSED KERBING
	PROPOSED EDGING
	PROPOSED DOUBLE YELLOW LINES

DRAFT

REVISIONS			
REV	DESCRIPTION	DATE	BY
-	ISSUED FOR COMMENT	-	JL

S C P Transportation Planning : Infrastructure Design Coleyn Chambers, 19 York Street, Manchester, M2 3BA, Tel 0161 832 4403, www.scptransport.co.uk, Email info@scptransport.co.uk	
Client Name: BARRATT HOMES	
Project Title: WALMERSLEY OLD ROAD	
Drawing Title: PROPOSED TRO 2 of 2	
Date: 02.10.2020	Drawn By: JL
Scale: 1:100 @ A1	Checked: LBr
Status: PLANNING	Approved: UNAPPROVED
Drawing No: SCP-200226-1200-006	Rev: -