


INSET A

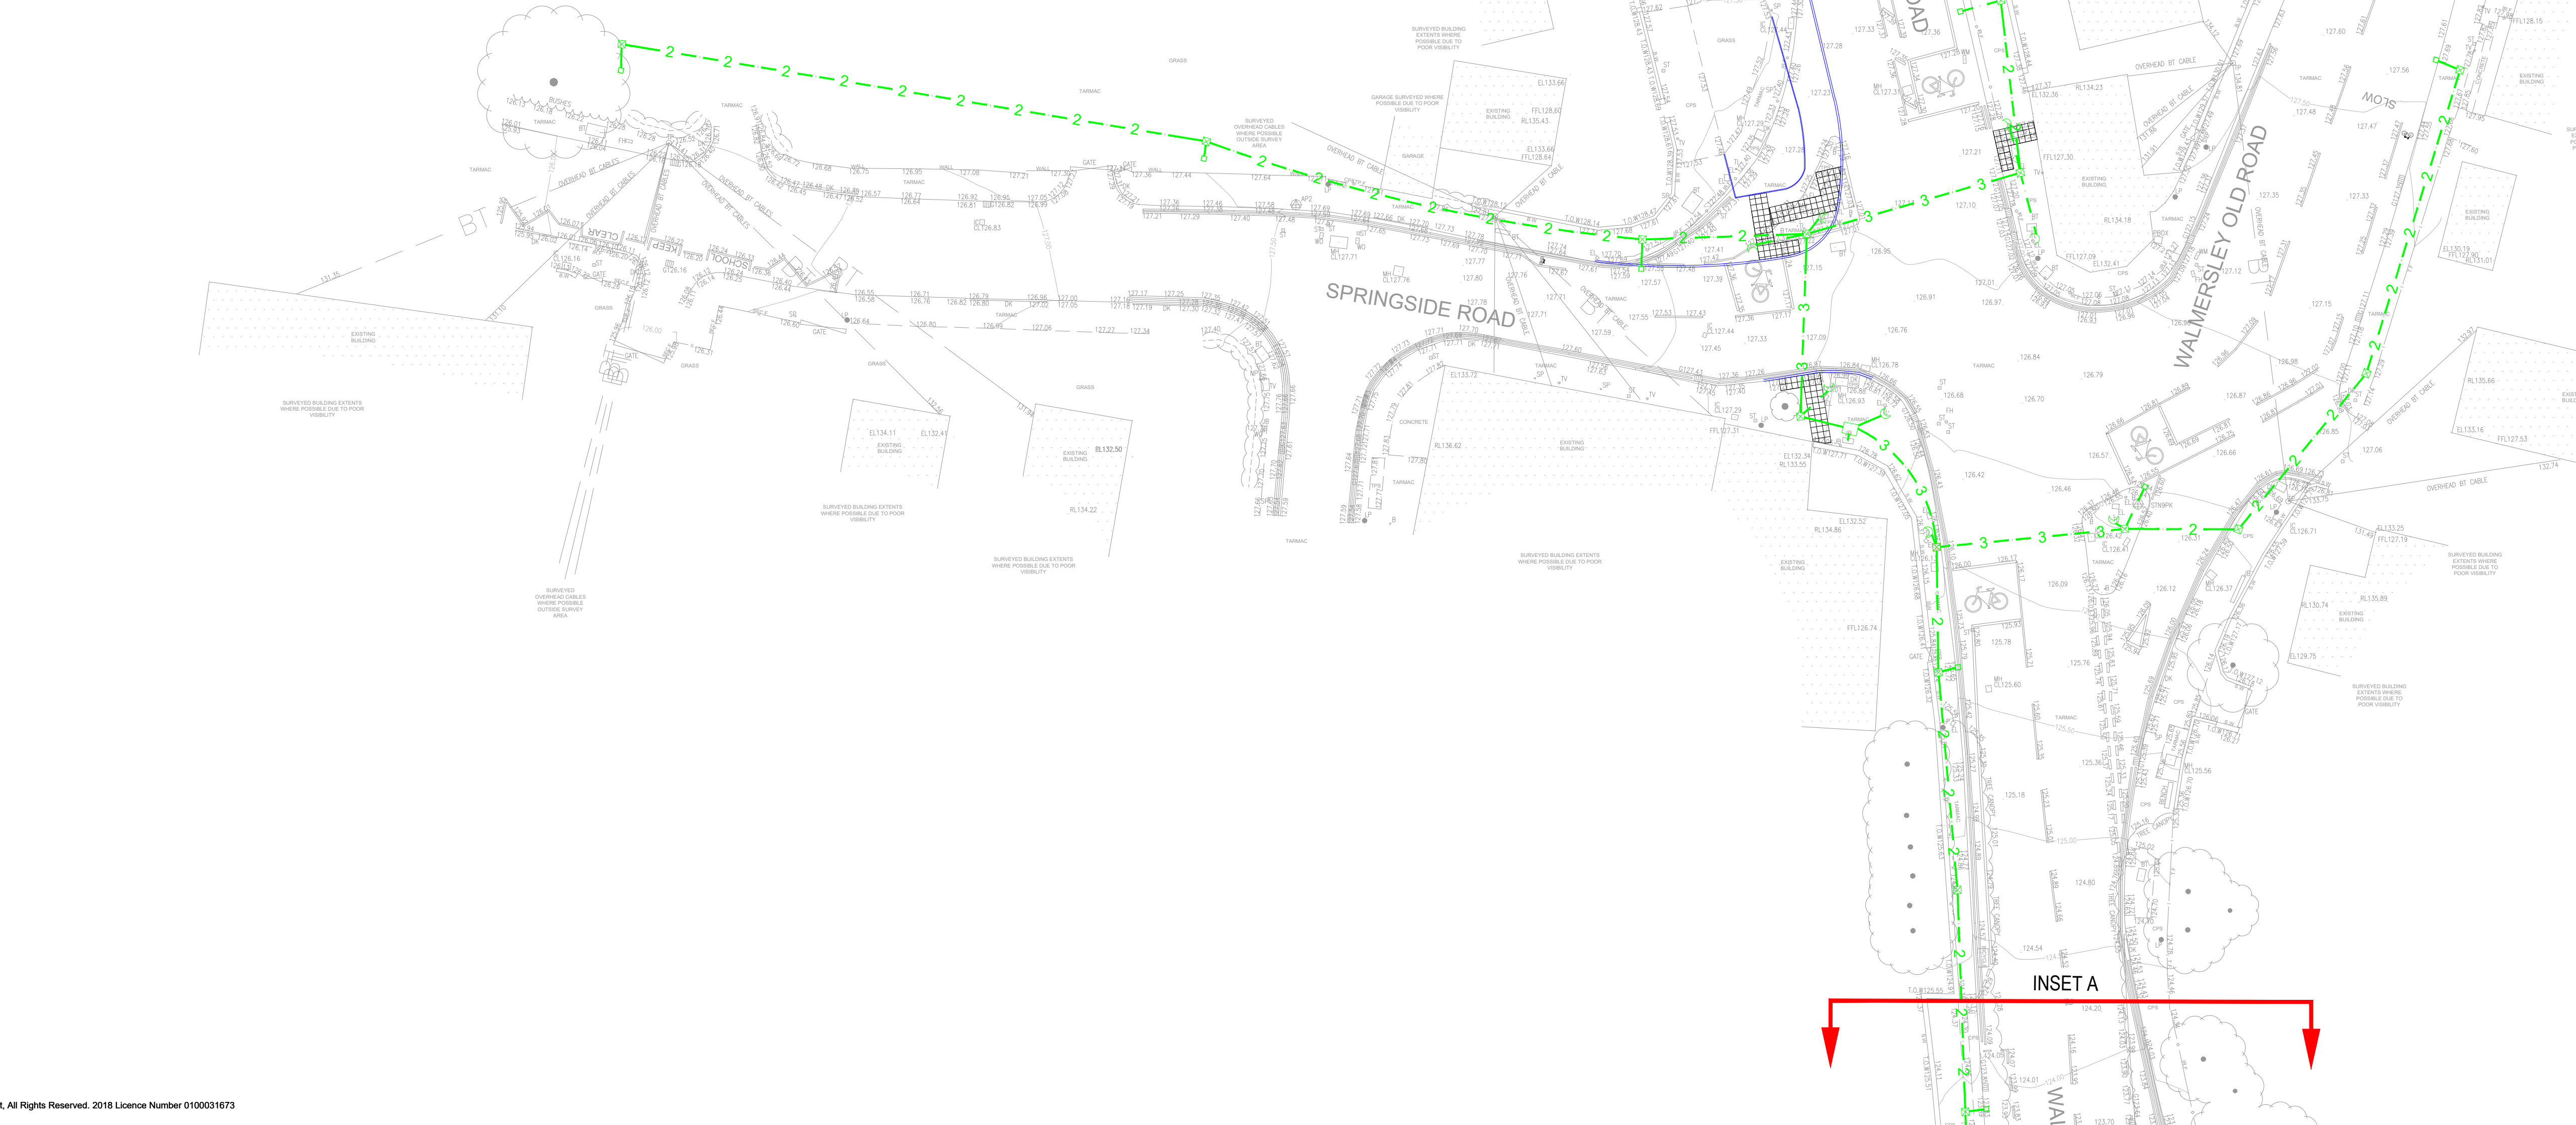

SAFETY, HEALTH AND ENVIRONMENTAL INFORMATION
IN ADDITION TO THE HAZARDS/RISKS NORMALLY ASSOCIATED WITH THE TYPES OF WORK DETAILED ON THIS DRAWING, NOTE THE FOLLOWING
1. UTILITIES PRESENT WITHIN THE SITE, EXACT LOCATION TO BE CONFIRMED BEFORE WORKS 2. PROPOSED SITE ADJACENT TO RESIDENTIAL ACCESS
IT IS ASSUMED THAT ALL WORKS WILL BE CARRIED OUT BY A COMPETENT CONTRACTOR WORKING, WHERE APPROPRIATE, TO AN APPROVED METHOD STATEMENT

- NOTES
1. ALL DIMENSIONS ARE IN METRES UNLESS NOTED OTHERWISE
 2. ALL LEVELS ARE IN METRES RELATED TO ORDNANCE DATUM NEWLYN (OD) UNLESS NOTED OTHERWISE
 3. ALL COORDINATES ARE IN METRES RELATED TO ORDNANCE SURVEY NATIONAL GRID
 4. ALL MATERIALS AND WORKMANSHIP WILL BE AS DEFINED IN THE SPECIFICATION UNLESS NOTED OTHERWISE
 5. THIS DRAWING IS TO BE READ IN CONJUNCTION WITH ALL DRAWINGS AND DOCUMENTATION ASSOCIATED WITH THE PROJECT
 6. THIS DRAWING HAS BEEN BASED UPON SURVEY/OS INFORMATION SUPPLIED BY A THIRD PARTY AND SCP SHALL NOT BE LIABLE FOR ANY INACCURACY OR DEFICIENCIES ARISING FROM IT
 7. ALL LEVELS, DIMENSIONS AND LOCATIONS ARE TO BE CHECKED BY THE MAIN CONTRACTOR PRIOR TO COMMENCEMENT OF ANY WORK ON SITE
 8. ALL WORKS TO BE CARRIED OUT IN ACCORDANCE WITH LOCAL AUTHORITY ADOPTABLE RESIDENTIAL ROAD SPECIFICATION AND STANDARD DETAILS

KEY
— PROPOSED KERB LINE
— PROPOSED EDGING KERB LINE
--- PROPOSED DUCTING (1 x 100mm)
--- PROPOSED DUCTING (2 x 100mm)
--- PROPOSED DUCTING (3 x 100mm)
■ TYPE 'A' 450 x 450mm CHAMBER UNIT
□ LOOP BOX: 450mm x 300mm CHAMBER SECTION
⤿ NAL RS115DF x 445 POLE RETENTION SOCKET

REVISIONS			
REV	DESCRIPTION	DATE	BY
-	ISSUED FOR APPROVAL	17.11.22	JC

SCP

Transportation Planning | Infrastructure Design

Colwyn Chambers, 19 York Street, Manchester, M2 3BA, Tel 0161 832 4400, www.scptransport.co.uk, Email info@scptransport.co.uk

Client Name:

BARRATT HOMES

Project Title:

WALMERSLEY ROAD, SPRINGSIDE ROAD, BURY

Drawing Title:

DUCTING ARRANGEMENT

Date:	17.11.2022	Drawn By:	JC
Scale:	1:250 @ A1	Checked:	NA
Status:	PRELIMINARY	Approved:	UNAPPROVED

Drawing No:	SCP-220349-0000-003	Rev:	-
-------------	---------------------	------	---