


INSET A

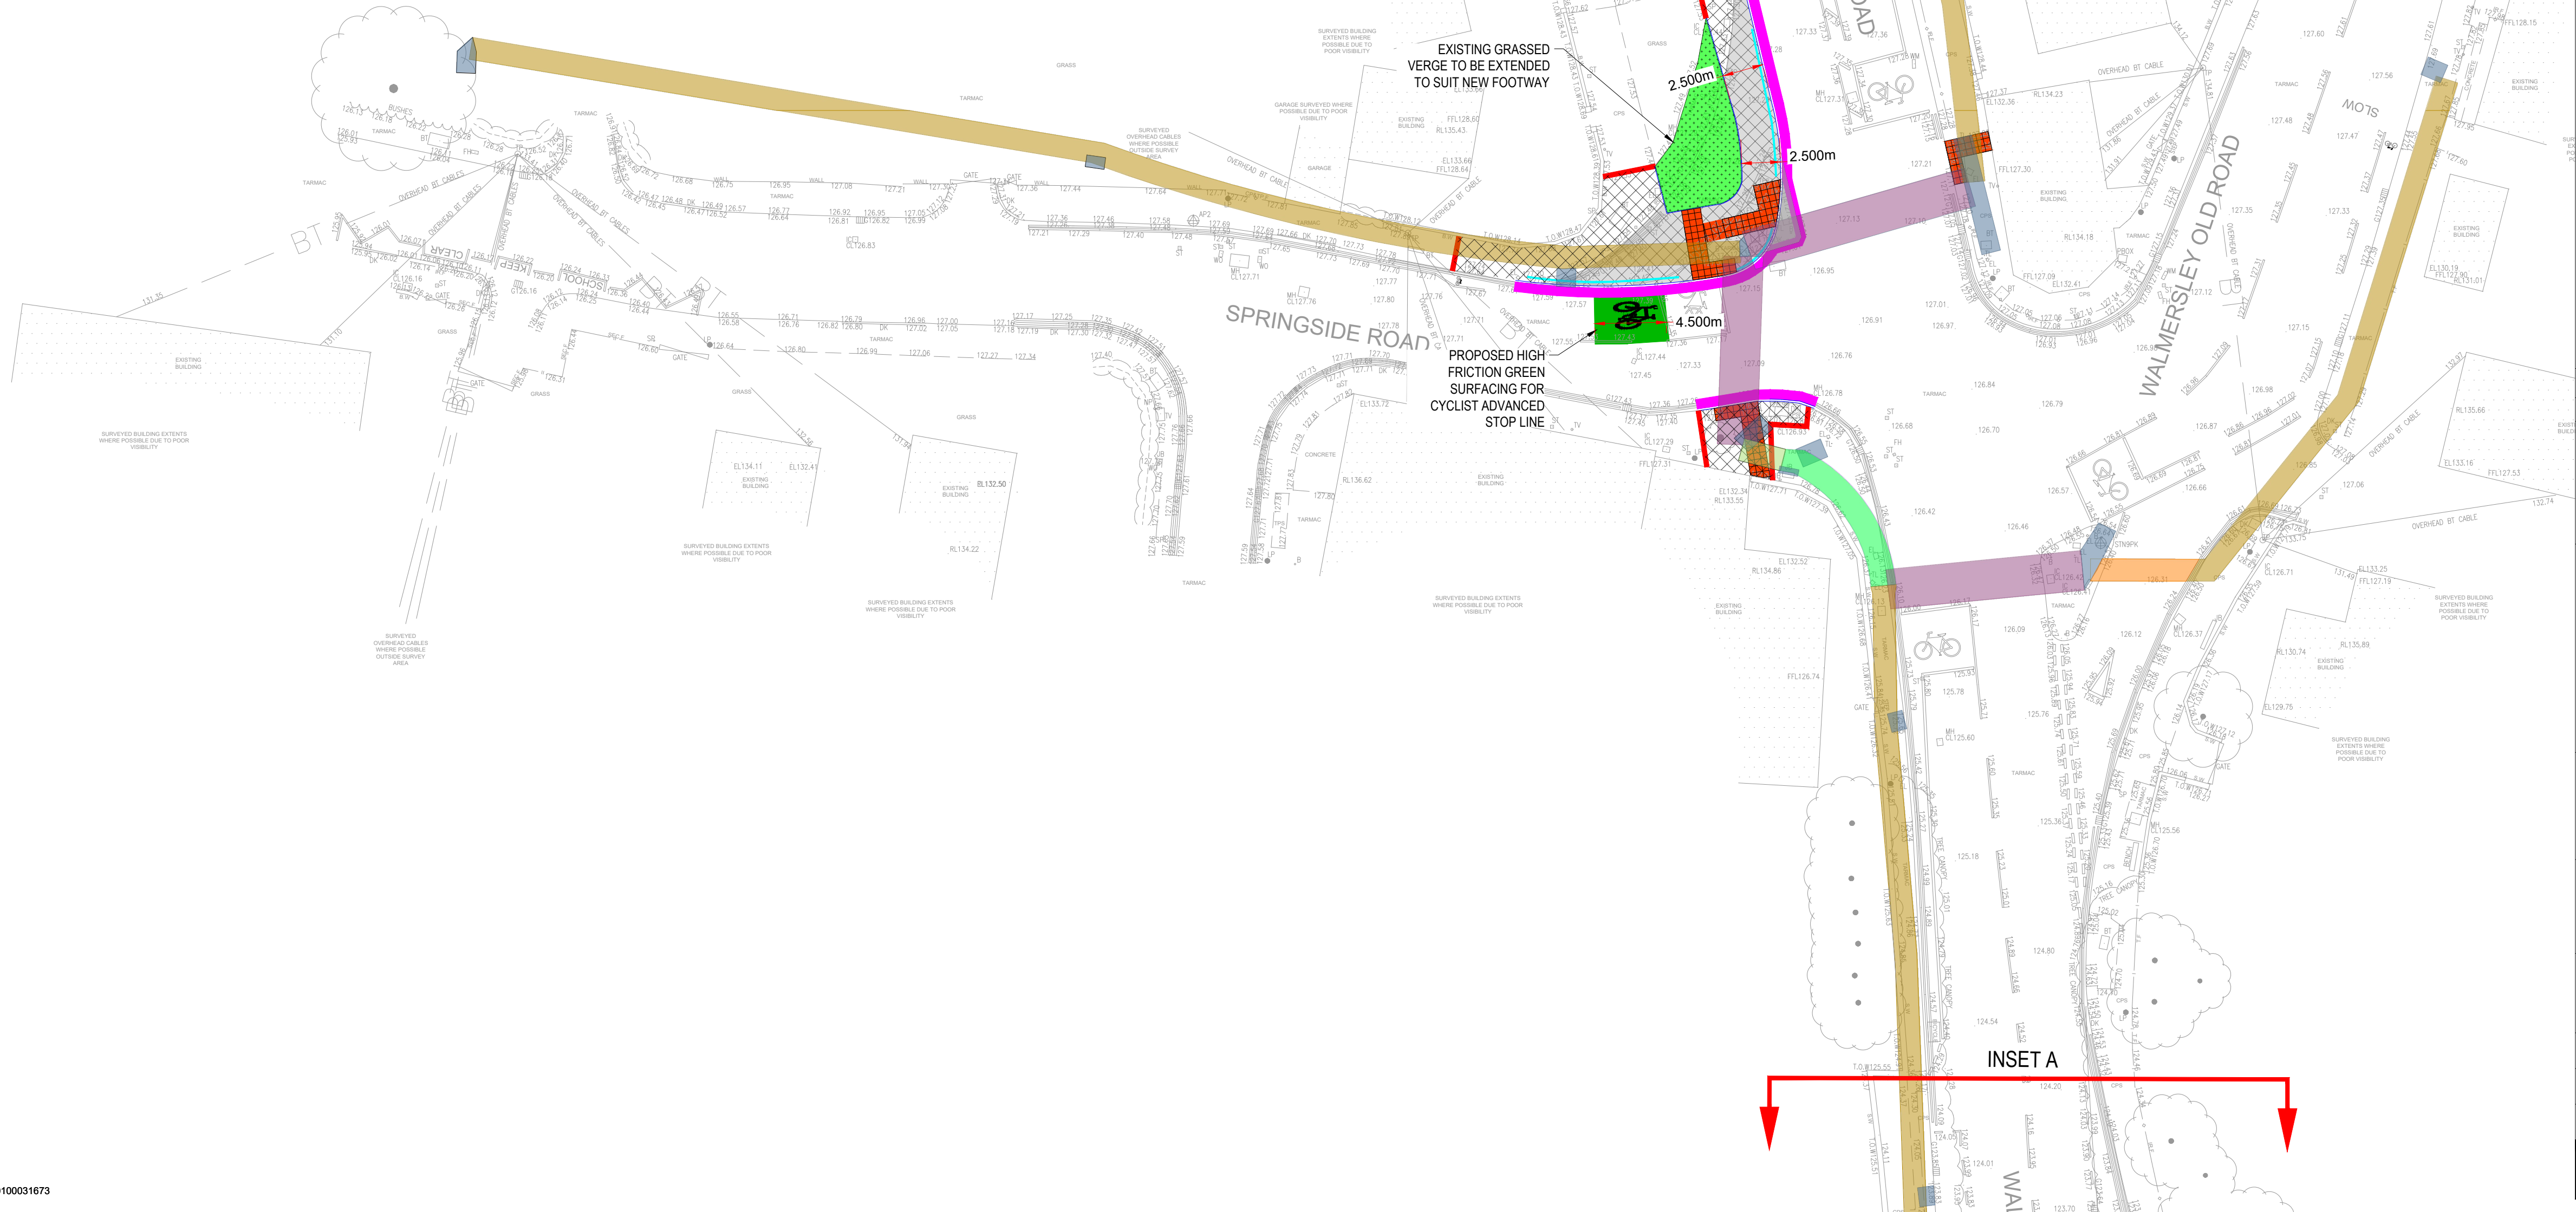

NOTES

1. ALL DIMENSIONS ARE IN METRES UNLESS NOTED OTHERWISE.

2. ALL LEVELS ARE IN METRES RELATED TO ORDNANCE DATUM NEWLYN (OD) UNLESS NOTED OTHERWISE.

3. ALL COORDINATES ARE IN METRES RELATED TO ORDNANCE SURVEY NATIONAL GRID.

4. ALL MATERIALS AND WORKMANSHIP WILL BE AS DEFINED IN THE SPECIFICATION UNLESS NOTED OTHERWISE.

5. THIS DRAWING IS TO BE READ IN CONJUNCTION WITH ALL DRAWINGS AND DOCUMENTATION ASSOCIATED WITH THE PROJECT.

6. THIS DRAWING HAS BEEN BASED UPON SURVEY/OS INFORMATION SUPPLIED BY A THIRD PARTY AND SCP SHALL NOT BE LIABLE FOR ANY INACCURACY OR DEFICIENCIES ARISING FROM IT.

7. ALL LEVELS, DIMENSIONS AND LOCATIONS ARE TO BE CHECKED BY THE MAIN CONTRACTOR PRIOR TO COMMENCEMENT OF ANY WORK ON SITE.

8. ALL WORKS TO BE CARRIED OUT IN ACCORDANCE WITH LOCAL AUTHORITY ADOPTABLE RESIDENTIAL ROAD SPECIFICATION AND STANDARD DETAILS.

KEY

PROPOSED FOOTWAY CONSTRUCTION FULL DEPTH

PROPOSED FOOTWAY RESURFACING

PROPOSED FOOTWAY CONSTRUCTION FULL DEPTH (VEHICLE OVER RUN)

PROPOSED FOOTWAY RESURFACING (VEHICLE OVER RUN)

PROPOSED GRASSED VERGE

PROPOSED CARRIAGEWAY RESURFACING

PROPOSED TACTILE PAVING CONTROLLED CROSSING

PROPOSED KERBING

PROPOSED EDGING KERBING

PROPOSED GUARD RAIL

PROPOSED 600mm CARRIAGEWAY TIE IN

PROPOSED 300mm FOOTWAY TIE IN

PROPOSED FOOTWAY REINSTATEMENT FOR DUCTING (F1)

PROPOSED FOOTWAY REINSTATEMENT FOR DUCTING (F2)

PROPOSED FOOTWAY REINSTATEMENT FOR DUCTING (F3)

PROPOSED FOOTWAY REINSTATEMENT FOR DUCTING (F4)

PROPOSED CARRIAGEWAY REINSTATEMENT FOR DUCTING (C2)

PROPOSED CARRIAGEWAY REINSTATEMENT FOR DUCTING (C3)

REVISIONS

REV	DESCRIPTION	DATE	BY
-	ISSUED FOR INFORMATION	24.06.22	JC
A	KERB TIE IN, RESURFACING OVER EXISTING TACTILES AND DUCTING REINSTATEMENT ADDED	17.11.22	JC

SCP

Transportation Planning : Infrastructure Design

Colwyn Chambers, 19 York Street, Manchester, M2 3BA, Tel 0161 832 4400, www.scptransport.co.uk, Email info@scptransport.co.uk

Client Name:

BARRATT HOMES

Project Title:

WALMERSLEY ROAD, SPRINGSIDE ROAD, BURY

Drawing Title:

SURFACE FINISHES

Date: 24.06.2022

Drawn By: JC

Scale: 1:100 @ A1

Checked: JJL

Status: PRELIMINARY

Approved: UNAPPROVED

Drawing No: SCP-220349-0700-001

Rev: A