


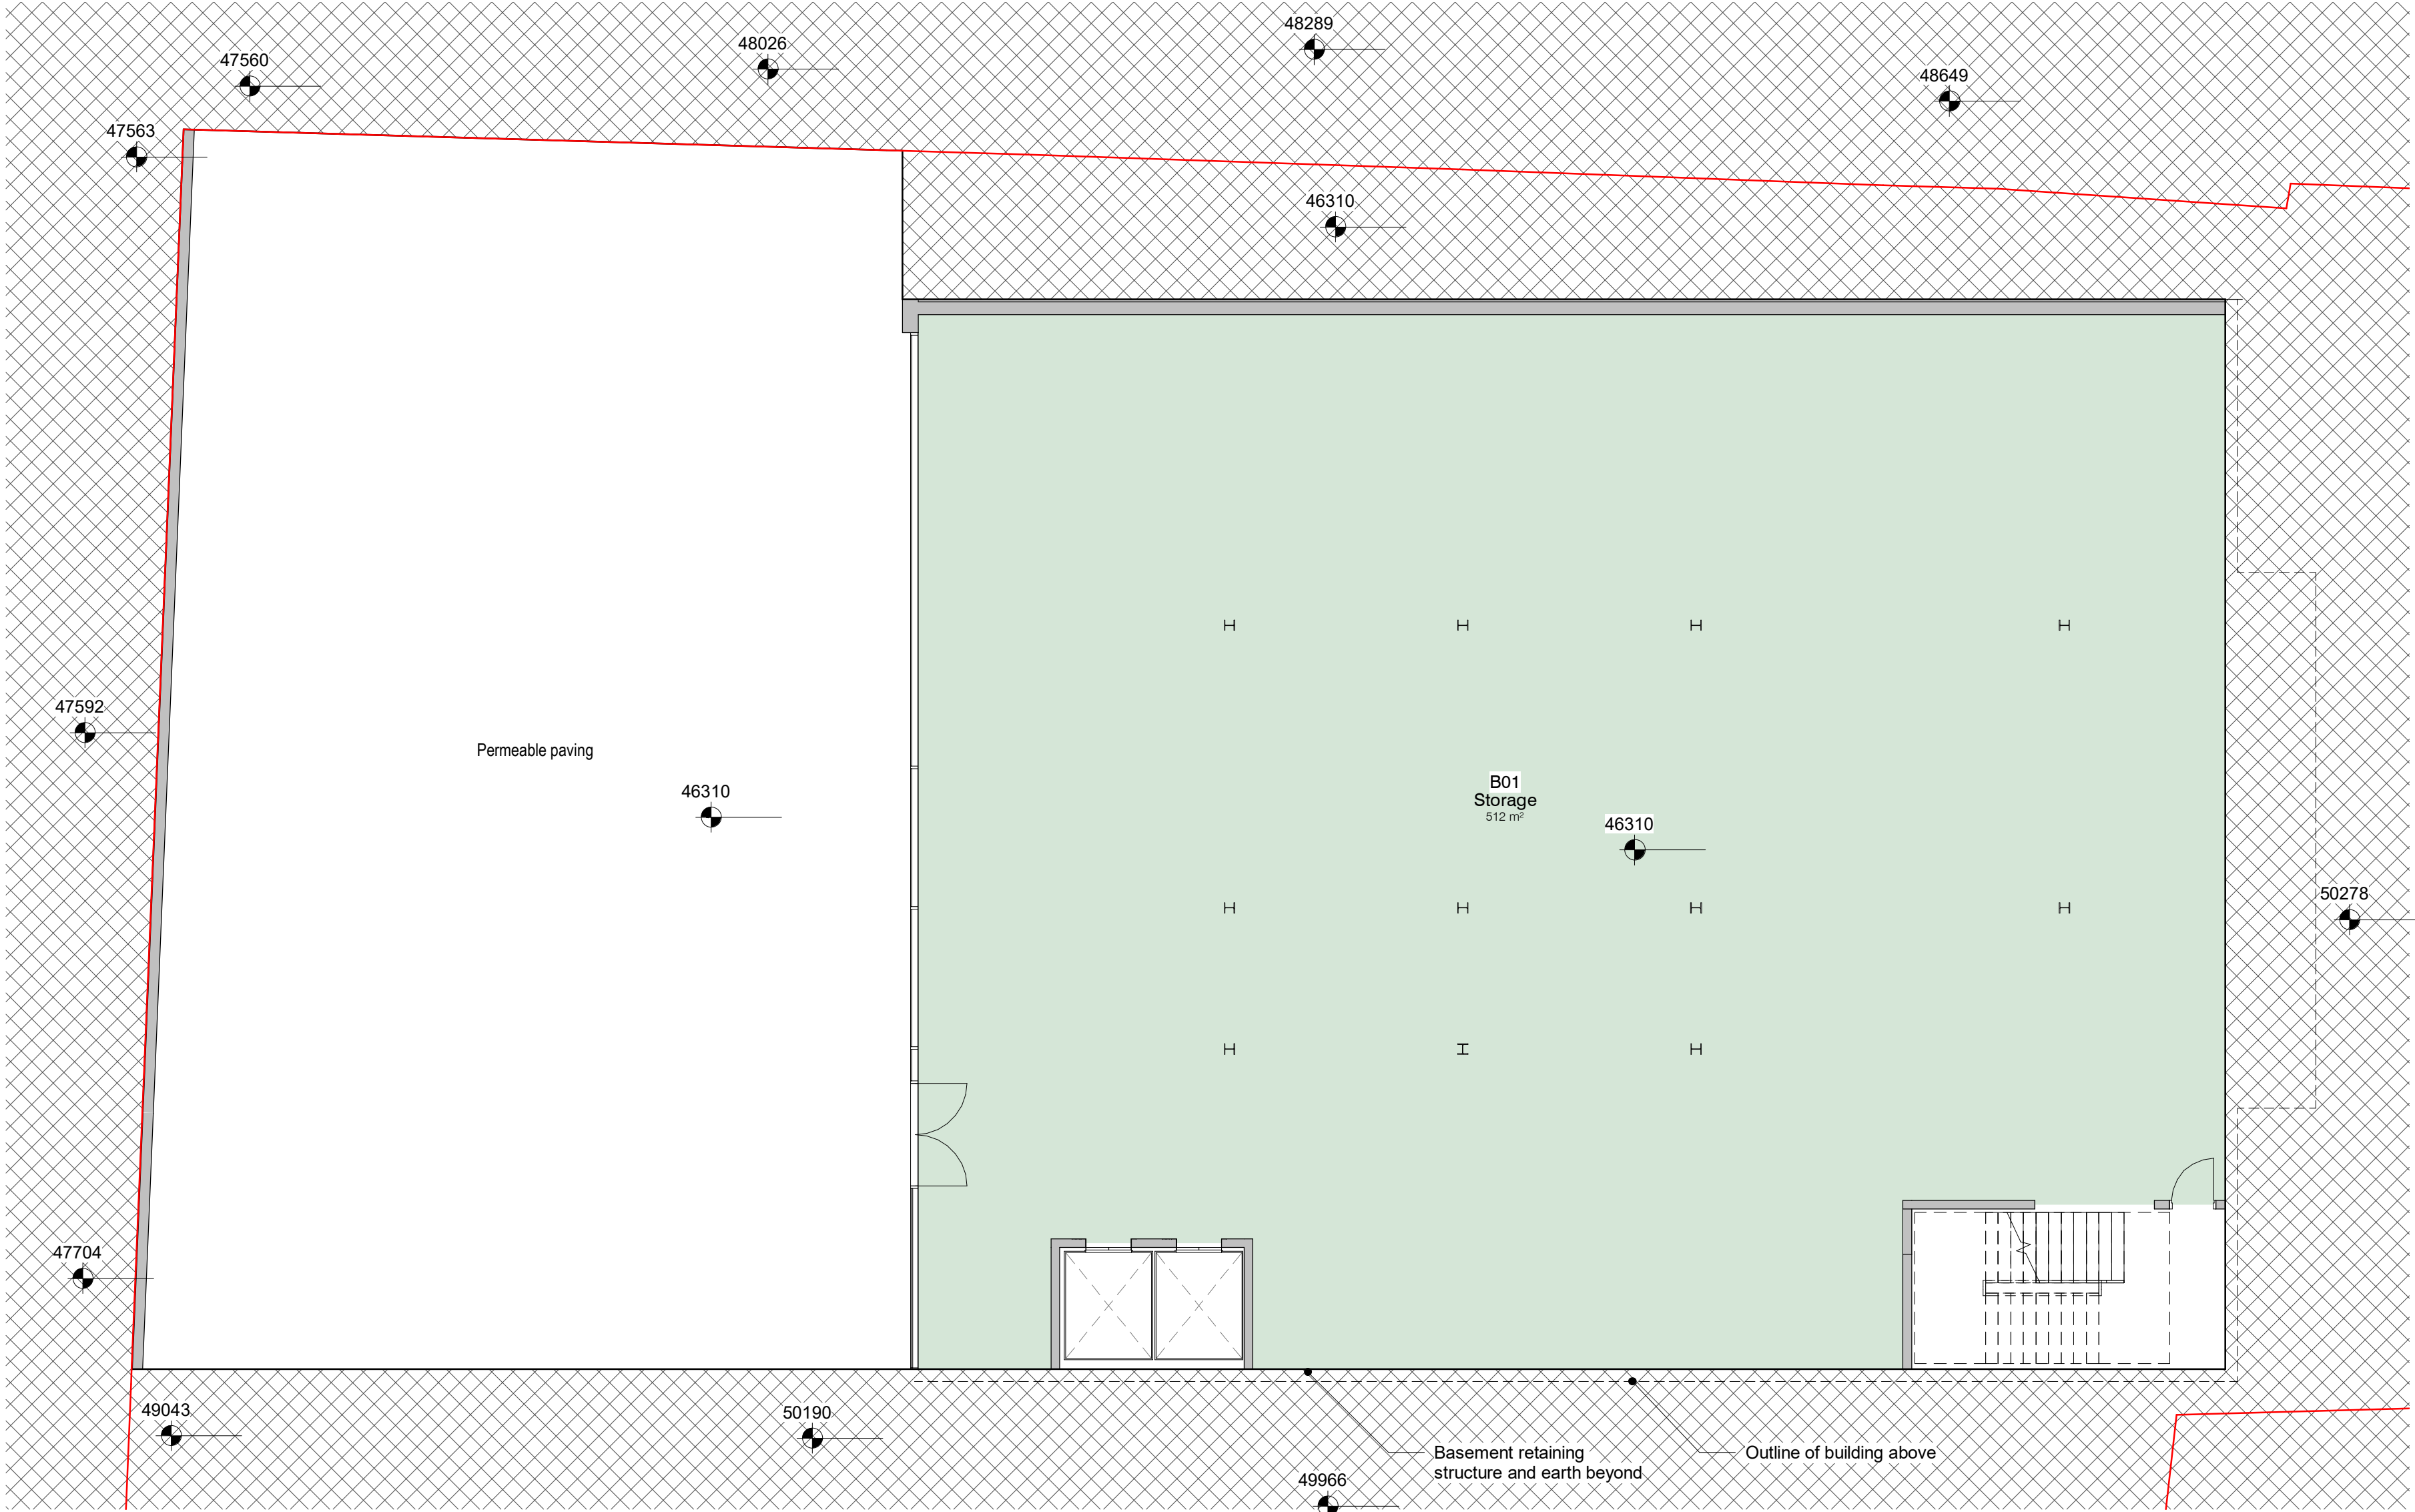

1. Level B1 - GA Proposed
1 : 100

PROJECT		SCALE @ A1	DATE	DRAWN BY
Unimore		1 : 100	28 APR 2022	SP
CLIENT		STATUS		
Unimore Ltd		PLANNING		
TITLE		PROJECT NO.	DRAWING NO.	REV.
Landscape Plan - Level B1		DA14079.2.	084.	2
NOTES		DEBTAL ARCHITECTURE www.debtal.co.uk		