

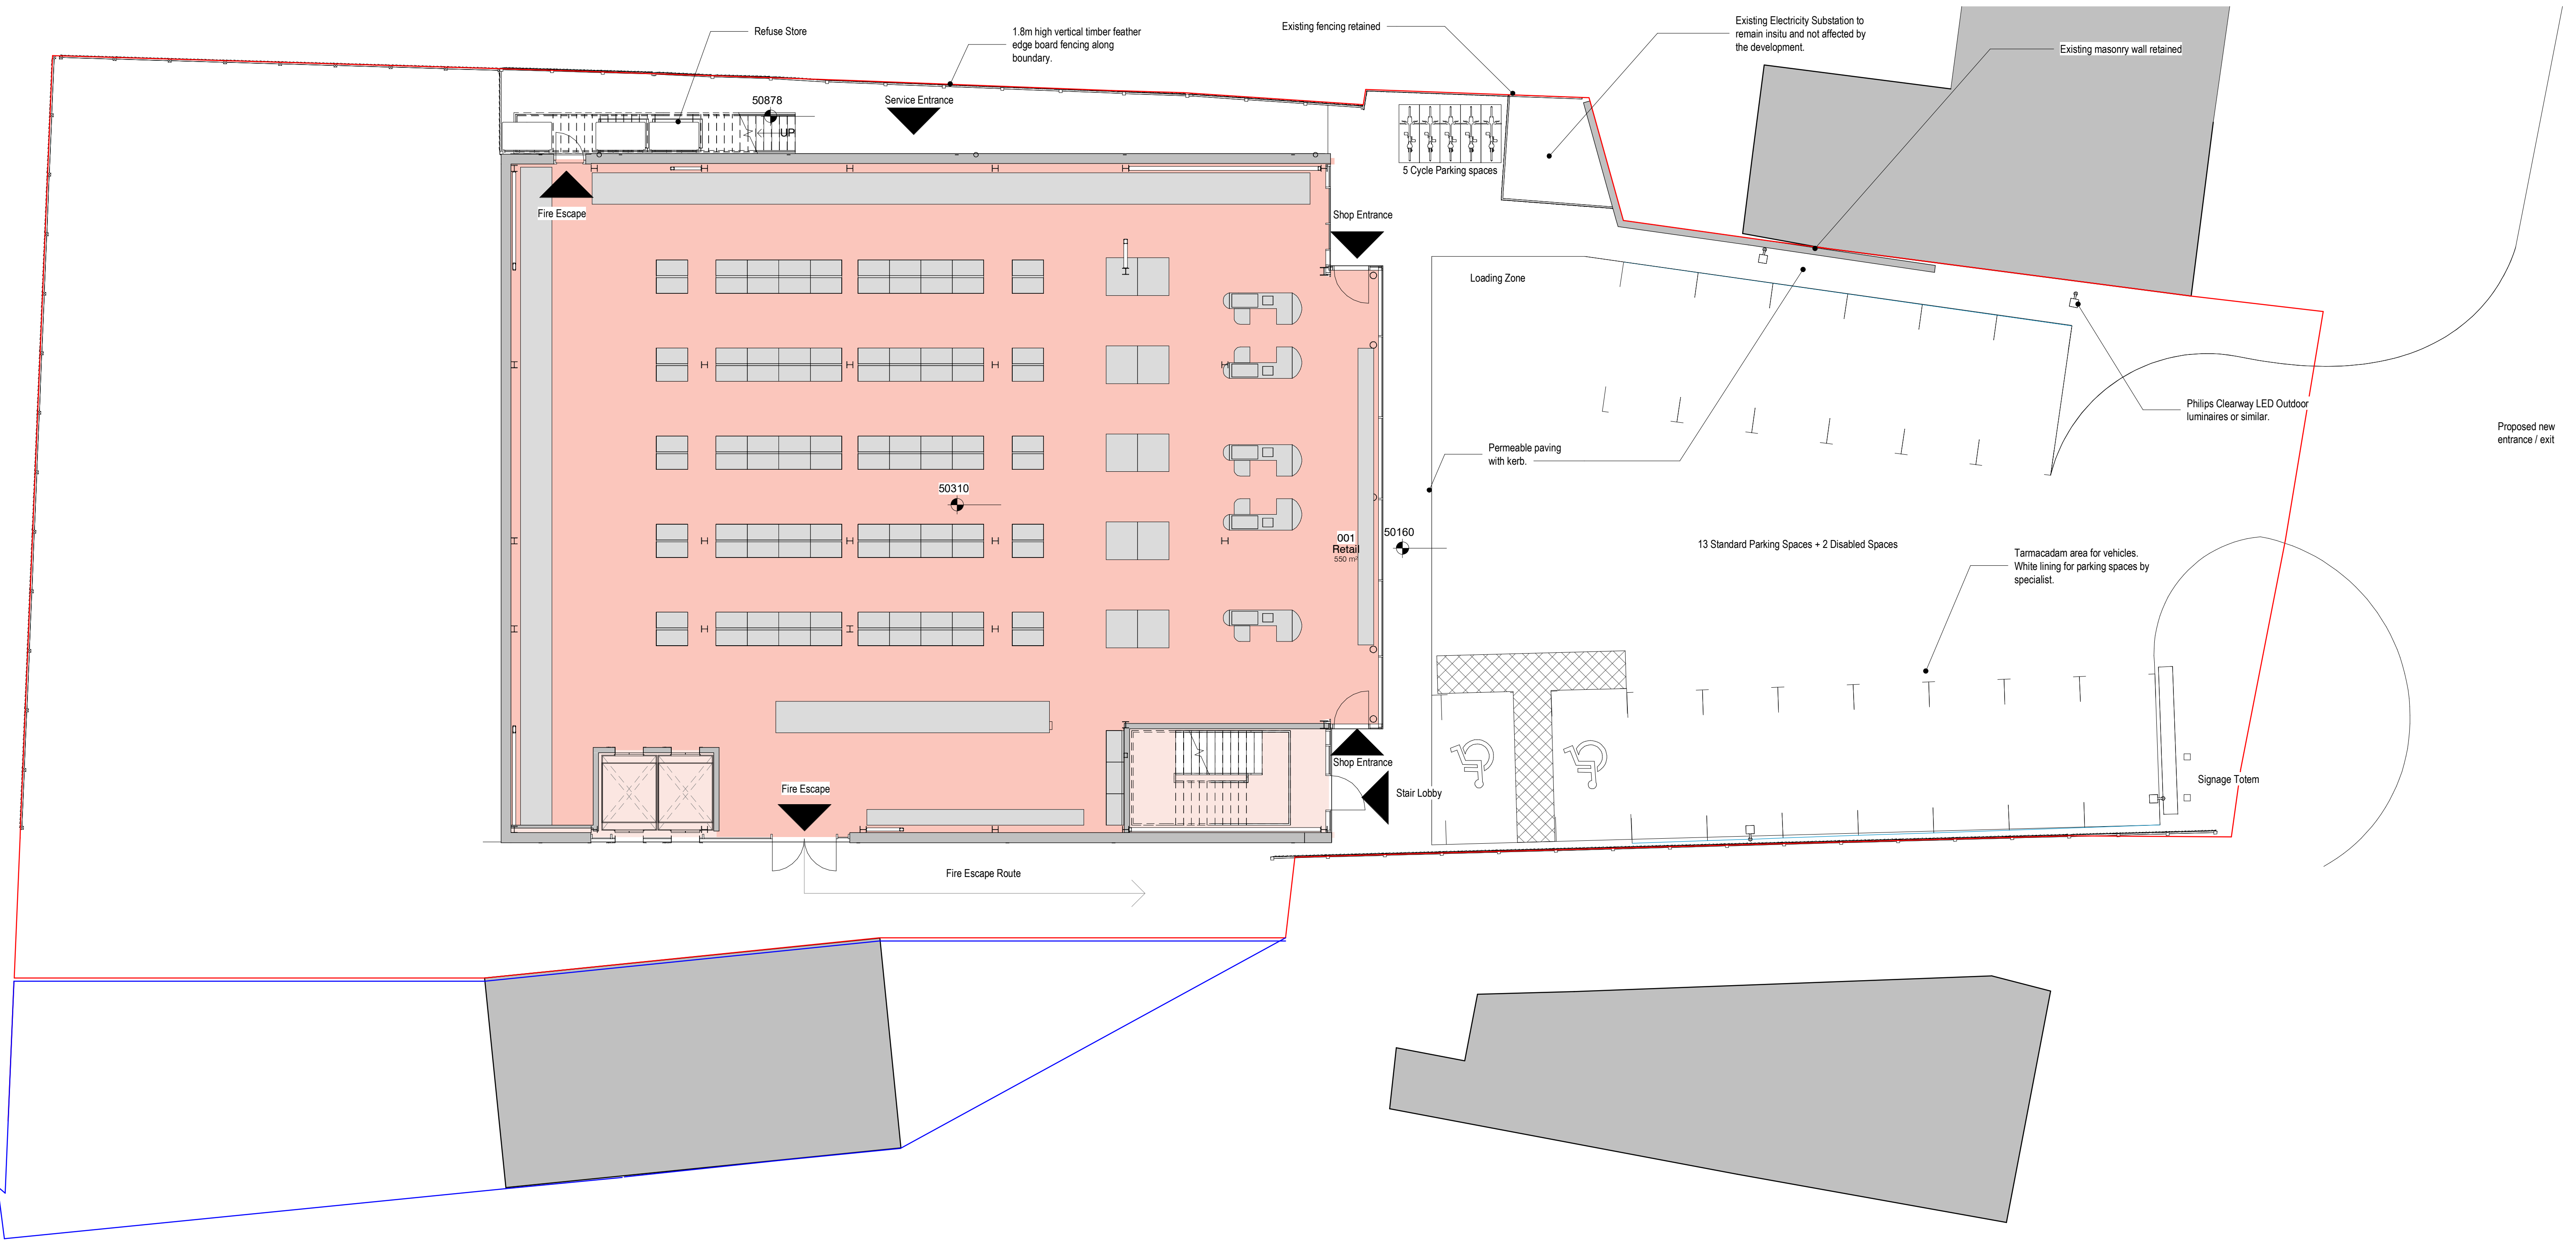


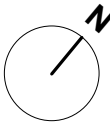

1. Level 0 - Landscaping - Level 0
1 : 100

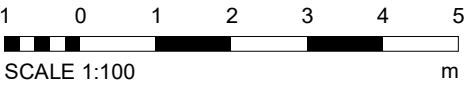

PROJECT	Unimore	SCALE @ A1	1 : 100	DATE	01 NOV 2018	DRAWN BY	SA
CLIENT	Unimore Ltd	STATUS	PLANNING	PROJECT NO.	DA14079.2.	DRAWING NO.	083.
TITLE	Landscape Plan - Level 0	REV.	7	NOTES	DISCLAIMER: ALL RIGHTS RESERVED. THIS DRAWING MUST NOT BE REPRODUCED WITHOUT WRITTEN CONSENT. ALL OWNERSHIP AND INTELLECTUAL RIGHTS ARE RESERVED AND WILL REMAIN THE PROPERTY OF DEBTAL ARCHITECTURE. ANY COPIES MADE TO BE USED FOR ANY OTHER PROJECT WITHOUT THE WRITTEN CONSENT OF DEBTAL ARCHITECTURE WILL BE CONSIDERED A BREACH OF THE AGREEMENT AND WILL BE SUBJECT TO LEGAL ACTION. ALL DIMENSIONS AND LEVELS ARE GIVEN UNLESS OTHERWISE SPECIFIED. ALL DIMENSIONS ARE TO FACE UNLESS OTHERWISE SPECIFIED. ALL DIMENSIONS ARE TO FACE UNLESS OTHERWISE SPECIFIED.		