



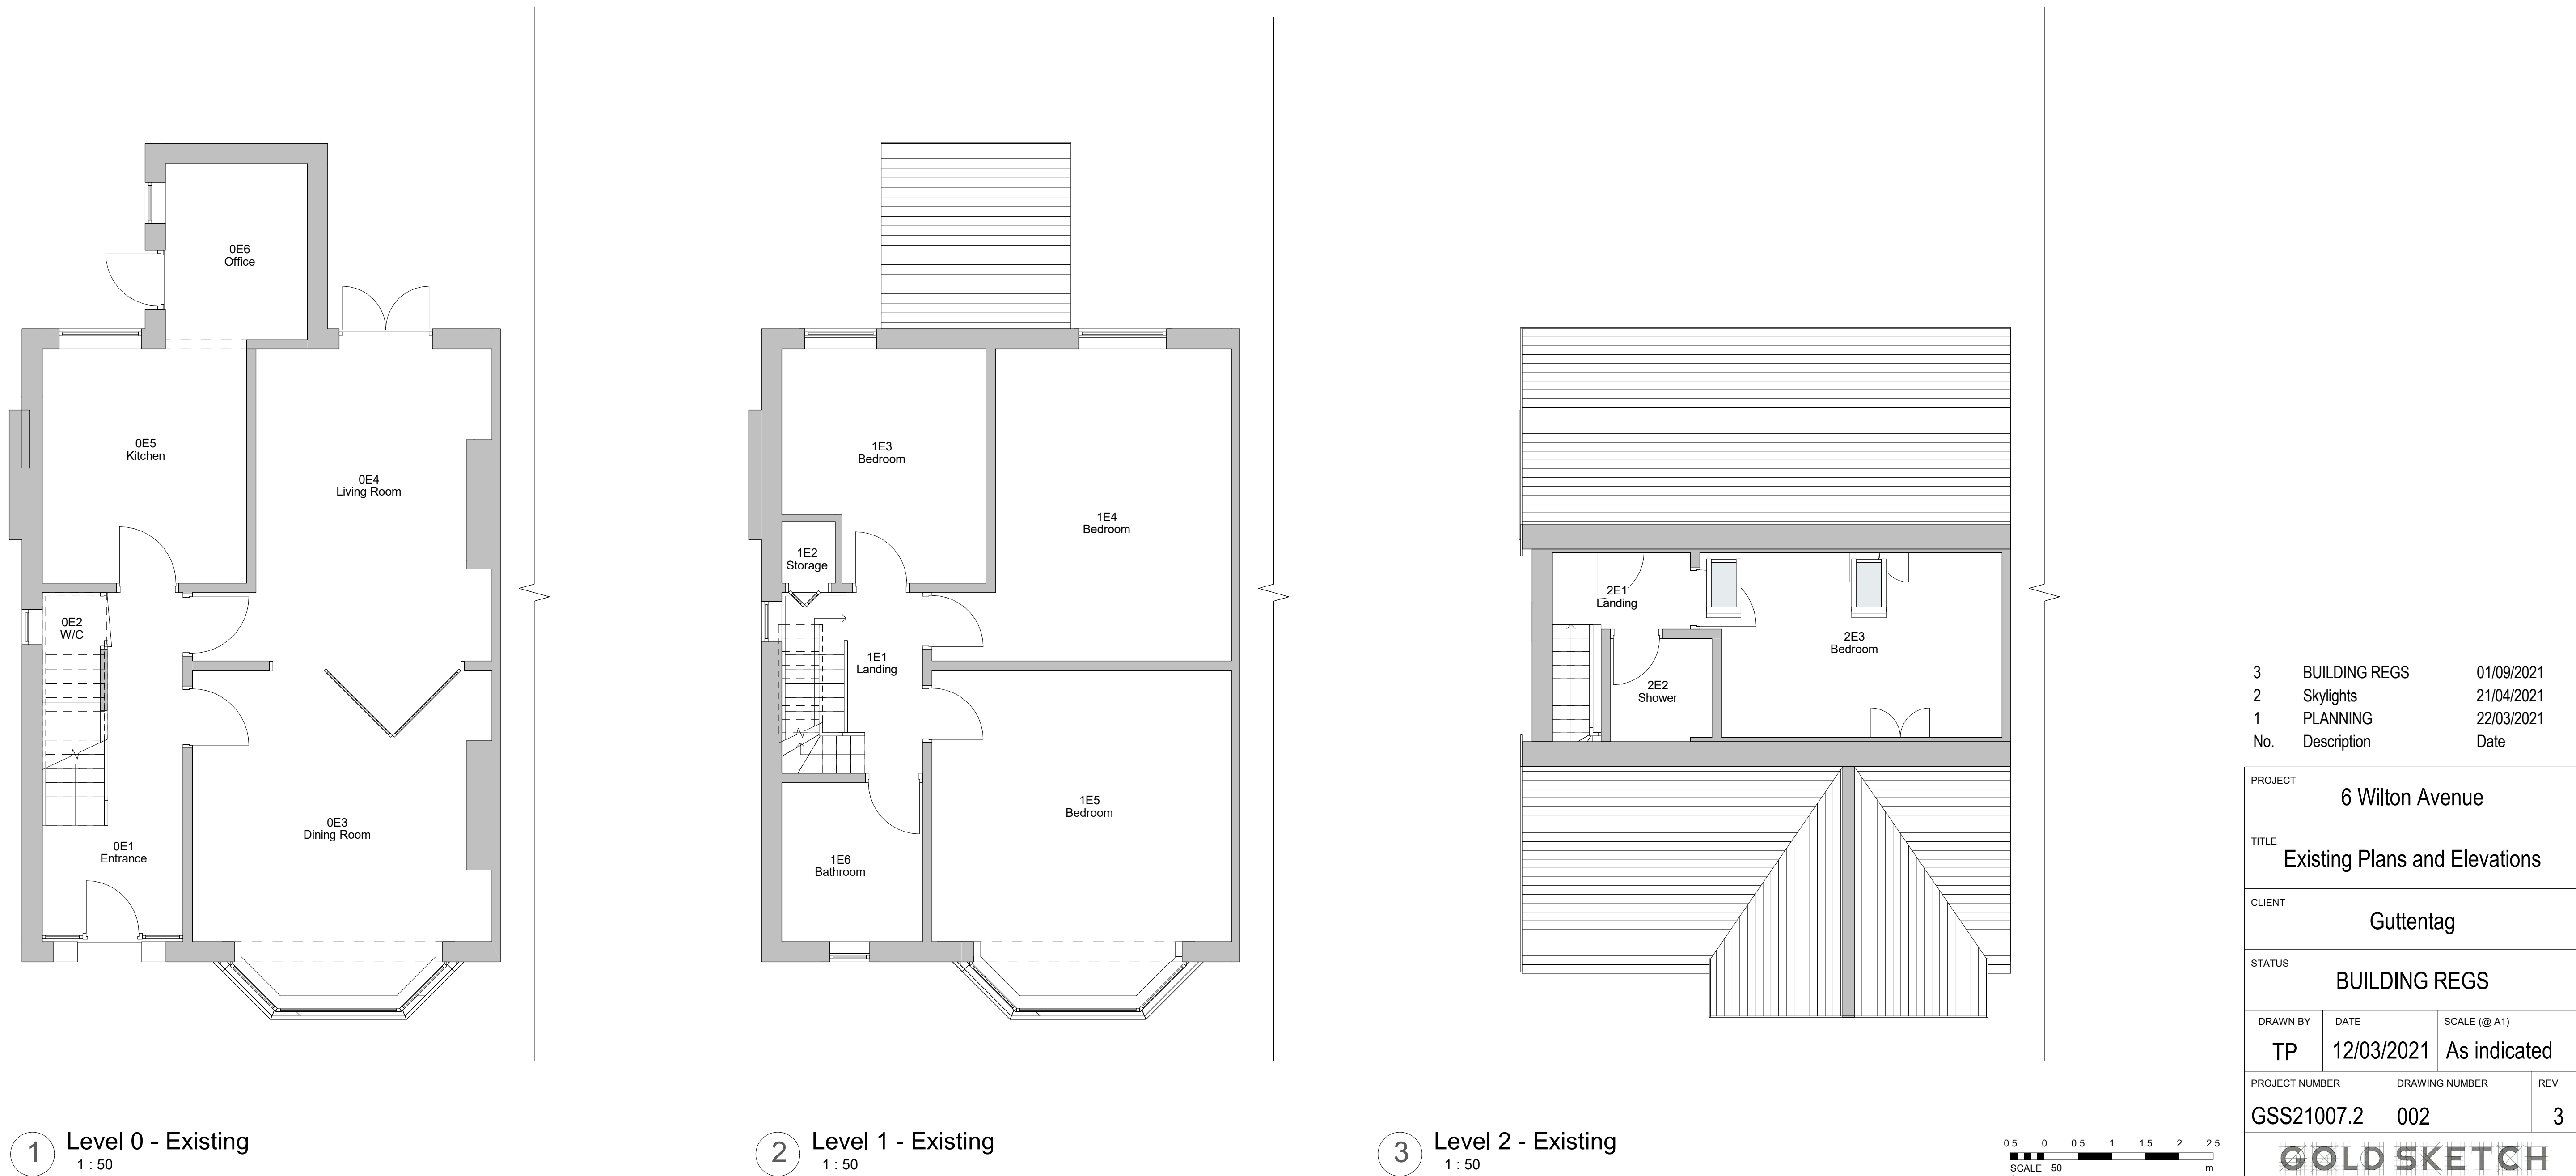

3	BUILDING REGS	01/09/2021
2	Skylights	21/04/2021
1	PLANNING	22/03/2021
No.	Description	Date

PROJECT 6 Wilton Avenue		
TITLE Existing Plans and Elevations		
CLIENT Guttentag		
STATUS BUILDING REGS		
DRAWN BY TP	DATE 12/03/2021	SCALE (@ A1) As indicated
PROJECT NUMBER GSS21007.2	DRAWING NUMBER 002	REV 3
GOLD SKETCH S T U D I O S www.goldsketch.co.uk info@goldsketch.co.uk 0161 792 9595		
NOTES © COPYRIGHT. ALL RIGHTS RESERVED. NOT DRAWING. MUST NOT BE REPRODUCED WITHOUT WRITTEN CONSENT. DRAWING TO BE USED FOR THE SITE AS INDICATED ONLY. ALL DIMENSIONS AND SET BACKS SHALL BE INDICATED AND CO-ORDINATED ON SITE. ANY DISCREPANCIES TO BE REPORTED TO THE LEGISLATION AND LOCAL CODES OF PRACTICE AND BRITISH STANDARDS. ALL DIMENSIONS ON THIS DRAWING ARE IN METERS (UNLESS OTHERWISE STATED).		

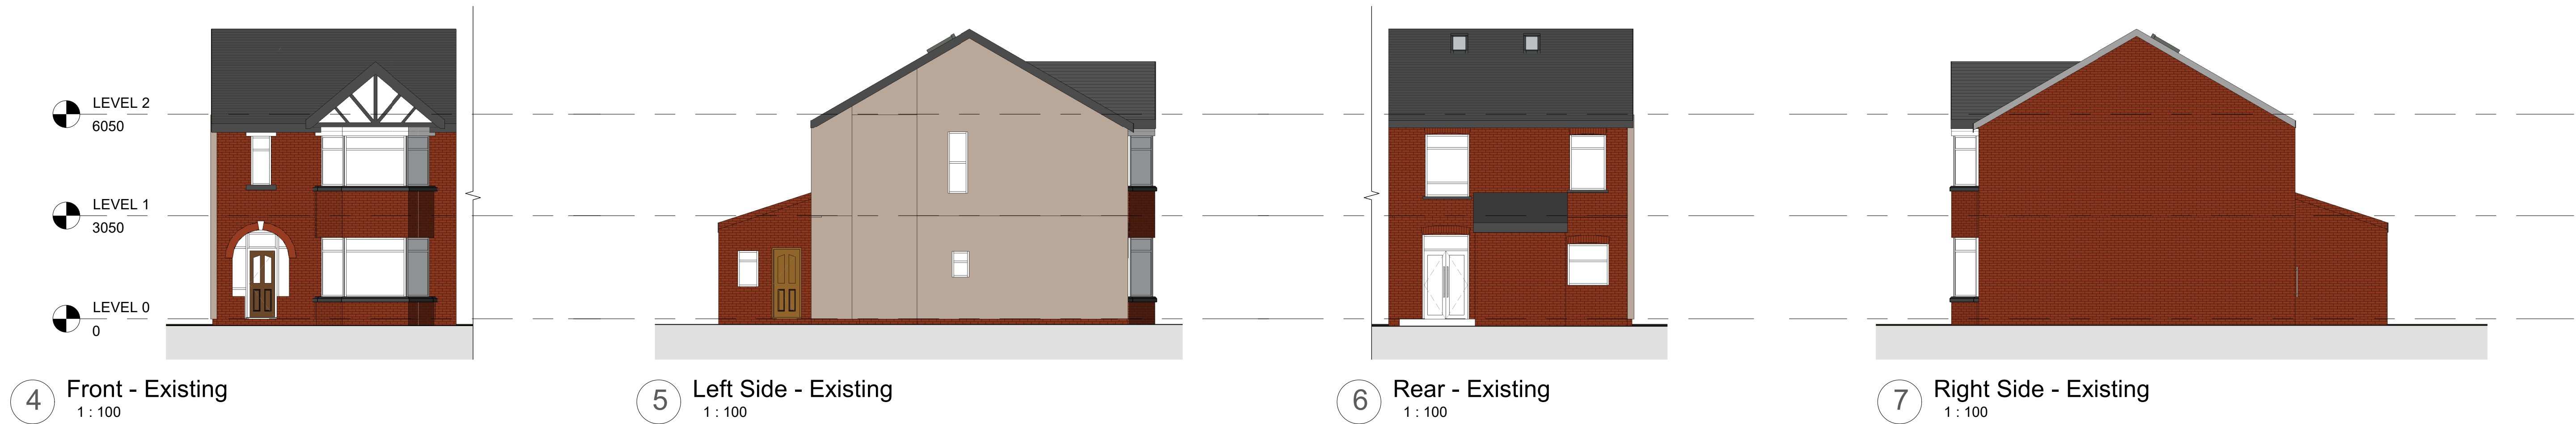