


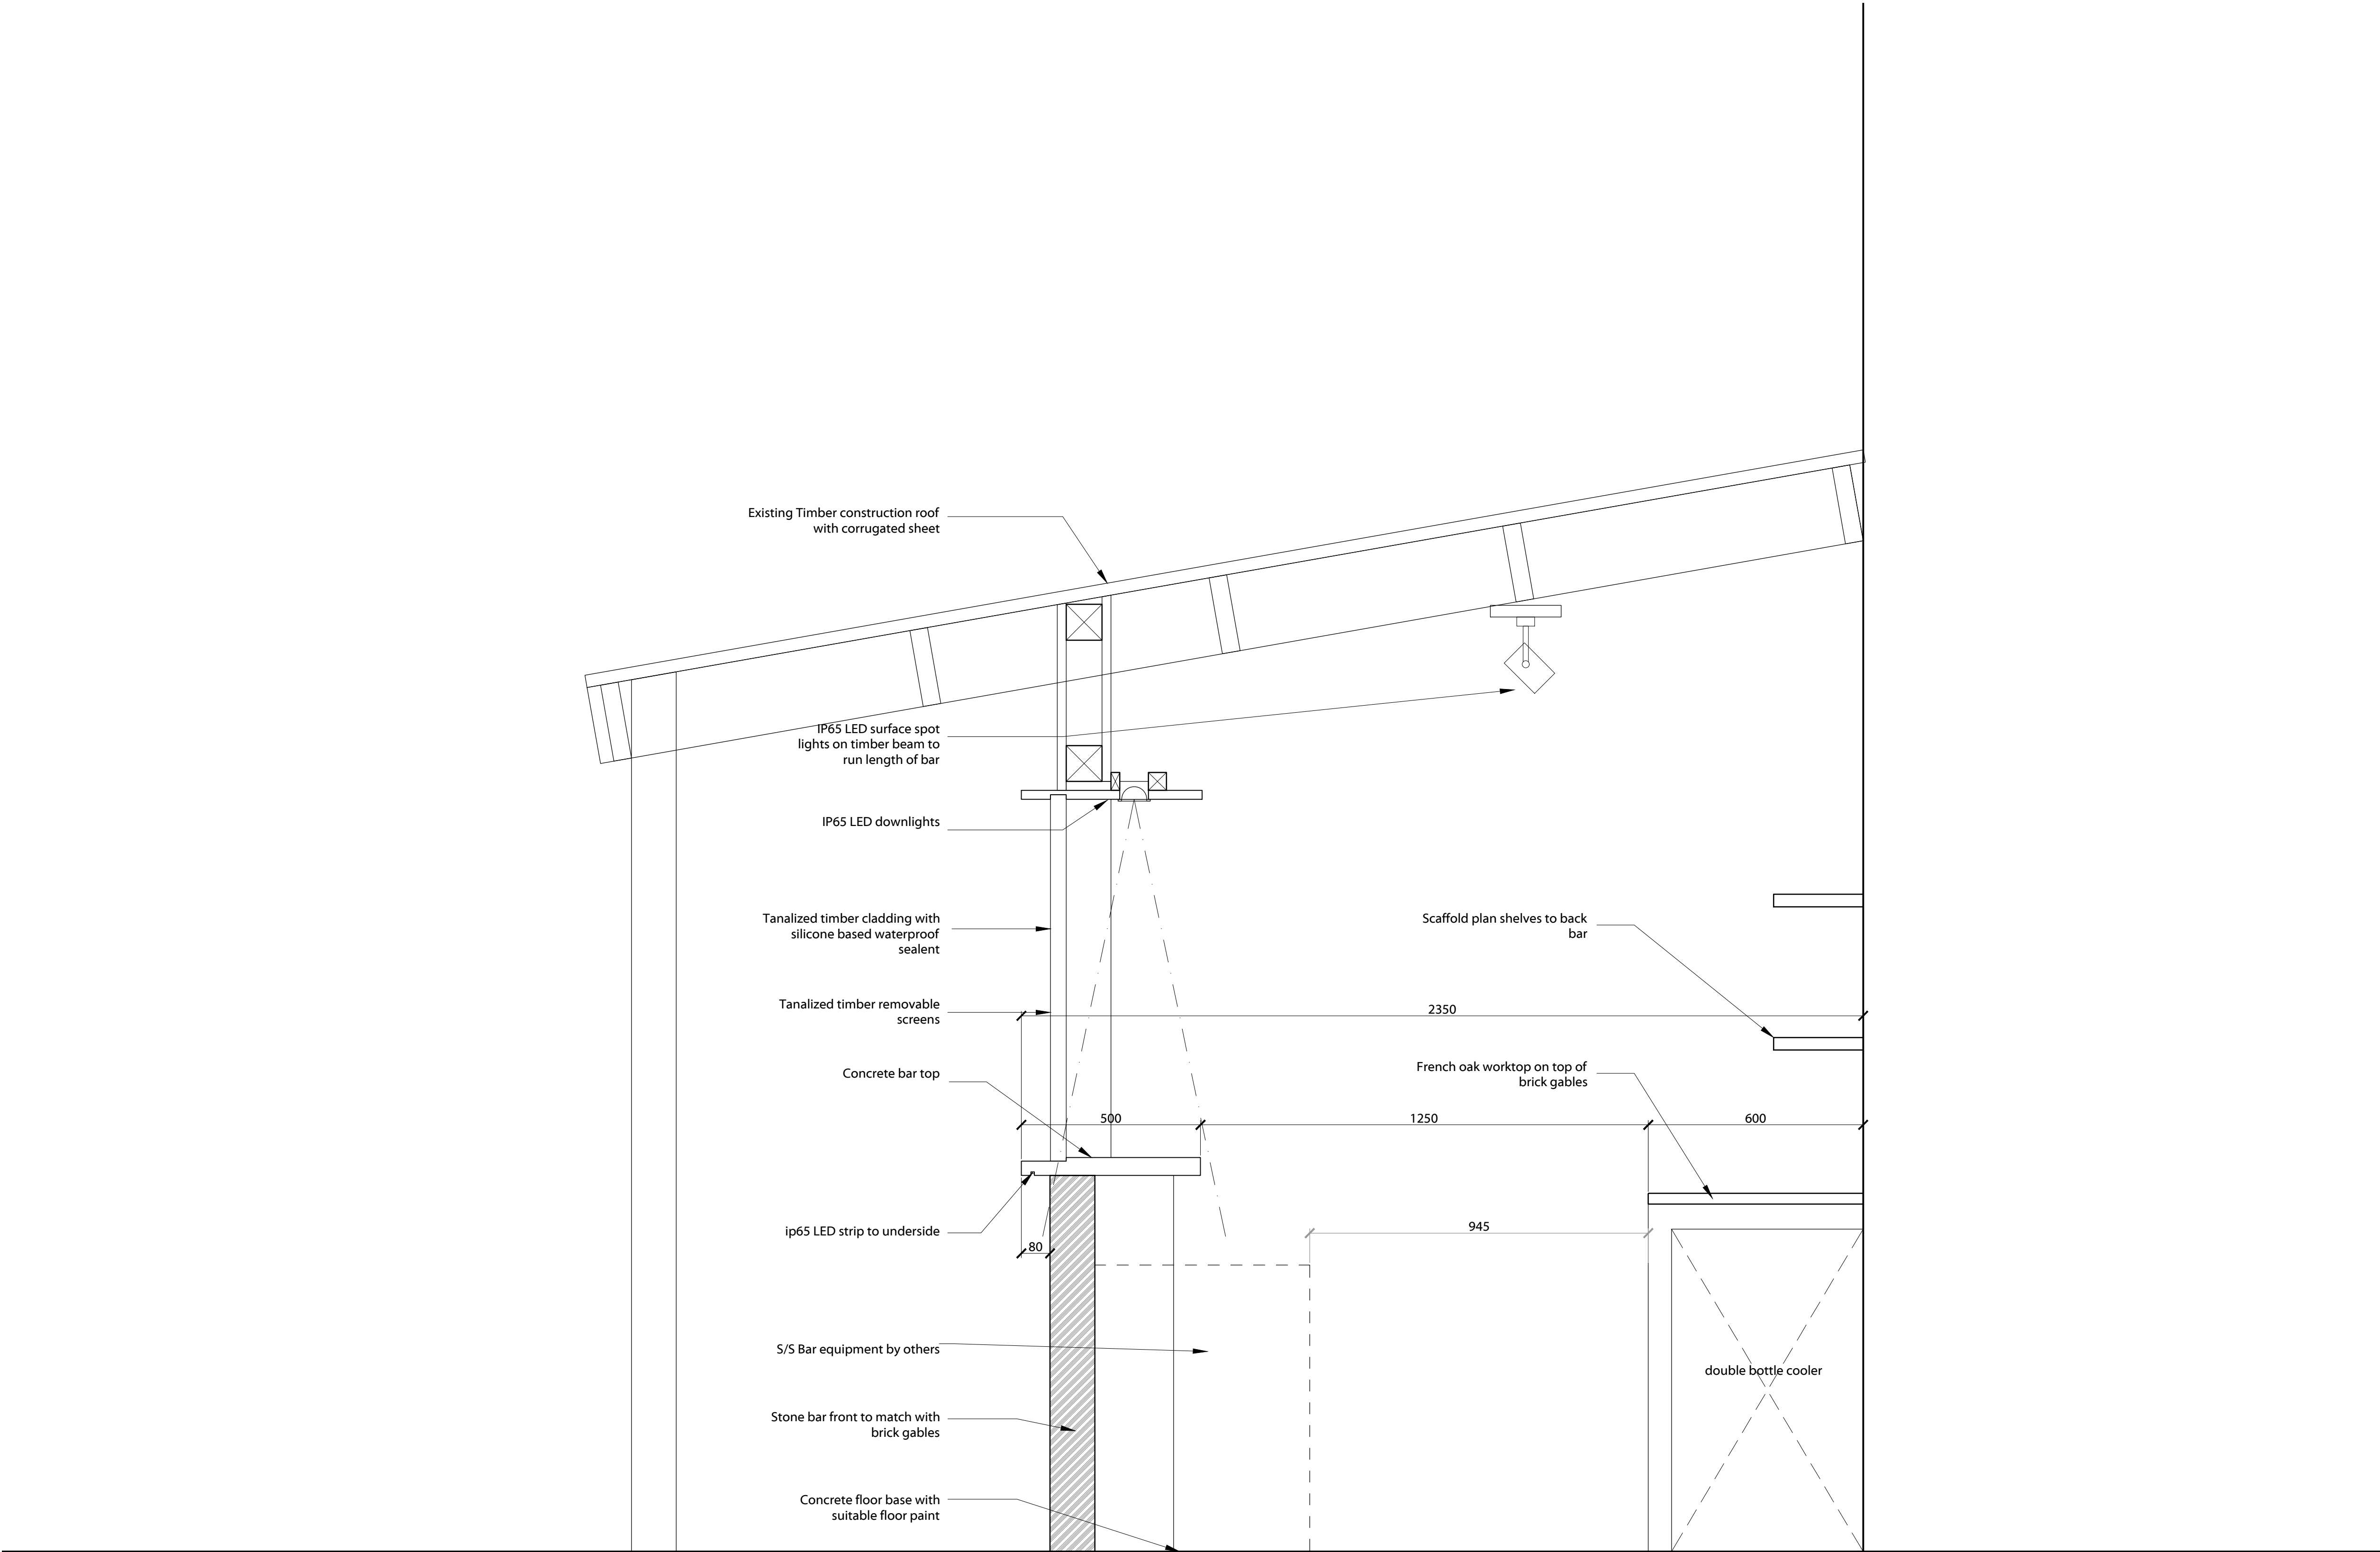

Section Thru

Rev: 00.00.00

TITLE: Proposed Bar Section detail

PROJECT: Eagle & Child
Ramsbottom

CLIENT: Thwaites

DRAWN BY: SCALE: 1:10 @ A1

DATE: 04.02.22 DWG NO: 1539.06 REV: