




NOTE:
- IT IS ASSUMED THAT THERE WILL BE NO HGV ACCESS TO CAR PARKING SPACES. IF HGV ACCESS IS REQUIRED, BUILD-UP WILL NEED TO BE REVIEWED.
- POROUS ASPHALT TO BE CONSTRUCTED BY A SPECIALIST PERMEABLE PAVING CONTRACTOR ONLY.

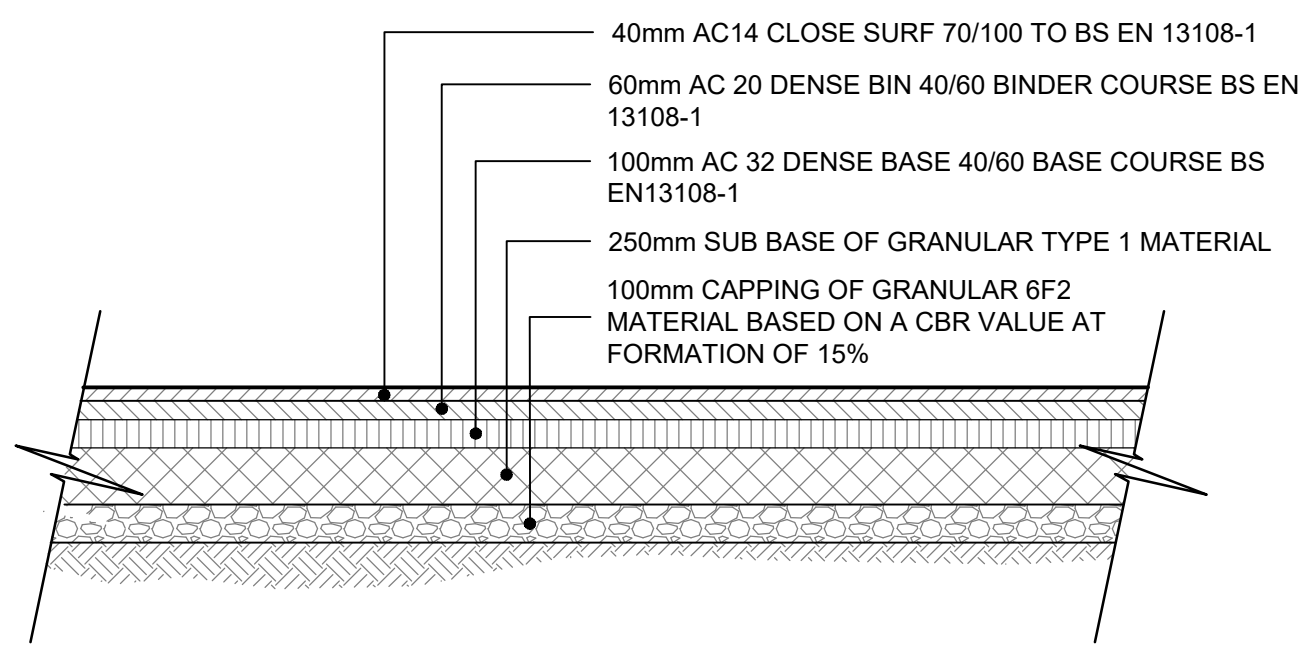


DETAIL 1
ASPHALT CARRIAGEWAY
CONSTRUCTION
(SCALE 1:20)

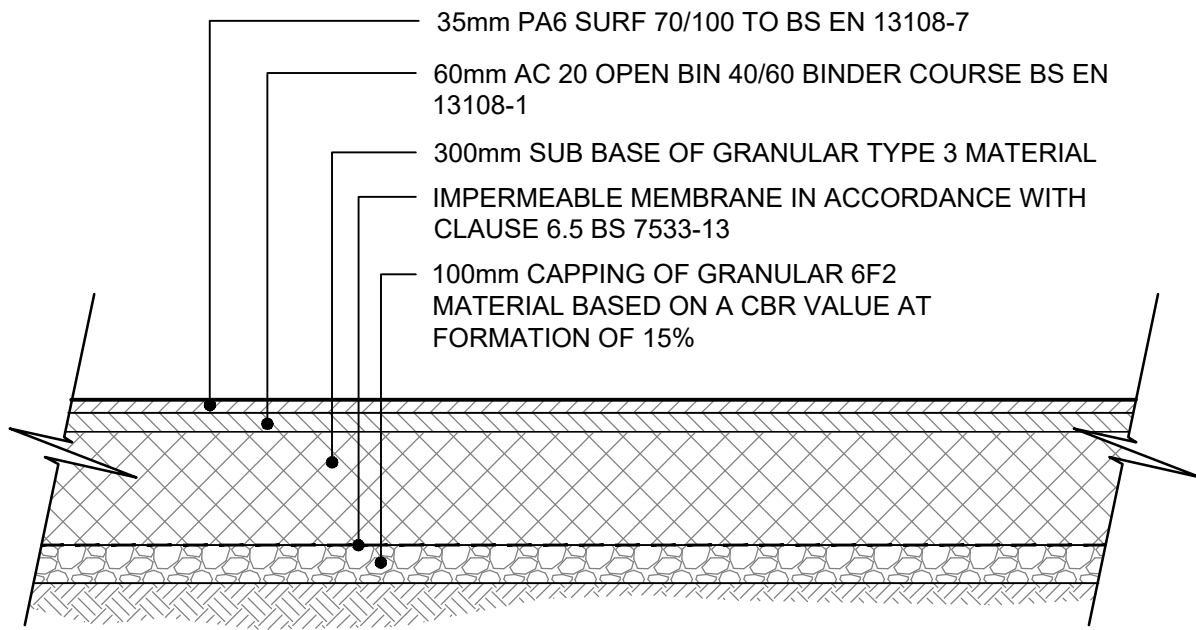


DETAIL 2
PERMEABLE ASPHALT CAR PARK
CONSTRUCTION
(SCALE 1:20)

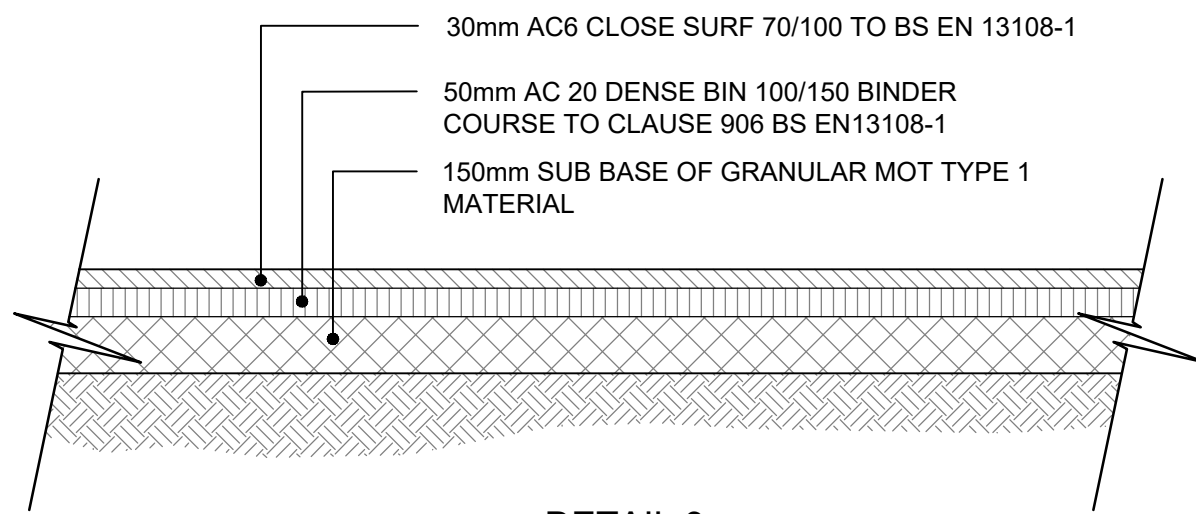


DETAIL 3
ASPHALT FOOTPATH CONSTRUCTION
(SCALE 1:20)

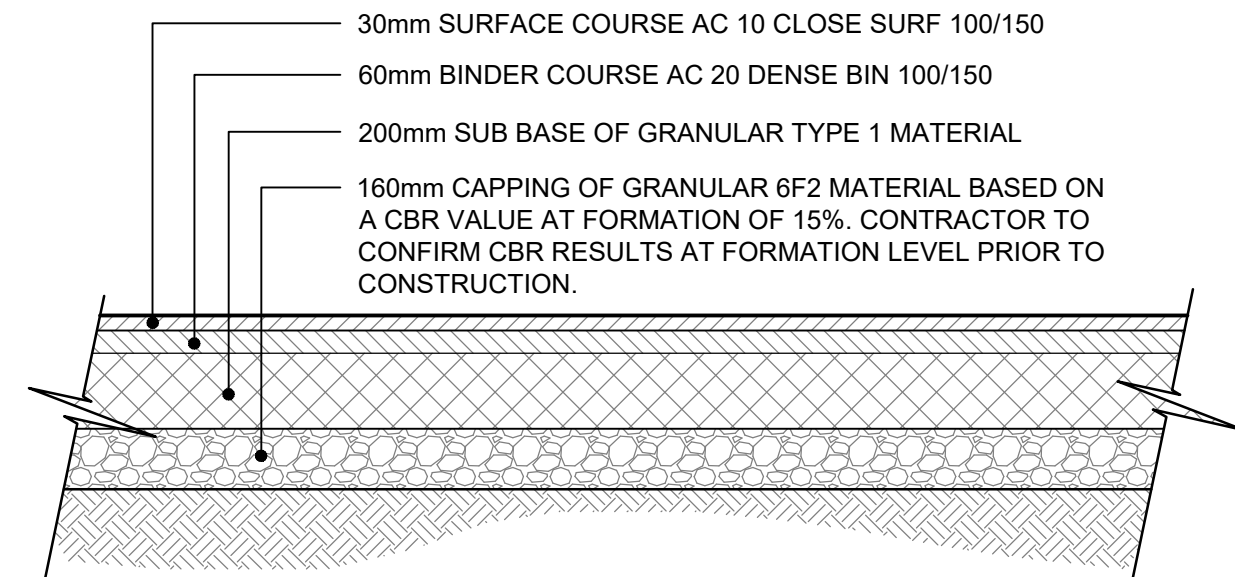


DETAIL 4
ASPHALT CAR PARK CONSTRUCTION
(NO HGV ACCESS)
(SCALE 1:20)

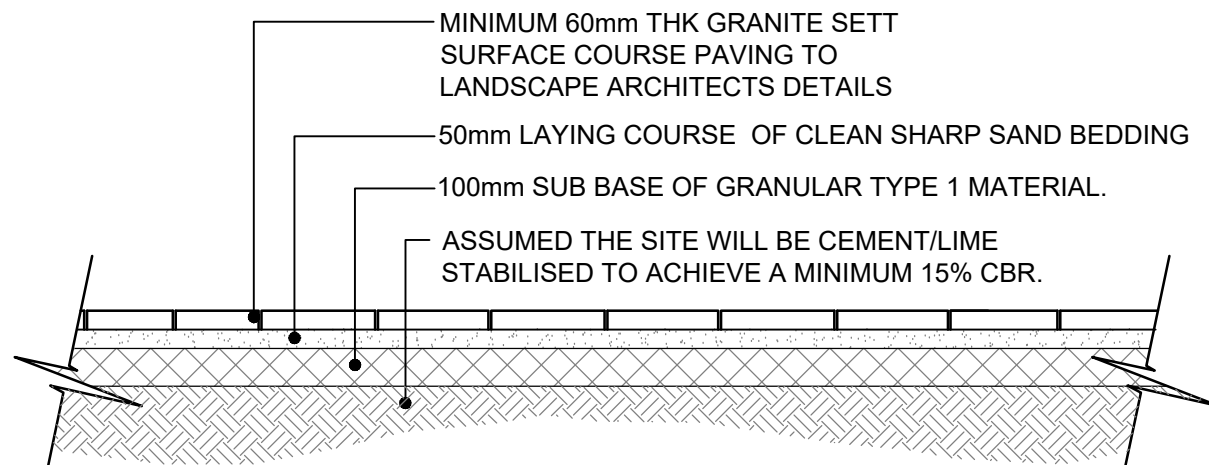


DETAIL 5
GRANITE SETTS PAVING CONSTRUCTION
(PEDESTRIAN ACCESS)
(SCALE 1:20)

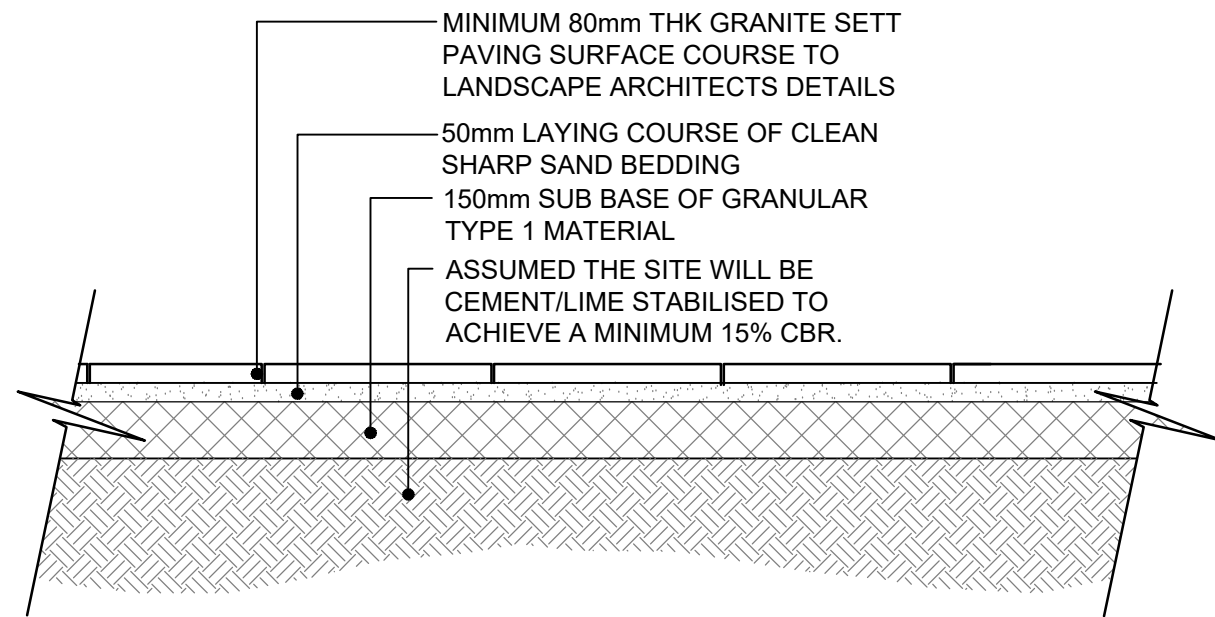


DETAIL 6
GRANITE SETTS PAVING CONSTRUCTION
(MEWP ACCESS)
(SCALE 1:20)

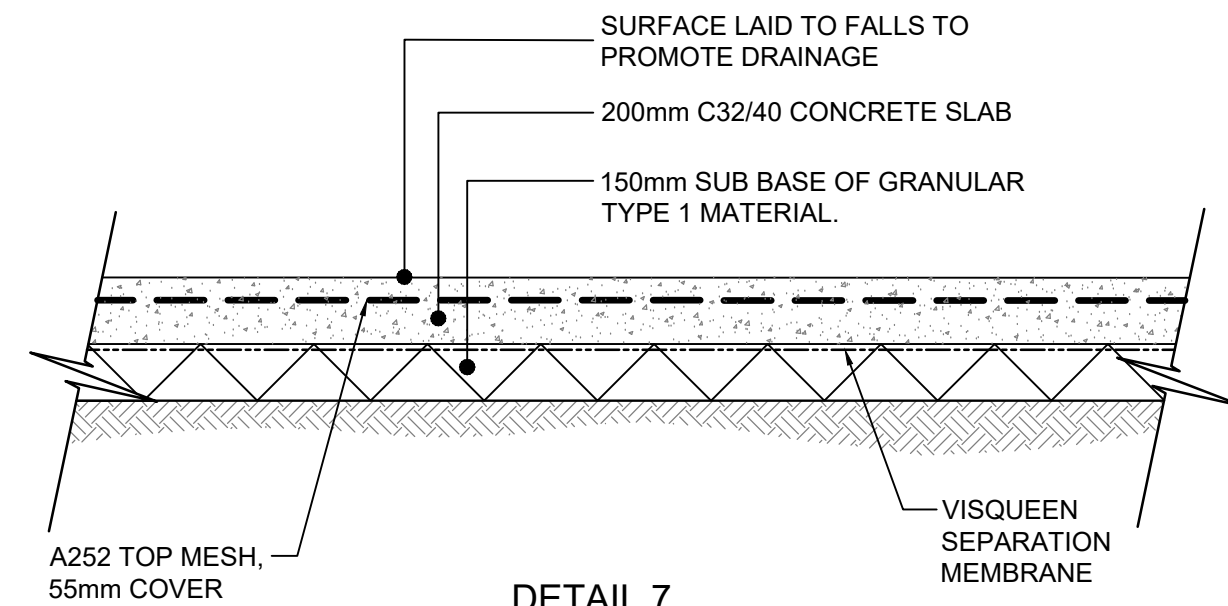


DETAIL 7
INDICATIVE REINFORCED CONCRETE SLAB
(SCALE 1:20)

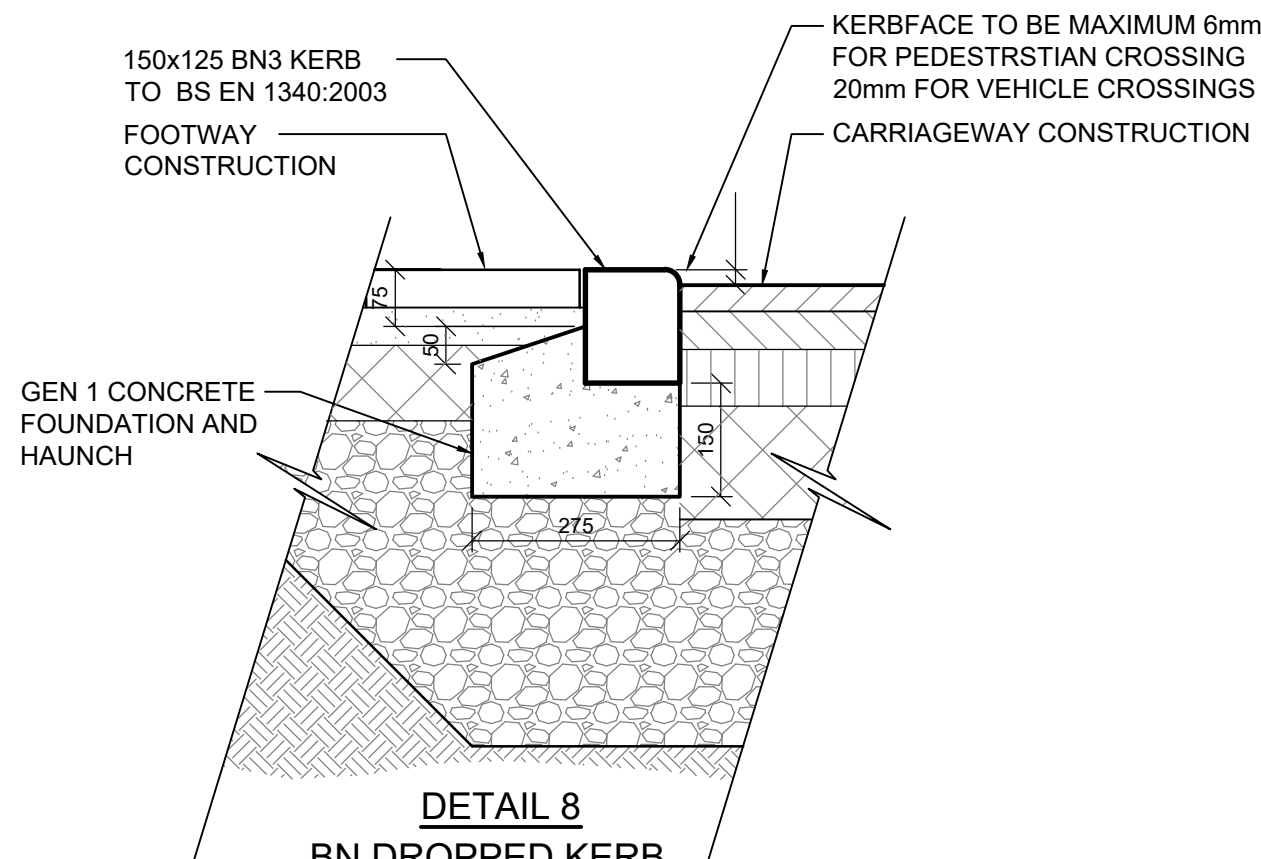


DETAIL 8
BN DROPPED KERB
(SCALE 1:10)

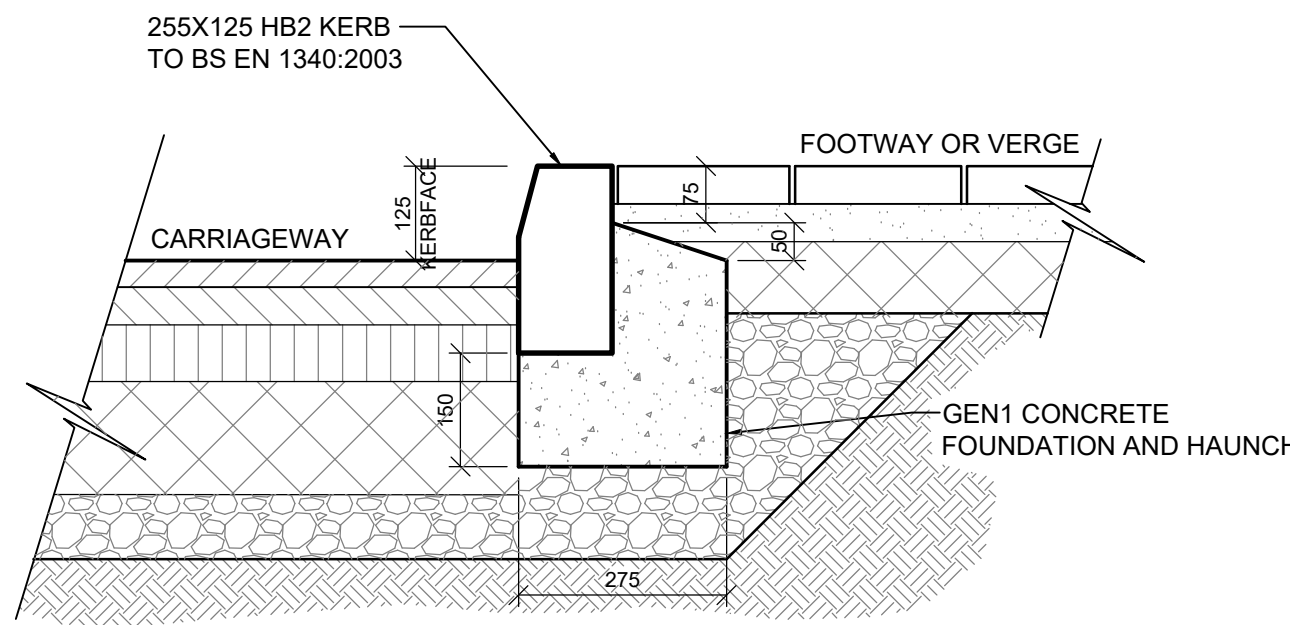

DETAIL 9
HB2 ROAD KERB
(SCALE 1:10)

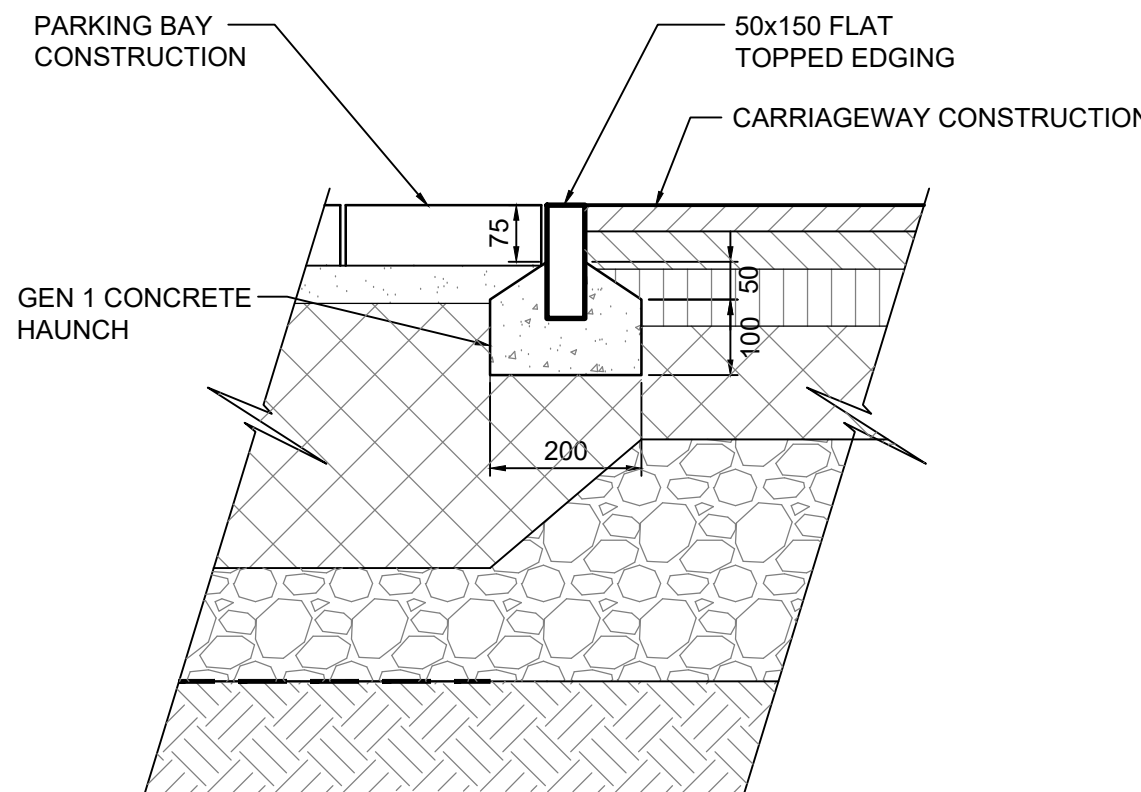


DETAIL 10
EF EDGING KERB
(SCALE 1:10)

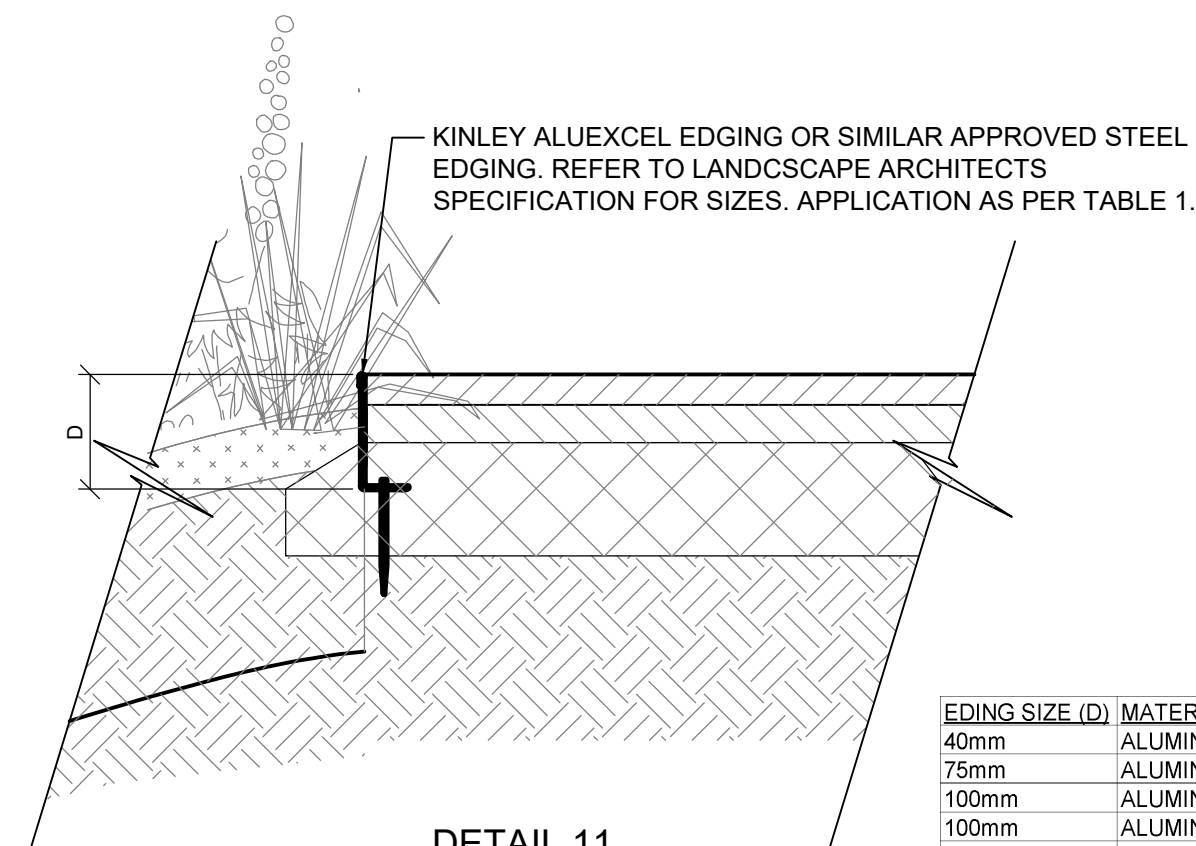


DETAIL 11
STEEL EDGE
(SCALE 1:10)

EDGING SIZE (D)	MATERIAL	LOCATION
40mm	ALUMINIUM RUBBER SURFACE, CRECHE PLAYGROUND	
75mm	ALUMINIUM TO RBG	
100mm	ALUMINIUM RUNNING TRACK	
100mm	ALUMINIUM RUBBER CHIPPINGS	
120mm	ALUMINIUM PEDESTRIAN PAVING & PEDESTRIAN RAIN GARDEN	

TABLE 1

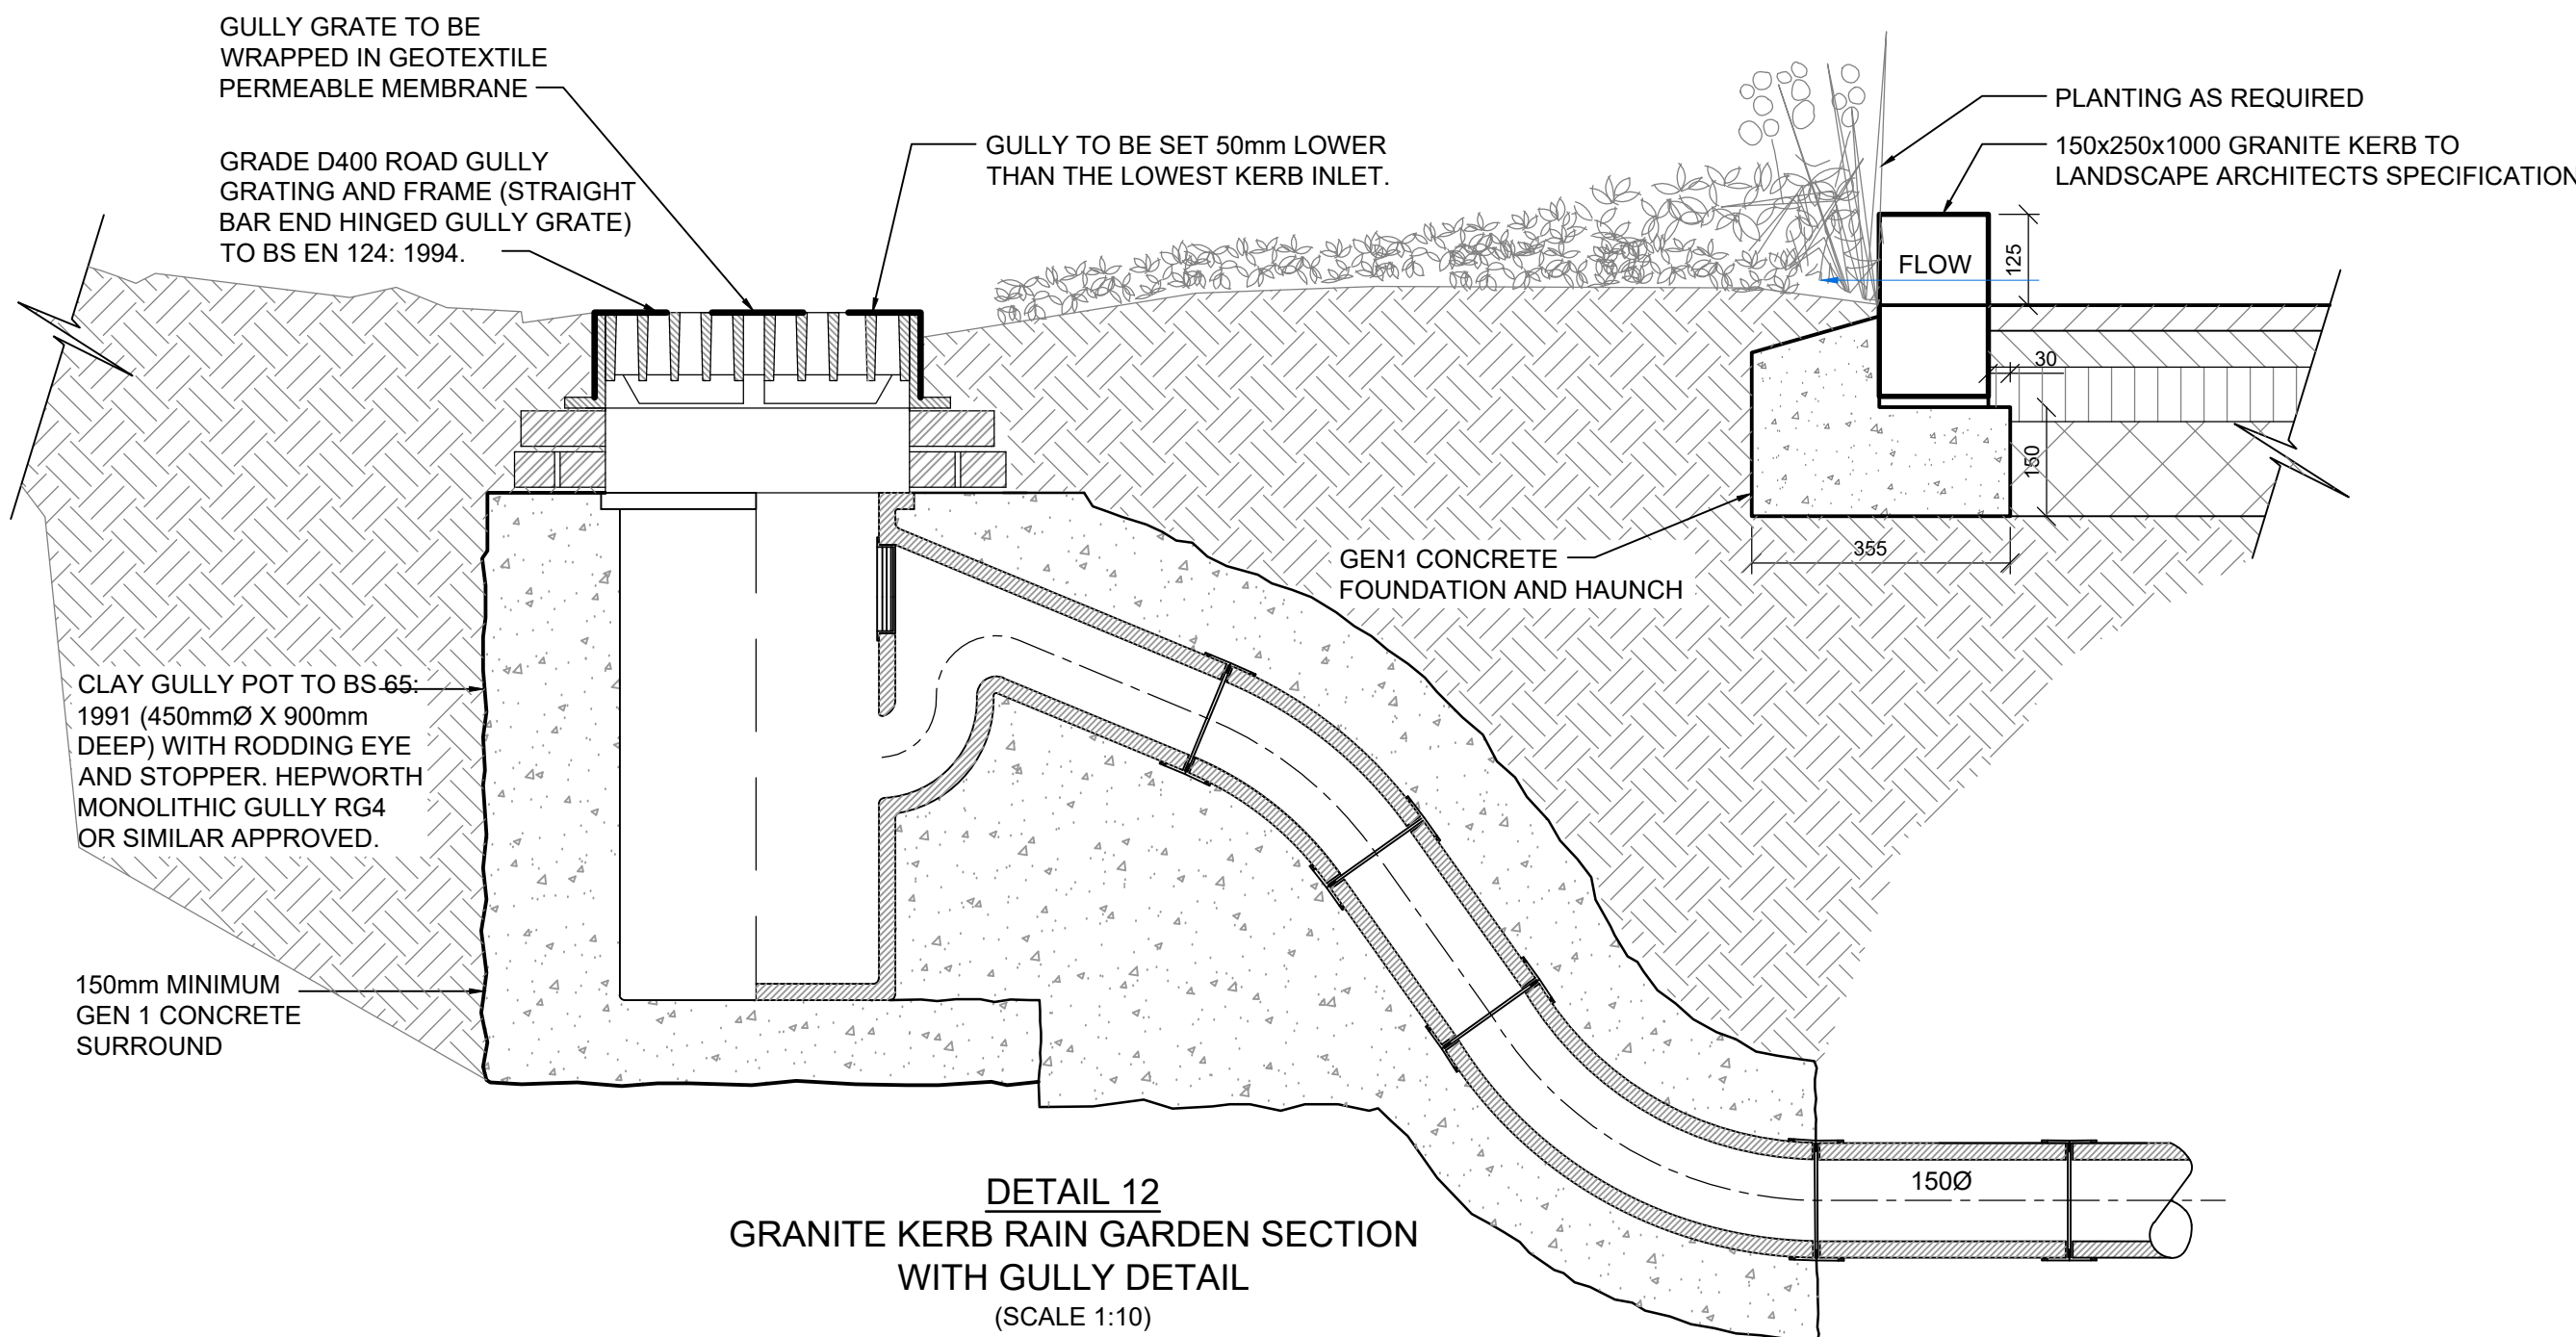

DETAIL 12
GRANITE KERB RAIN GARDEN SECTION
WITH GULLY DETAIL
(SCALE 1:10)

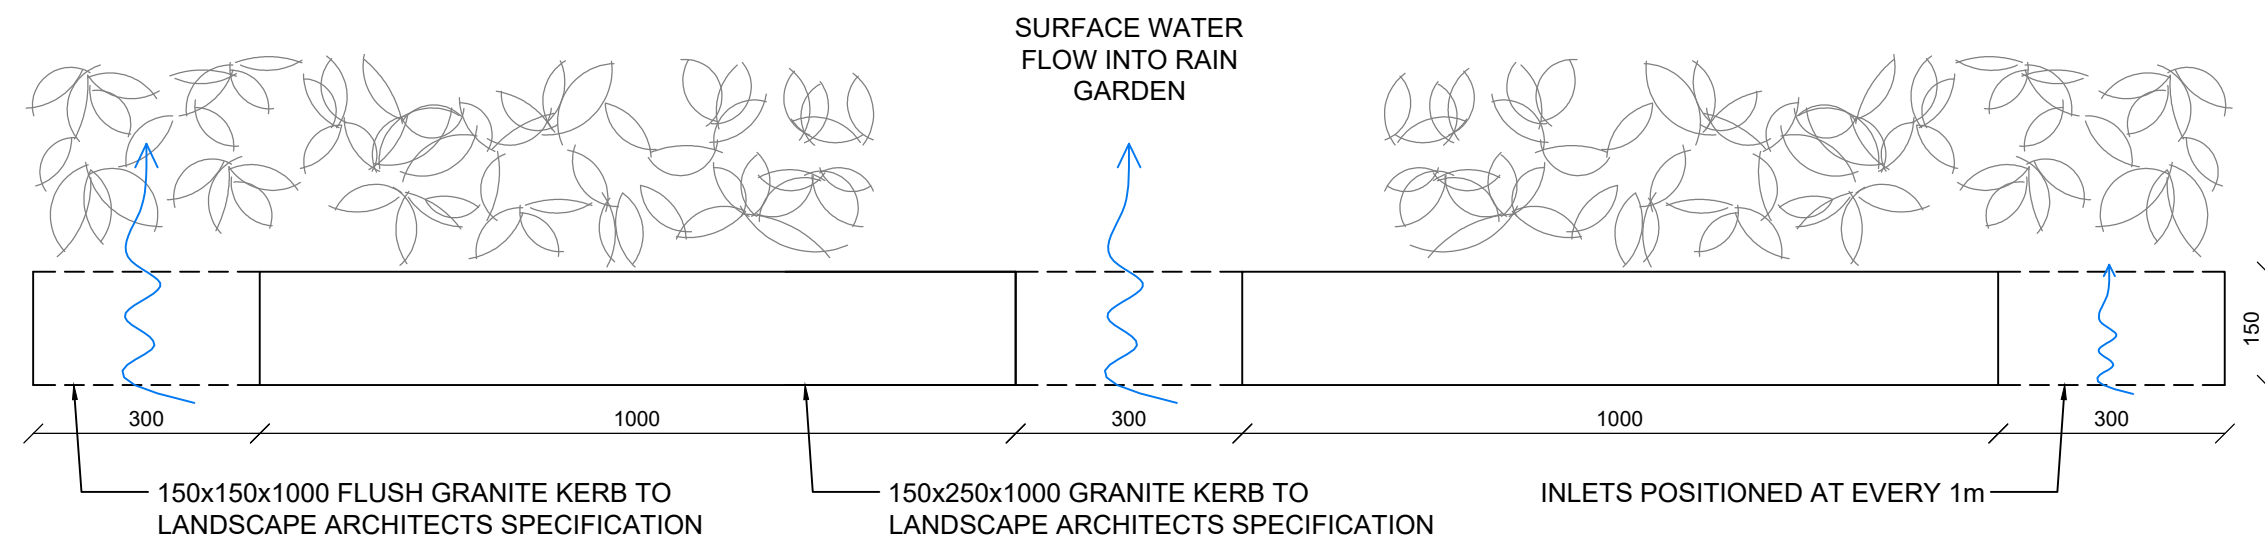

GRANITE RAIN GARDEN GRANITE KERB - PLAN
(SCALE 1:10)

NOTES:

1. CBR TESTS NEED TO BE CARRIED OUT IN-SITU AND AT THE PROPOSED FORMATION LEVEL, PRIOR TO FINAL DESIGN AND CONSTRUCTION. THIS IS REQUIRED TO DETERMINE DEPTHS OF SUB-BASE AND CAPPING MATERIAL.
2. ALL MATERIAL WITHIN 450mm OF GROUND LEVEL TO BE NON FROST SUSCEPTIBLE.
3. ALL THICKNESSES OF GRANULAR MATERIAL ARE AFTER COMPACTION.
4. ALL ROAD PAVEMENT BUILD-UP DRAWINGS TO BE READ IN CONJUNCTION WITH NBS Q SERIES SPECIFICATION.
5. ALL TOLERANCES FOR PAVEMENT LAYERS TO BE IN ACCORDANCE WITH SPECIFICATION FOR HIGHWAY WORKS, SERIES 700.
6. CONTRACTOR SHOULD ENSURE THAT FORMATION LEVELS ARE ADEQUATELY PROTECTED DURING ADVERSE WEATHER.
7. FORMATION TO BE TRIMMED AND ROLLED TO SPECIFICATION FOR HIGHWAY WORKS, SERIES 600 PRIOR TO LAYING PAVEMENT MATERIAL.
8. FORMATION TO BE CHECKED FOR SOFT SPOTS PRIOR TO LAYING PAVEMENT MATERIALS. ALL SOFT SPOTS TO BE REMOVED AND REPLACED WITH 6F2 CAPPING MATERIAL.
9. CAPPING MATERIAL TO BE IN ACCORDANCE WITH THE SPECIFICATION FOR HIGHWAY WORKS, SERIES 600.
10. CAPPING MATERIAL TO HAVE MINIMUM CBR OF 15%.
11. SUB-BASE TO BE IN ACCORDANCE WITH THE SPECIFICATION FOR HIGHWAY WORKS, SERIES 800.
12. SUB-BASE TO HAVE MINIMUM CBR OF 30%.
13. ALL PAVEMENT LAYERS DAMAGED BY CONSTRUCTION TRAFFIC TO BE REPAIRED PRIOR TO REPLACING FULL PAVEMENT LAYERS.
14. ALL KERBS TO BE LAID IN ACCORDANCE WITH BS7533-6.
15. BLOCK PAVING FORMATION TO BE CHECKED FOR SOFT SPOTS PRIOR TO LAYING MATERIALS. ALL SOFT SPOTS TO BE REMOVED AND REPLACED WITH 6F2 CAPPING MATERIAL TO AVOID DEFERENTIAL SETTLEMENT.
16. BLOCK PAVING TO BE GROUTED IN ACCORDANCE WITH MANUFACTURES GUIDELINES WITH ALL JOINTS FULLY FILLED.
17. ANY CHAMBERS/GULLIES LOCATED WITHIN PAVING TO HAVE COVERS SET SQUARE WITHIN PAVING.

P03	02.06.23	DETAILS ADDED	M.M	R.B	P.V
P02	31.03.22	DETAILS ADDED	M.M	R.B	P.V
P01	13.10.22	PRELIMINARY ISSUE	M.M	R.B	P.V
REV	DATE	DESCRIPTION	DRN	CHK	APR

© This drawing is the property of Kennedy Redford Limited and the information can only be reproduced with their prior permission.



CLIENT
JD SPORTS PLC

PROJECT NAME
JD SPORTS FASHION PLC CAMPUS

DRAWING TITLE
EXTERNAL WORKS DETAIL SHEET
PHASE 1

DATE	SCALE	SHEET SIZE	REV
13.10.22	AS STATED	A1	P03

DRAWING STATUS
D2 - ISSUED FOR TENDER

DRAWING NUMBER
211124 - KRD - XX - EX - DR - C - 0020