


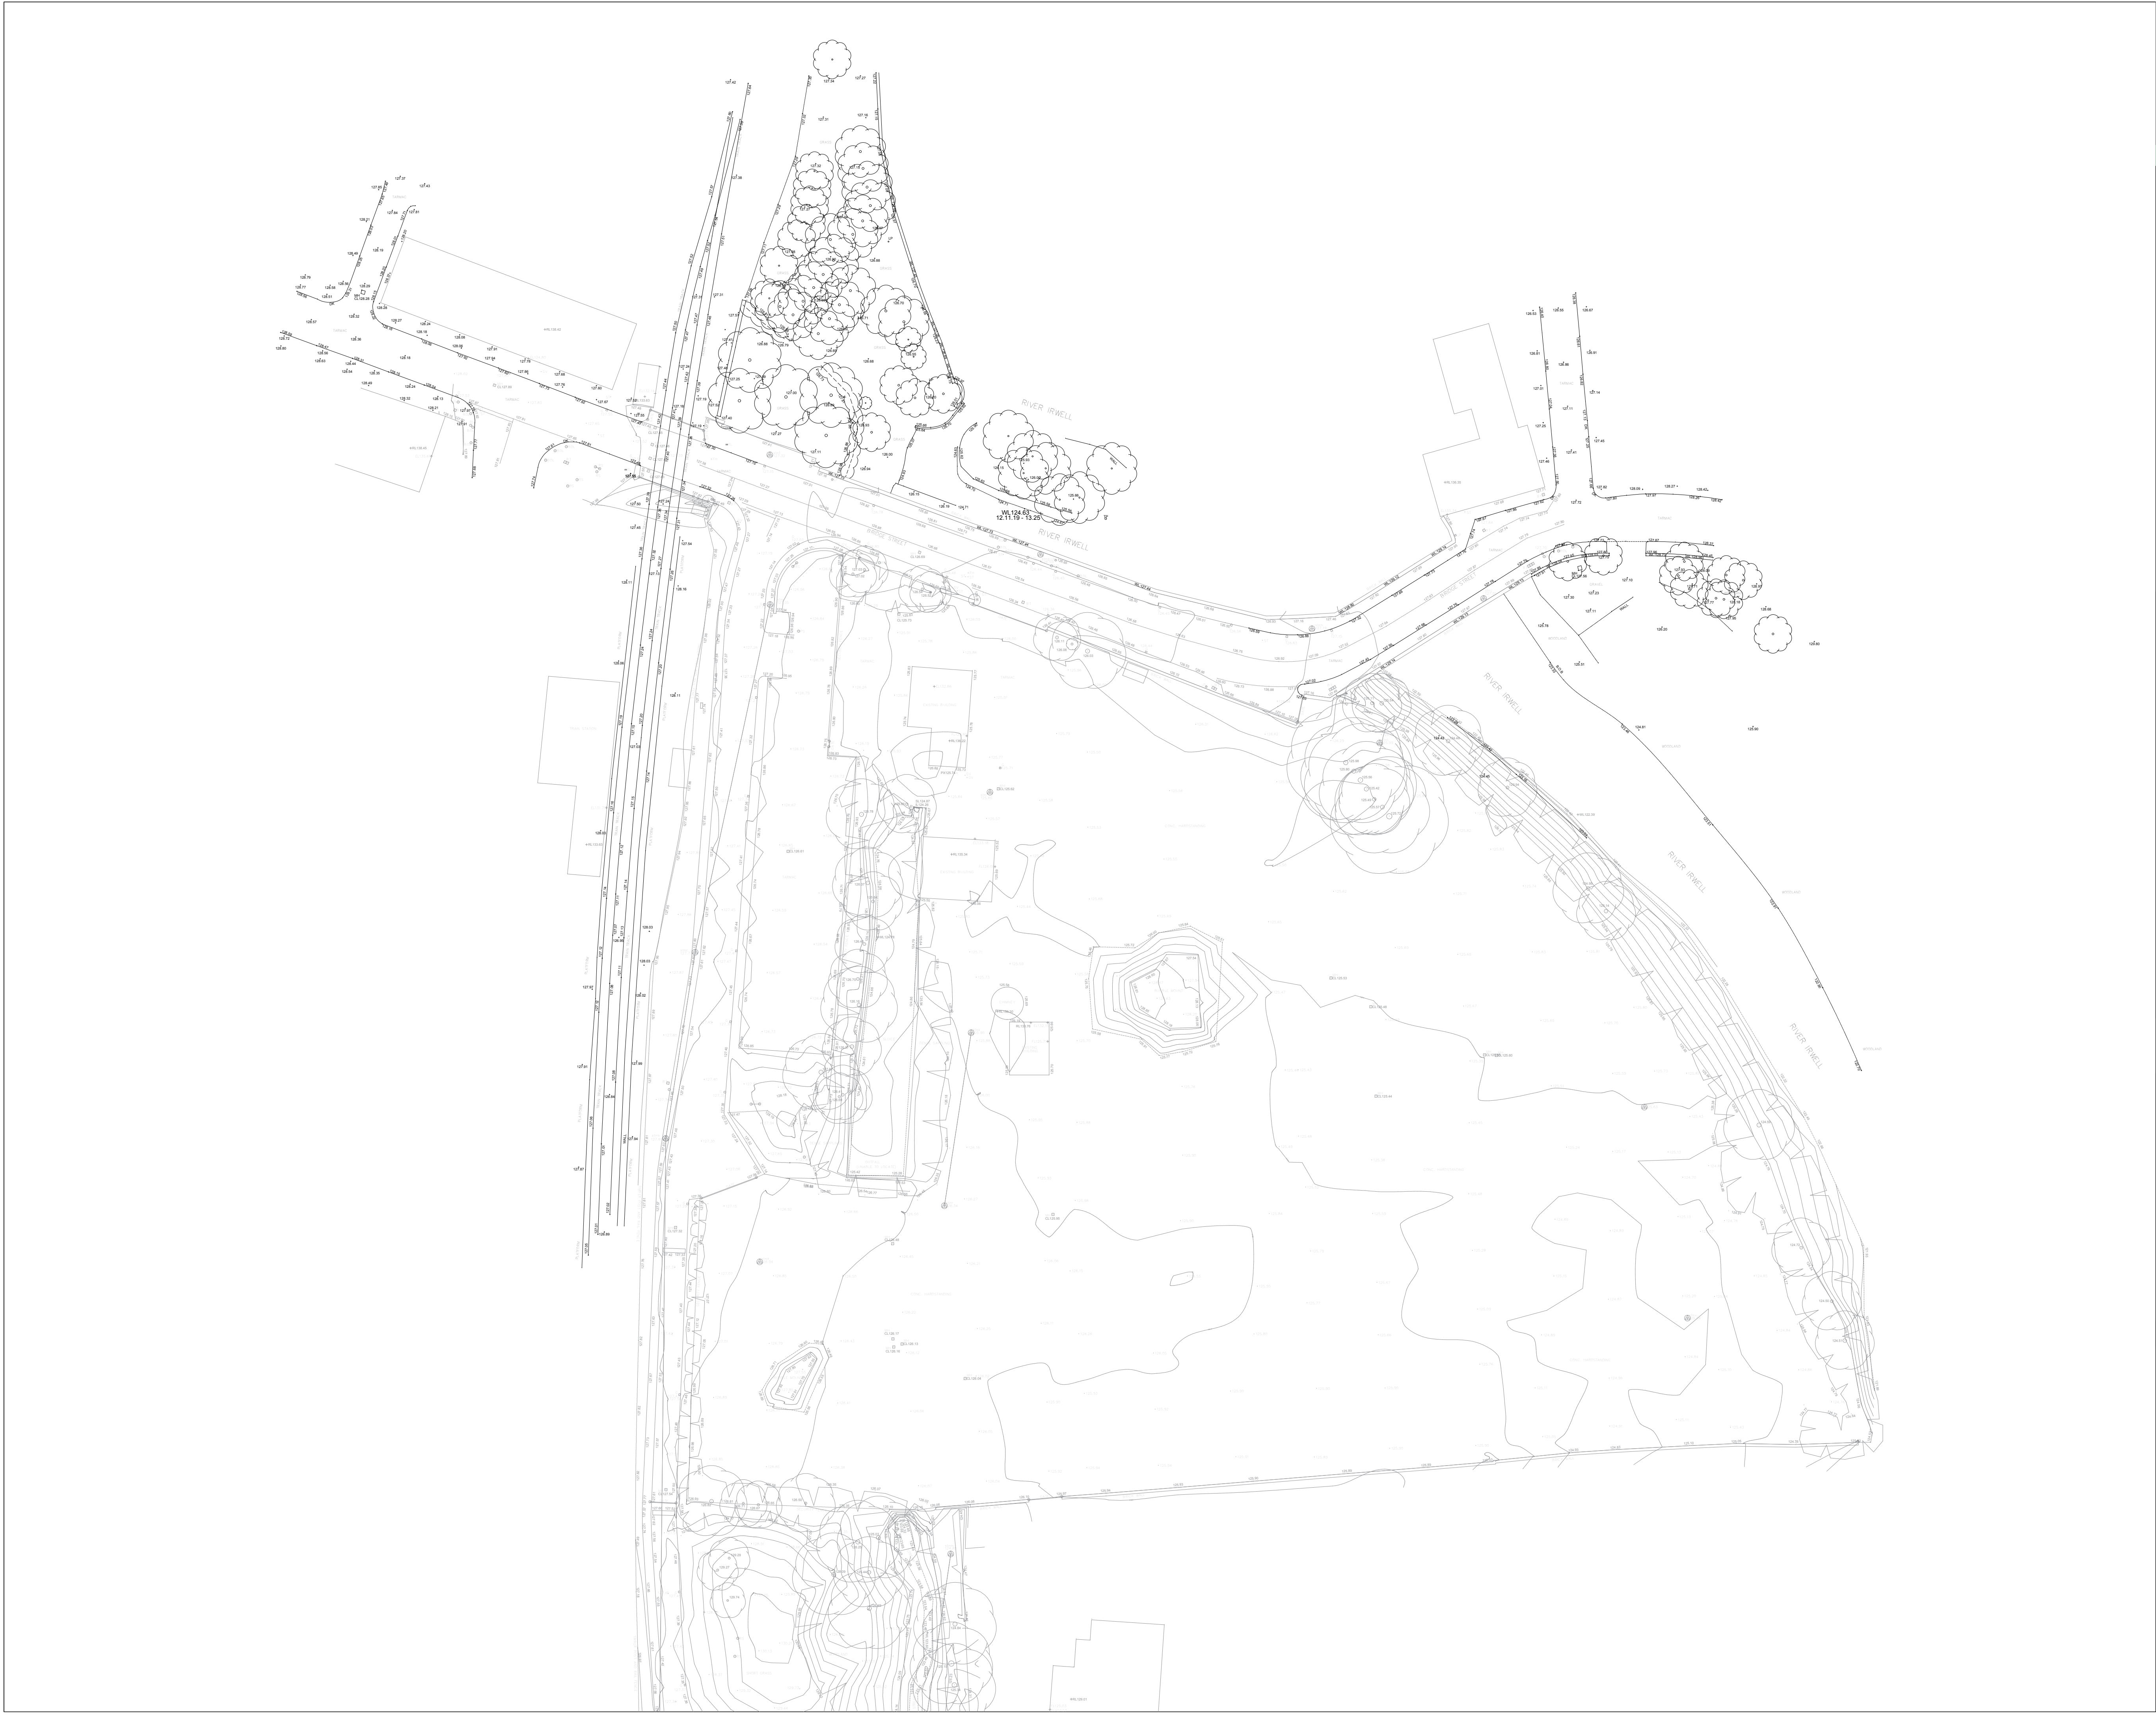

urban contours

N
W E
S

Legend

Walls	BS	Bus Stop
Kerb line	BT	British Telecom
Drip Line / Canopy	BT	Fire Hydrant
Top of Bank	FW	Stop Valve
Fence	WST	Stop Tap
Footpath	WO	Wash Out
Hedge	AV	Air Valve
Control	MAK	Service Marker
Tree	RE	Rodding eye
Vegetation	CTV	Cable TV
Gate	GP	Gate Post
Drainage Attributes	LP	Lamp Post
IC	GP	Stop Post
CL	EP	Electricity Post
TL	TP	Telegraph Post
IL	TL	Traffic light
P (Inv 00.25)	RNP	Road Name Plate
GY	SCL	Roller
KO	STAY	Cable Stay
MH	EIC	Electric Inspection Cover
BUILDING DATUM:	GAS	Gas Inspection Cover
RL	TOB	Top of Bank
FFL	BOB	Bottom of Bank
SOP	ER	Earth rod
FENCE TYPES:	DK	Drop Kerb
CBF	OHE	Overhead Electric Cable
PRF	CHBT	Overhead BT Cable
PWF	FTP	Footpath
BWF	FWB	Flower Bed
PLF	TRIT	Trail Pit
IR	P	Pole
CLF		
PPF		

Rev	Date	Description	Drawn

PROJECT

**ECCLESTONE HOMES
RAMSBOTTOM
BL0 9AG**

TITLE

**TOPOGRAPHICAL
SURVEY**

SCALE	DATE	DRAWN	CHECKED BY
1: 500	22.11.2019	GY	

Level datum	OSBG 36(15)
Job number	RAMS-TOPO-001
Drawing No.	Rev.

RAMS-TOPO-001

Notes:

This plan has been surveyed to the scale shown.
Caution should be exercised when enlargements are made.

All critical dimensions should be confirmed on site prior to the commencement of any works.

All dimensions have been measured or estimated from ground level.

Tree species shown should be treated with caution and expert identification is advised.

Pipe sizes are estimated from a surface inspection only.
Due to Health and Safety requirements.

Every effort is made to identify all visible above ground features,
however it should be borne in mind that there may be items obscured at the time of the survey.

THIS DRAWING AND THE BUILDING WORKS DEPICTED ARE THE COPYRIGHT OF URBAN CONTOURS LIMITED
AND MAY NOT BE REPRODUCED OR AMENDED EXCEPT BY WRITTEN PERMISSION. NO LIABILITY WILL BE ACCEPTED
FOR AMENDMENTS MADE BY OTHER PERSONS.