



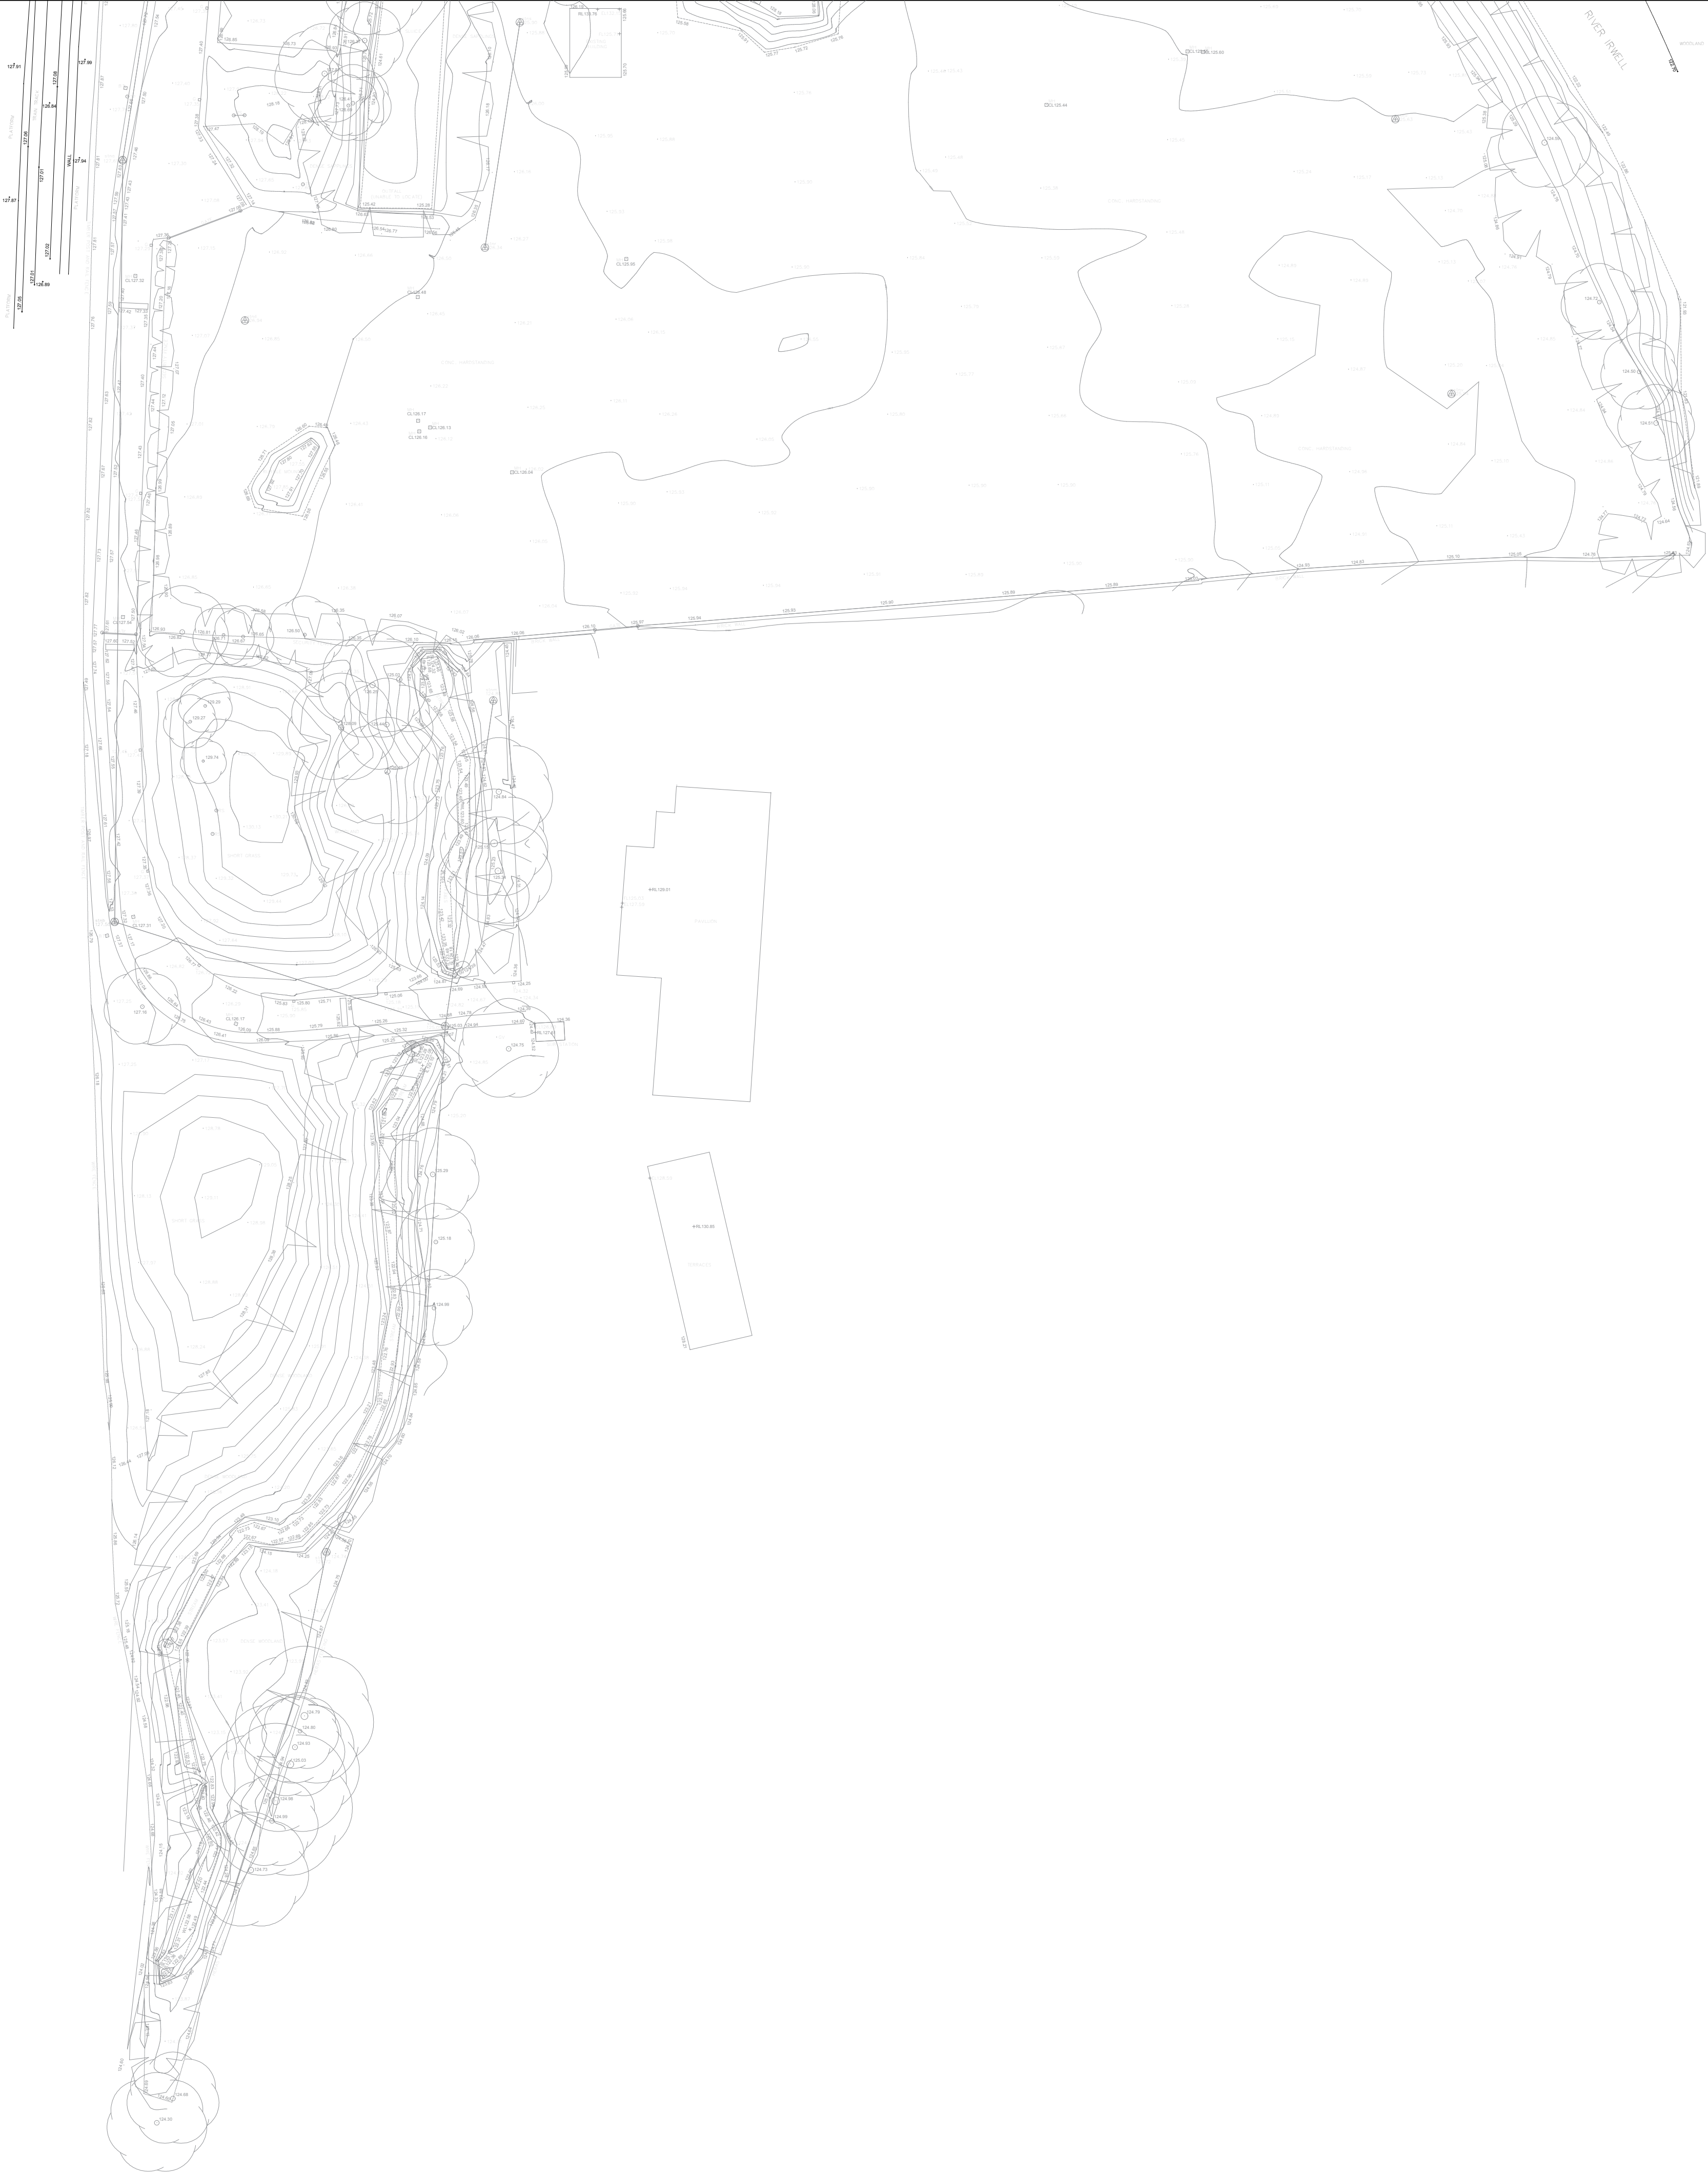

urban contours

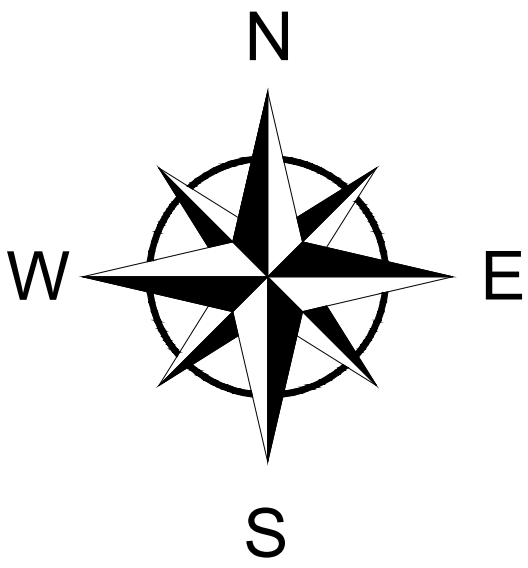

Legend

Walls	BS	Bus Stop
Kerb line	BT	British Telecom
Drip Line / Canopy	FH	Fire Hydrant
Top of Bank	WSV	Stop Valve
Fence	WST	Stop Tap
Footpath	WO	Wash Out
Hedge	AV	Air Valve
Control	MNR	Service Marker
△STN	RE	Rodding eye
Tree	CTV	Cable TV
Vegetation	GP	Gate Post
Gate	LP	Lamp Post
	GP	Sign Post
	EP	Electricity Post
	TP	Telegraph Post
	TL	Traffic light
	RNP	Road Name Plate
	SCL	Stallard
	STAY	Cable Stay
	EIC	Electric Inspection Cover
	GAS	Gas Inspection Cover
	TOB	Top of Bank
	BOB	Bottom of Bank
	ER	Earth rod
	DK	Drop Kerb
	OHE	Overhead Electric Cable
	CHBT	Overhead BT Cable
	FTP	Footpath
	FWB	Flower Bed
	TRIT	Trail Pit
	P	Pole

Rev	Date	Description	Drawn

PROJECT
ECCLESTONE HOMES
RAMSBOTTOM
BL0 9AG

TITLE
TOPOGRAPHICAL
SURVEY

SCALE 1: 500	DATE 22.11.2019	DRAWN GY	CHECKED BY
-----------------	--------------------	-------------	------------

Level datum	OSBG 36(15)
Job number	RAMS-TOPO-001

Drawing No. RAMS-TOPO-002	Rev.
------------------------------	------

Notes:
This plan has been surveyed to the scale shown.
Caution should be exercised when enlargements are made.
All critical dimensions should be confirmed on site prior to the commencement of any works.
All dimensions have been measured or estimated from ground level.
Tree species shown should be treated with caution and expert identification is advised.
Pipe sizes are estimated from a surface inspection only. Due to Health and Safety requirements.
Every effort is made to identify all visible above ground features, however it should be borne in mind that there may be items obscured at the time of the survey.
THIS DRAWING AND THE BUILDING WORKS DEPICTED ARE THE COPYRIGHT OF URBAN CONTOURS LIMITED AND MAY NOT BE REPRODUCED OR AMENDED EXCEPT BY WRITTEN PERMISSION. NO LIABILITY WILL BE ACCEPTED FOR AMENDMENTS MADE BY OTHER PERSONS.