


NOTE:
Surface density not less than 10kg/m3. Timber fence shall be treated to give a minimum design service life of 15 years in accordance with the requirements for timber fencing in BS 5589.

NOTE:
• © THIS DRAWING AND THE BUILDING WORKS DEPICTED THEREIN ARE THE COPYRIGHT OF ECCLESTON HOMES. ALL RIGHTS RESERVED.

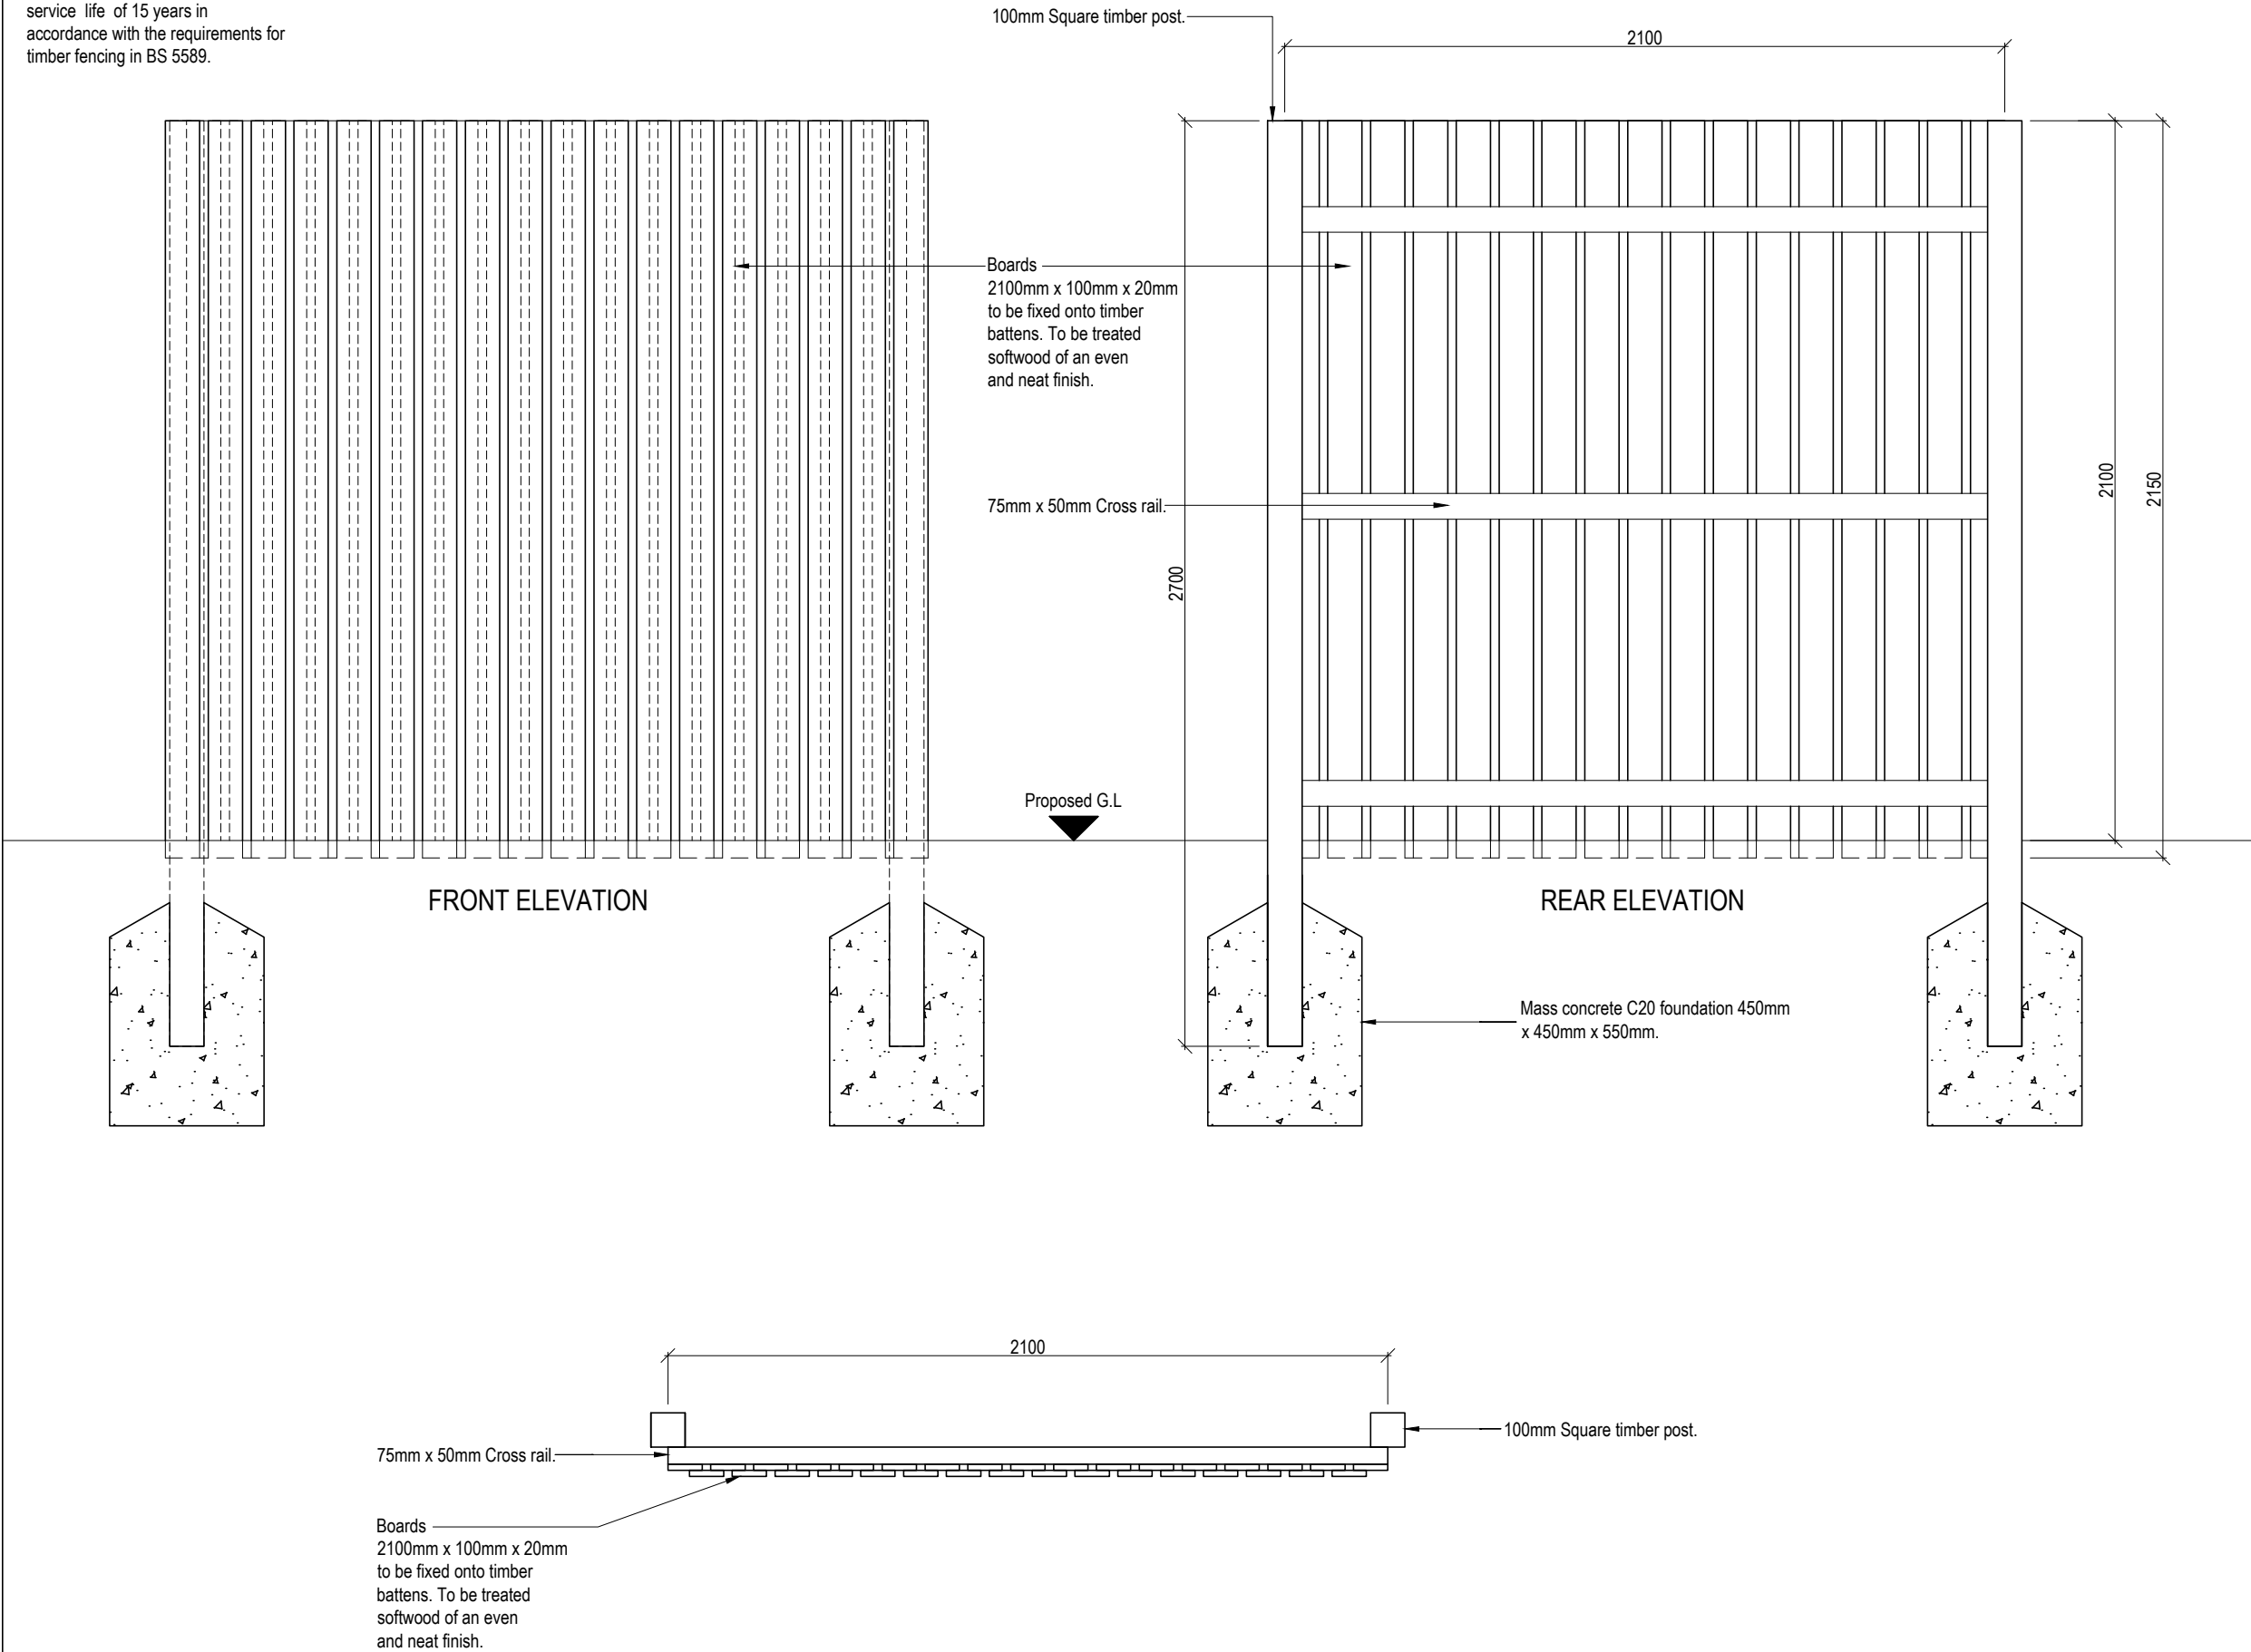

REV.	DESCRIPTION	INT.	DATE
			
PROJECT			
STANDARD DETAILS			
DRAWING TITLE			
2.1m HIGH ACOUSTIC FENCE			
JOB NUMBER		SD	REV
DRAWING NUMBER		F012	-
DRAWN	JSM	NOV'14	SCALE
CHECKED	-	-	1:20
			A3