


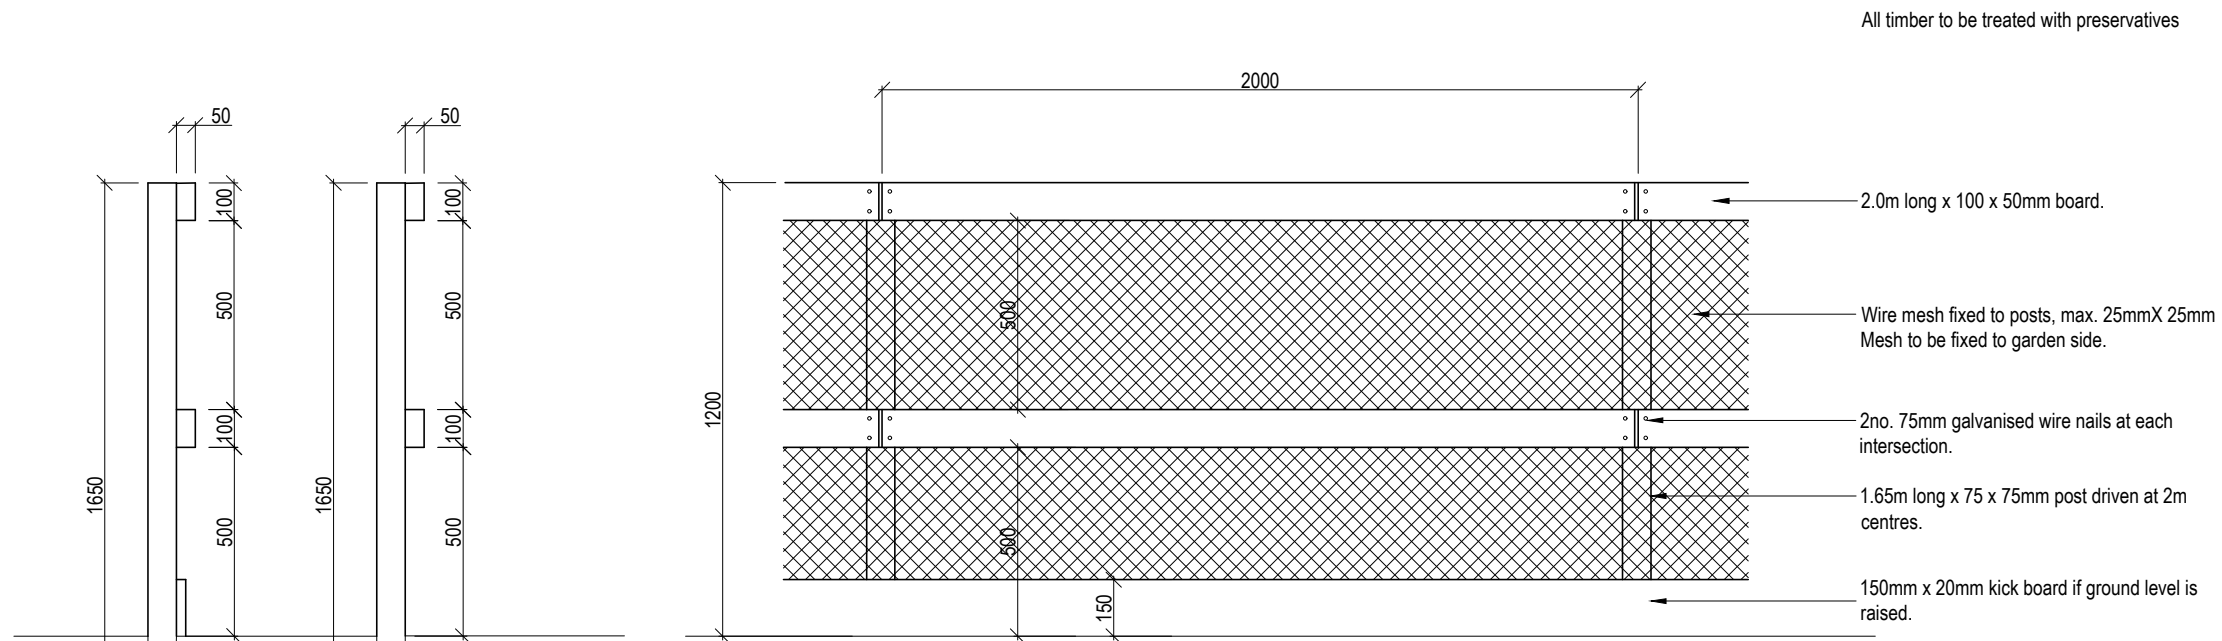

B	MESH SPECIFICATION AND HORIZONTAL BOARDS	CSW	08.06.20
A	REVISD KICK BOARD INDICATED.	JSM	24.07.18
REV.	DESCRIPTION	INT.	DATE



PROJECT

STANDARD DETAILS

DRAWING TITLE

1200mm HIGH
STOCK PROOF FENCE

JOB NUMBER	SD	REV
DRAWING NUMBER	F06	B
DRAWN	JSM	JUN'16
CHECKED		SCALE
		1:20
		A3