


AS PROPOSED

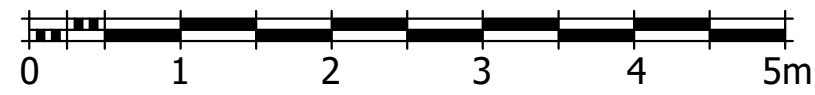

SCALE 1 : 50

NOTES


All dimensions to be checked on site and any discrepancies notified prior to commencement of work.

Do not scale from this drawing

REVISIONS

| Date   | Ref. | By |
|--------|------|----|
| May 24 | A    |    |

Bin store doors reversed  
additional cycle storage added

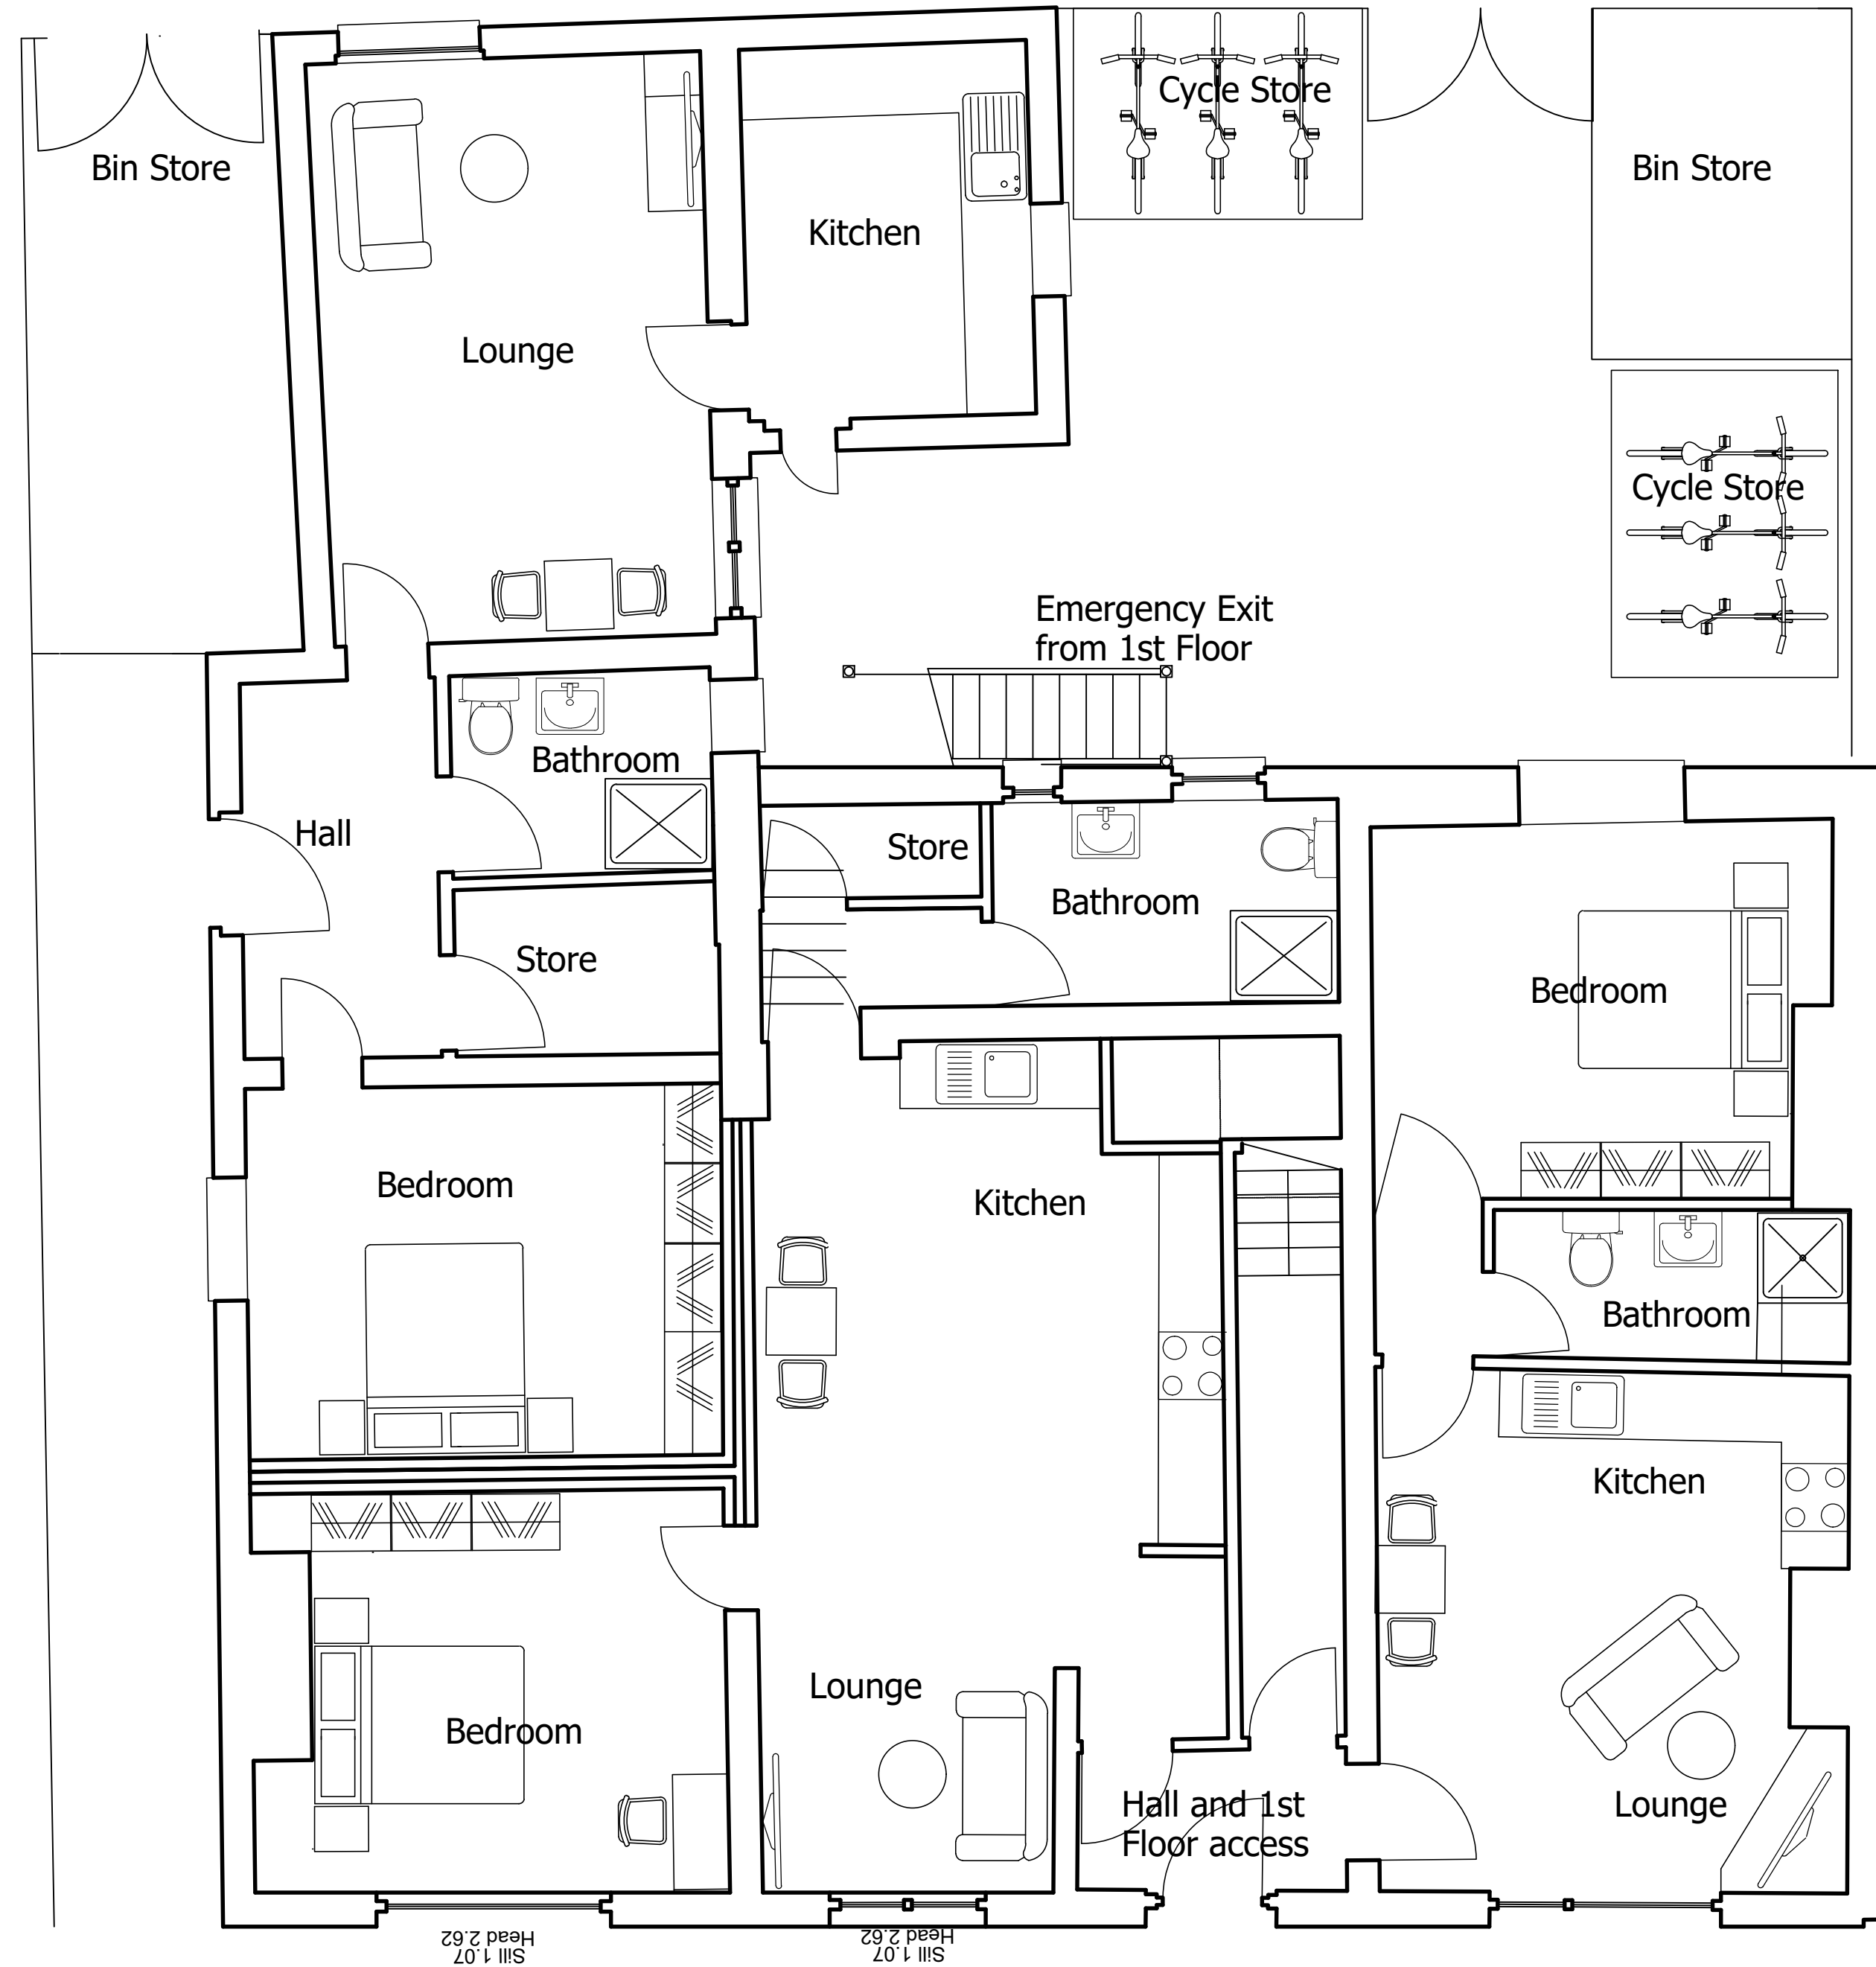

GROUND FLOOR

PROJECT

Old Tower Inn

Sandford Street  
Radcliffe M26 2PT

DRAWING TITLE

Plans as Proposed

SCALE 1:50 @ A1

DATE Dec 23

DRAWN A D

CHECKED

NUMBER  
114.3

REVISION  
A