


Notes

All levels are stated in metres, unless otherwise stated.
All dimensions are stated in millimetres unless noted otherwise.
Drawing provided for planning purposes and NOT for construction purposes.
DTP are not responsible for the accuracy of data provided by clients or third parties.

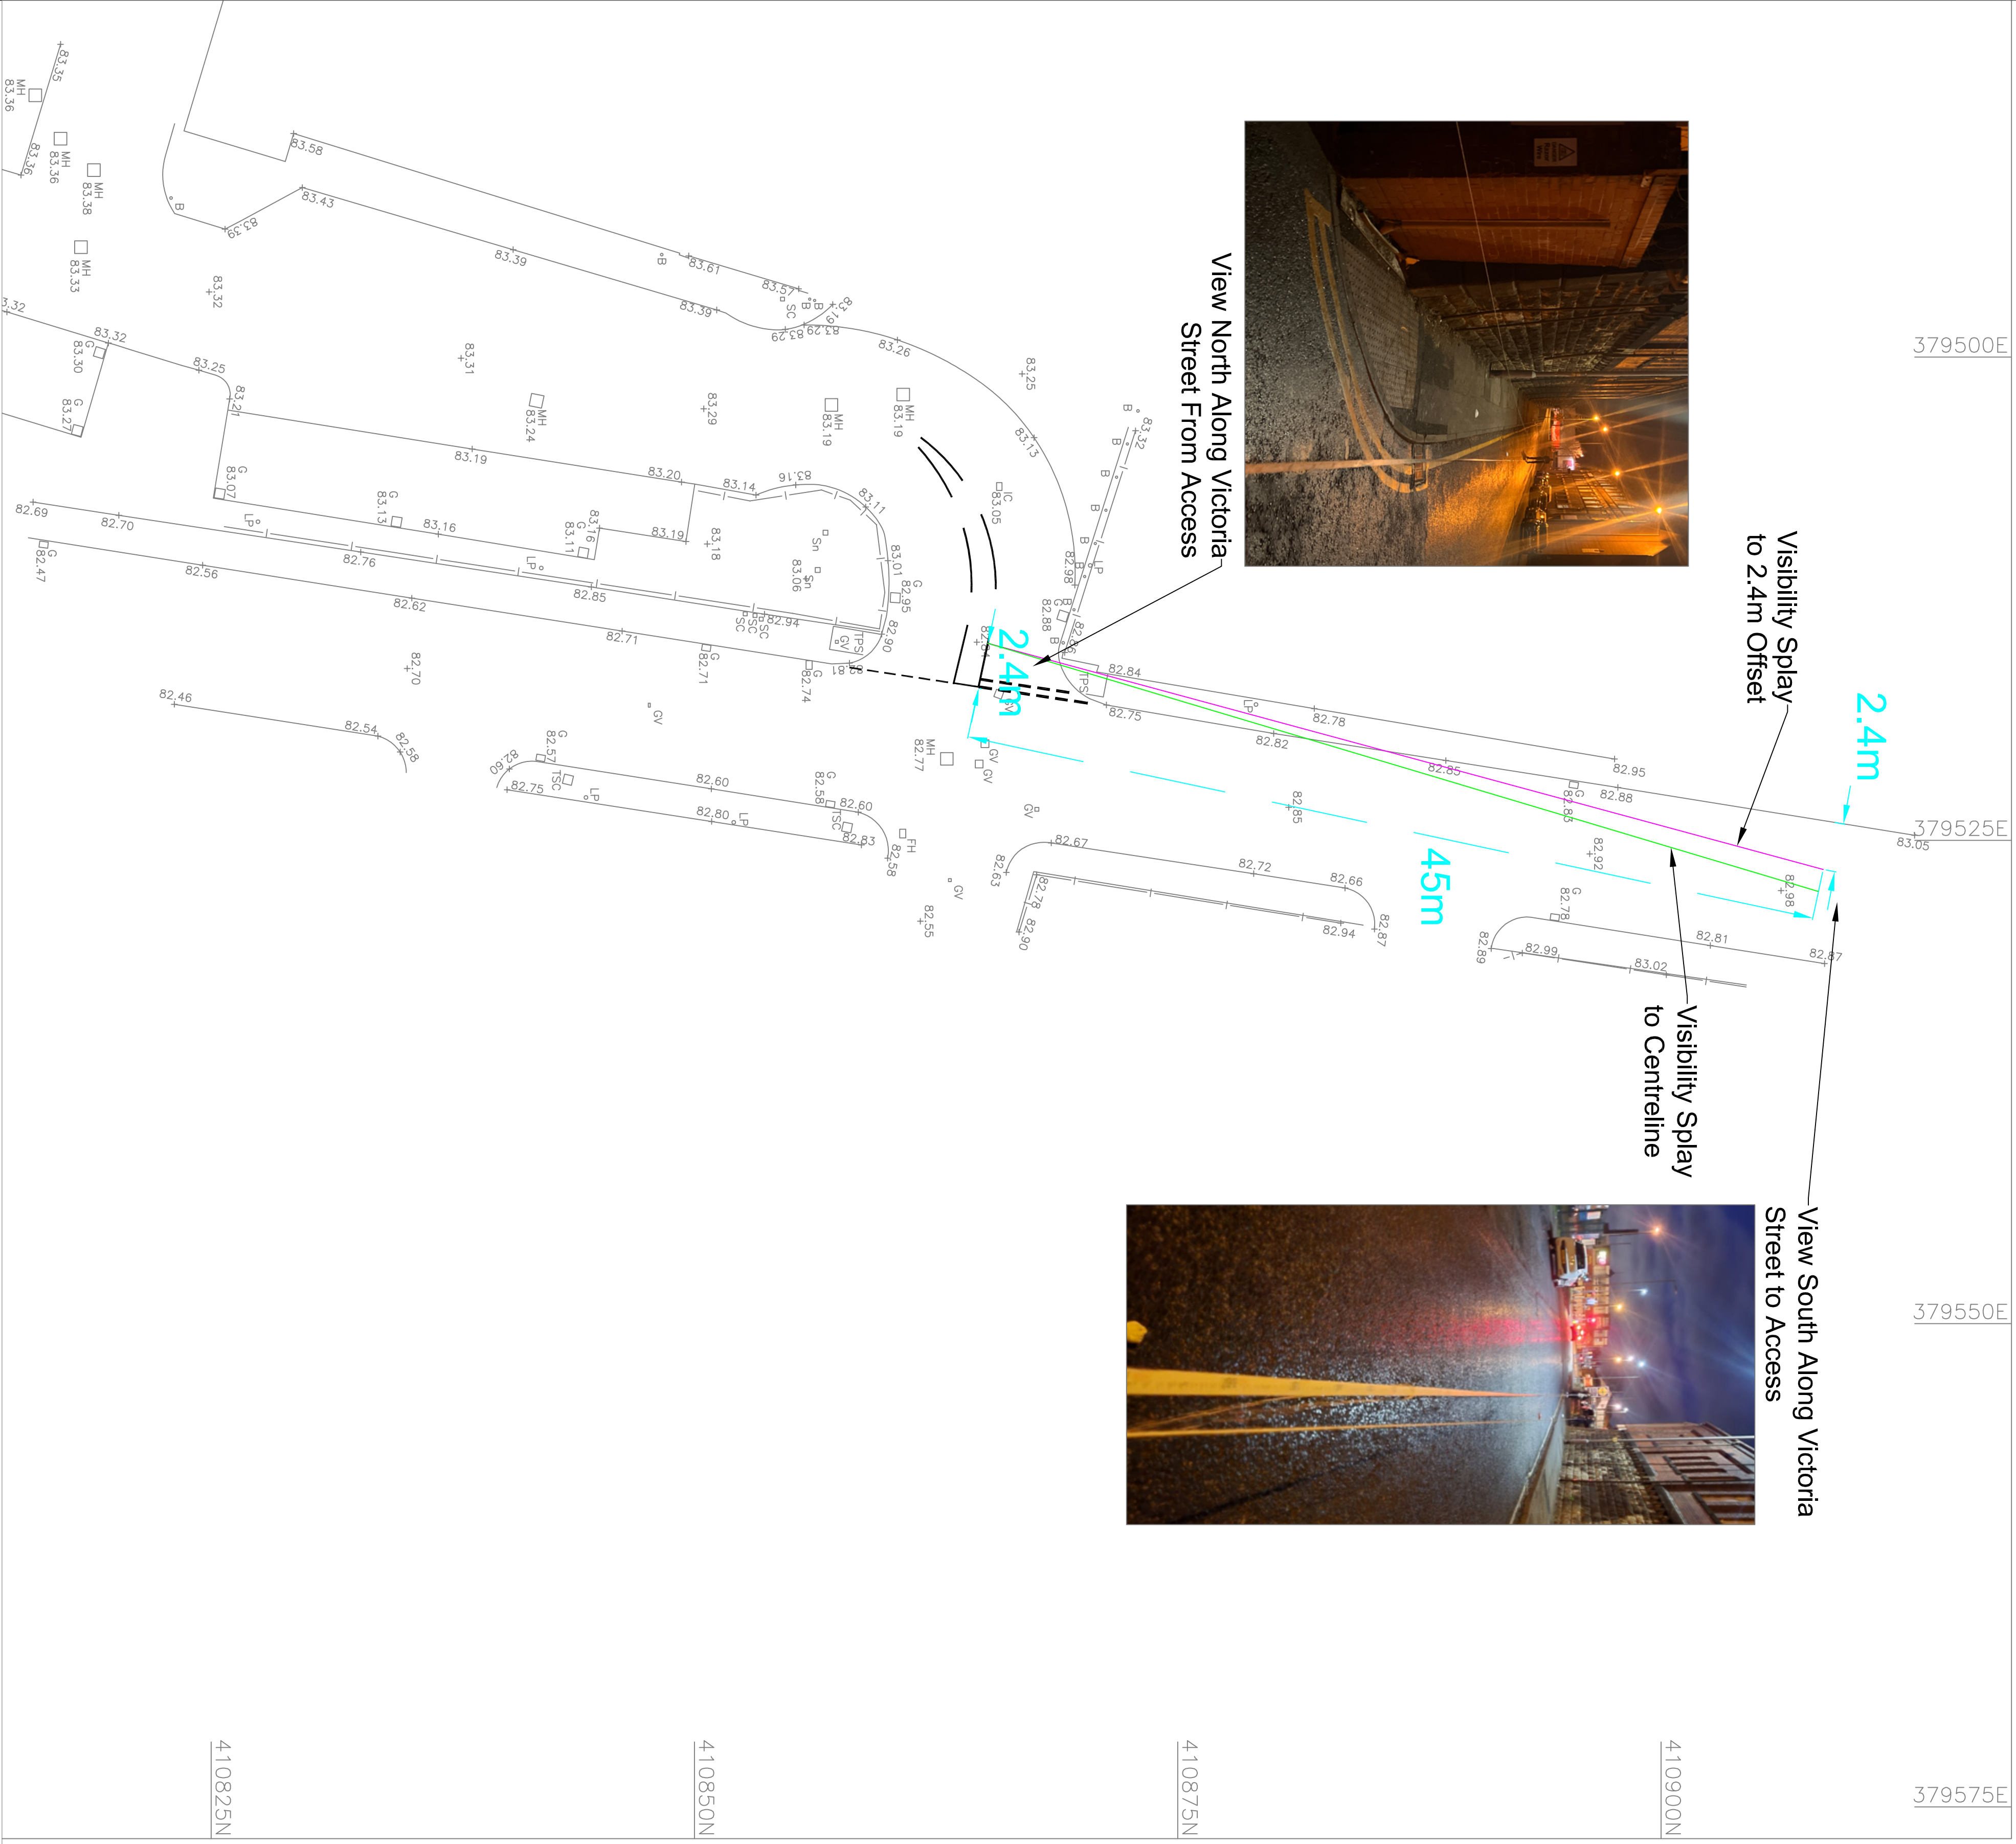

Rev.	Date	Revisions	Drawn
-	12/02/25	First Issue	BF



Client

Lion Share Properties Ltd

Project
Proposed Drive-Thru Coffee Shop
Redevelopment, Victoria Retail Park,
Bury

Drawing Title

Site Access Arrangements
Visibility Splay

Date
February 2025

Scale
1/200 @ A1

Drawn
BF

Approved
GS

Drawing Number

DTP/3704424/SK101

Rev.

-