
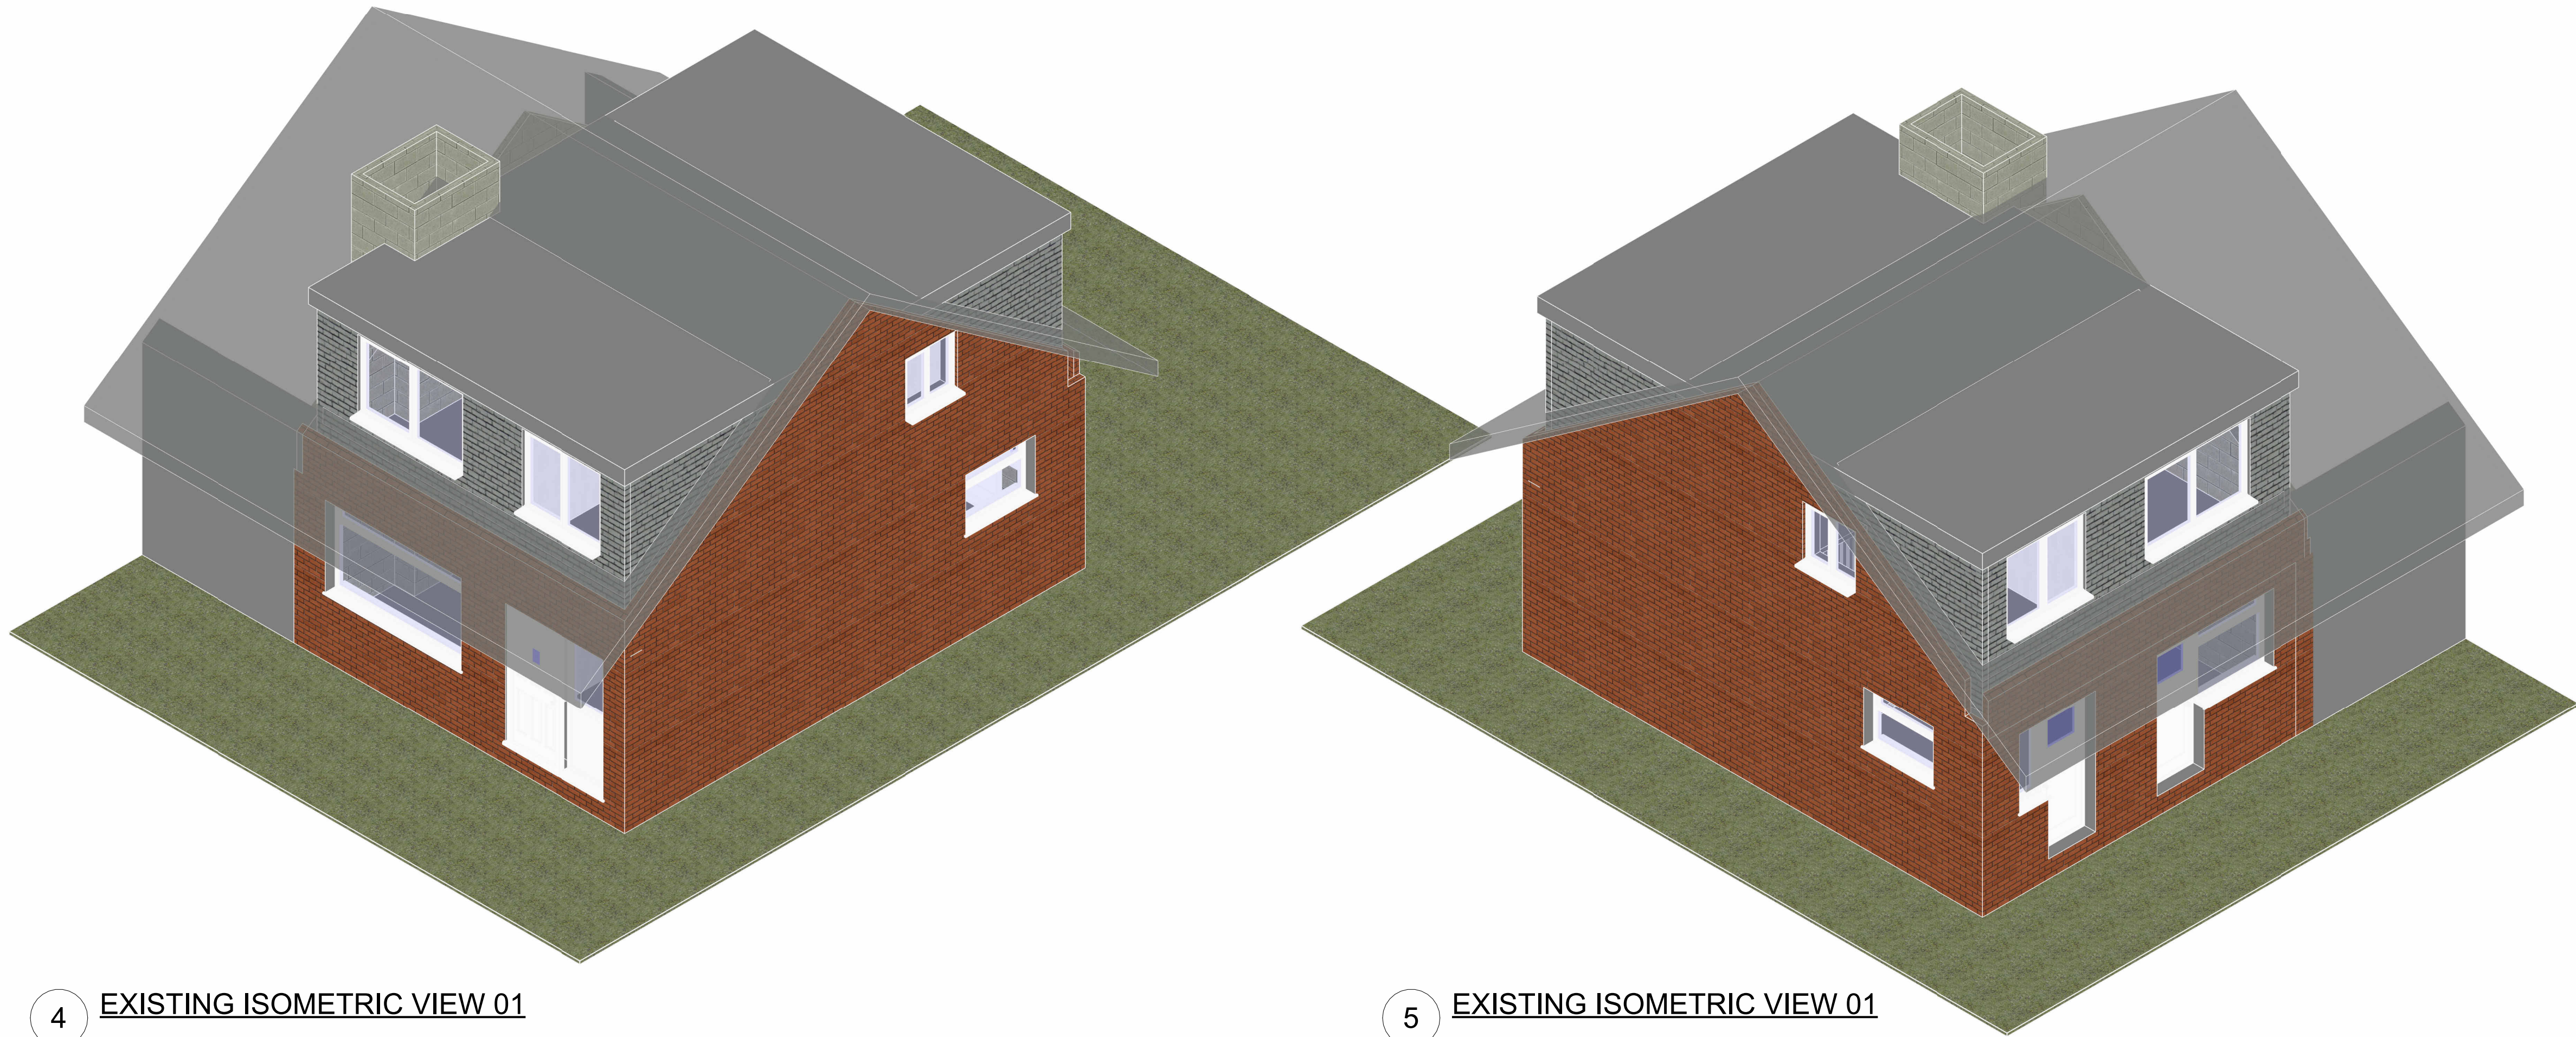


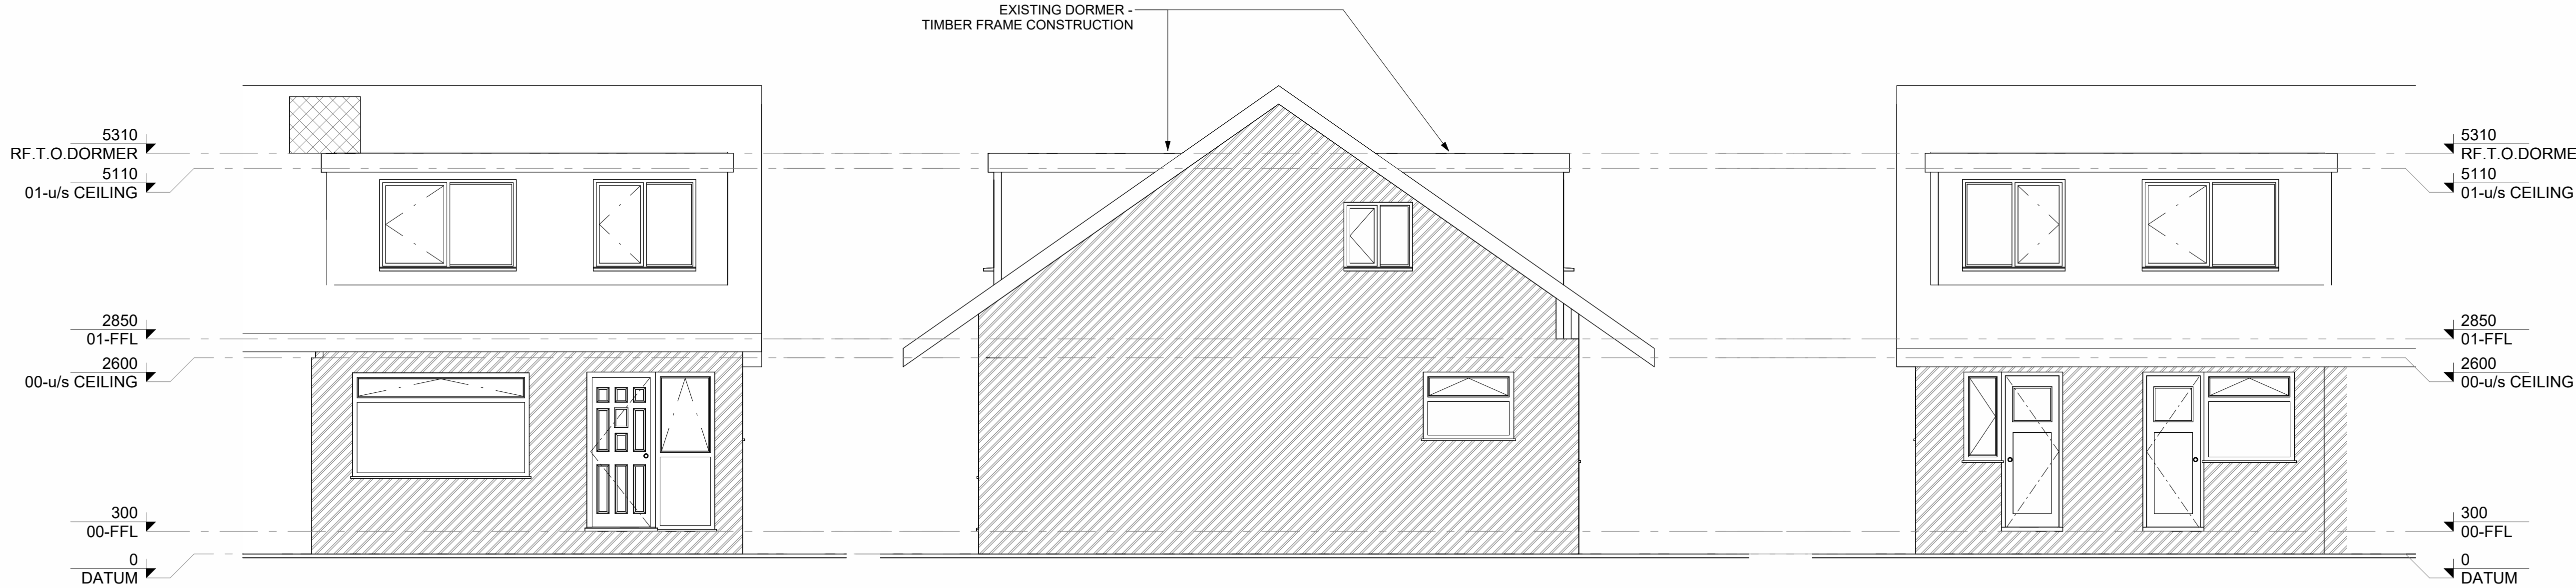

- NOTES :**
- IF THIS DRAWING HAS BEEN RECEIVED ELECTRONICALLY IT IS THE RECIPIENTS RESPONSIBILITY TO PRINT THE DOCUMENT TO THE CORRECT SCALE.
 - ALL DIMENSIONS ARE IN MILLIMETRES UNLESS STATED OTHERWISE. IT IS RECOMMENDED THAT INFORMATION IS NOT SCALED OFF THIS DRAWING.
 - THIS DRAWING SHOULD BE READ IN CONJUNCTION WITH ALL OTHER RELEVANT DRAWINGS AND SPECIFICATIONS.
 - ANY DISCREPANCIES NOTED ON SITE ARE TO BE REPORTED TO THE ENGINEER IMMEDIATELY.

P1	PRELIMINARY ISSUE	25.02.25	JF
REV.	DESCRIPTION	DATE	DRW. CHK.
CLIENT INFORMATION			
MR. & MRS. RHODES			
APPOINTED PARTY LOGO / INFORMATION			
PROJECT			
82 BOOTH WAY, TOTTINGTON, BURY, BL8 3 JW			
TITLE			
EXISTING ELEVATIONS & ISOMETRICS			
STATUS		PURPOSE OF ISSUE	
S1		FOR COMMENTS	
DRAWN BY		CHECKED BY	DATE
JF		LS	FEB. '25
SCALE (@ A1)		PROJECT No.	
1 : 50		82BW	
FILE DRAWING No.			REV.
82BW-HPD-S1-XX-DR-A-0401			P1

Preliminary Issue - For Discussion Purposes Only