
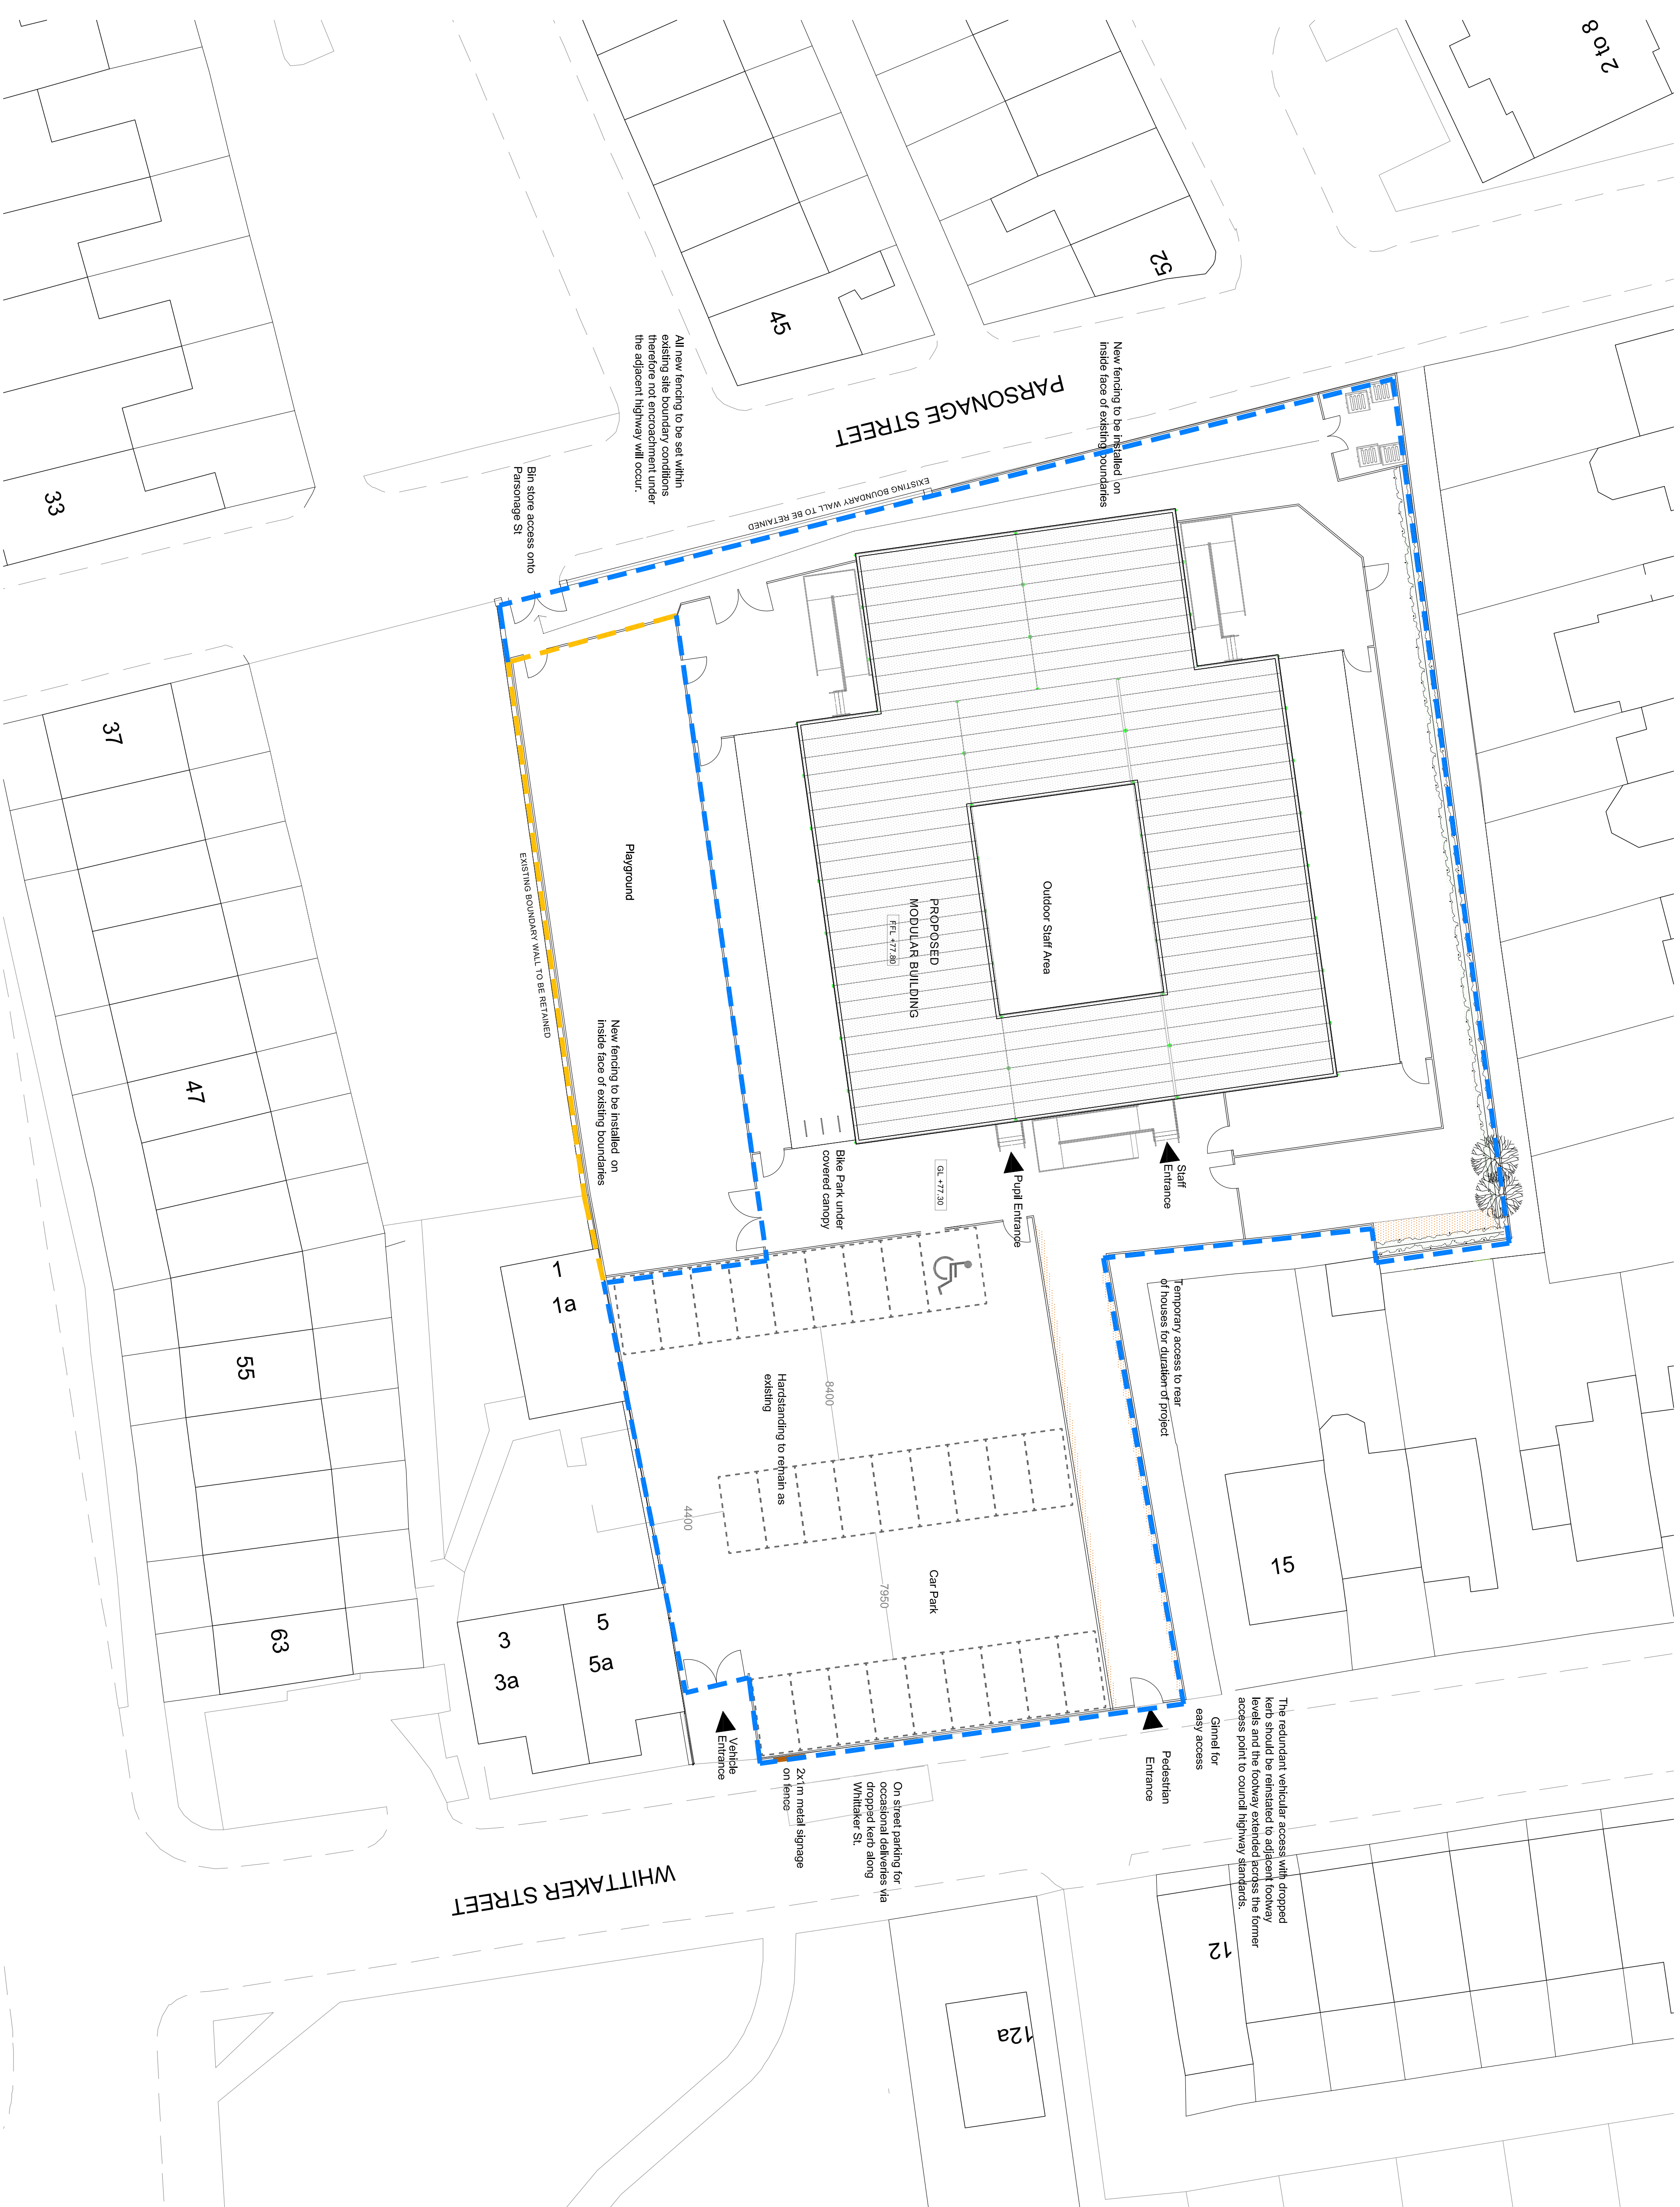


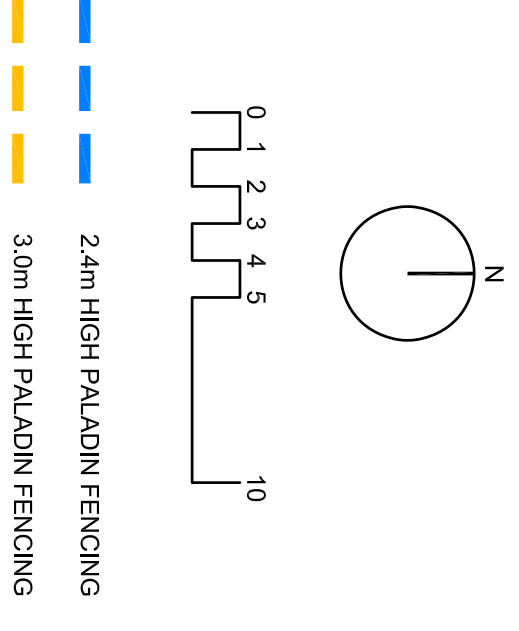

C	PLANNING AMENDMENTS	22.01.25
B	PLANNING AMENDMENTS	16.01.25
A1	Issued for approval	--/--
Rev	Description	Date

Client:

Project: SCHOOL, WHITEFIELD, BURY

Title: PROPOSED SITE / BLOCK PLAN

Project No:	Drawing No:	Revision:
•MM2407	•P-002	•C

Drawn By: GM	Date: 12/09/24
--------------	----------------

Scale:	1:200 @ A1	Approved:	XX
--------	------------	-----------	----

Drawing Status: **PLANNING**