


* Levels indicative only, prior to survey

Key

1. Brise Soleil
PPC aluminium fins and support frame to individual windows. Fixing into existing brickwork
2. Curtain Walling
PPC aluminium frames double glazed with inner pane laminated with 1.5mm interlayers. Low E inner Argon fill and solar control glass outer to achieve g-value of 0.4
3. External entrance doors
Aluminium thermally broken double glazed sliding doors with PPC finish. Automatic operation.
4. Indicative proposed signage
5. New glazed-in aluminium ventilation louvres added to existing window frames

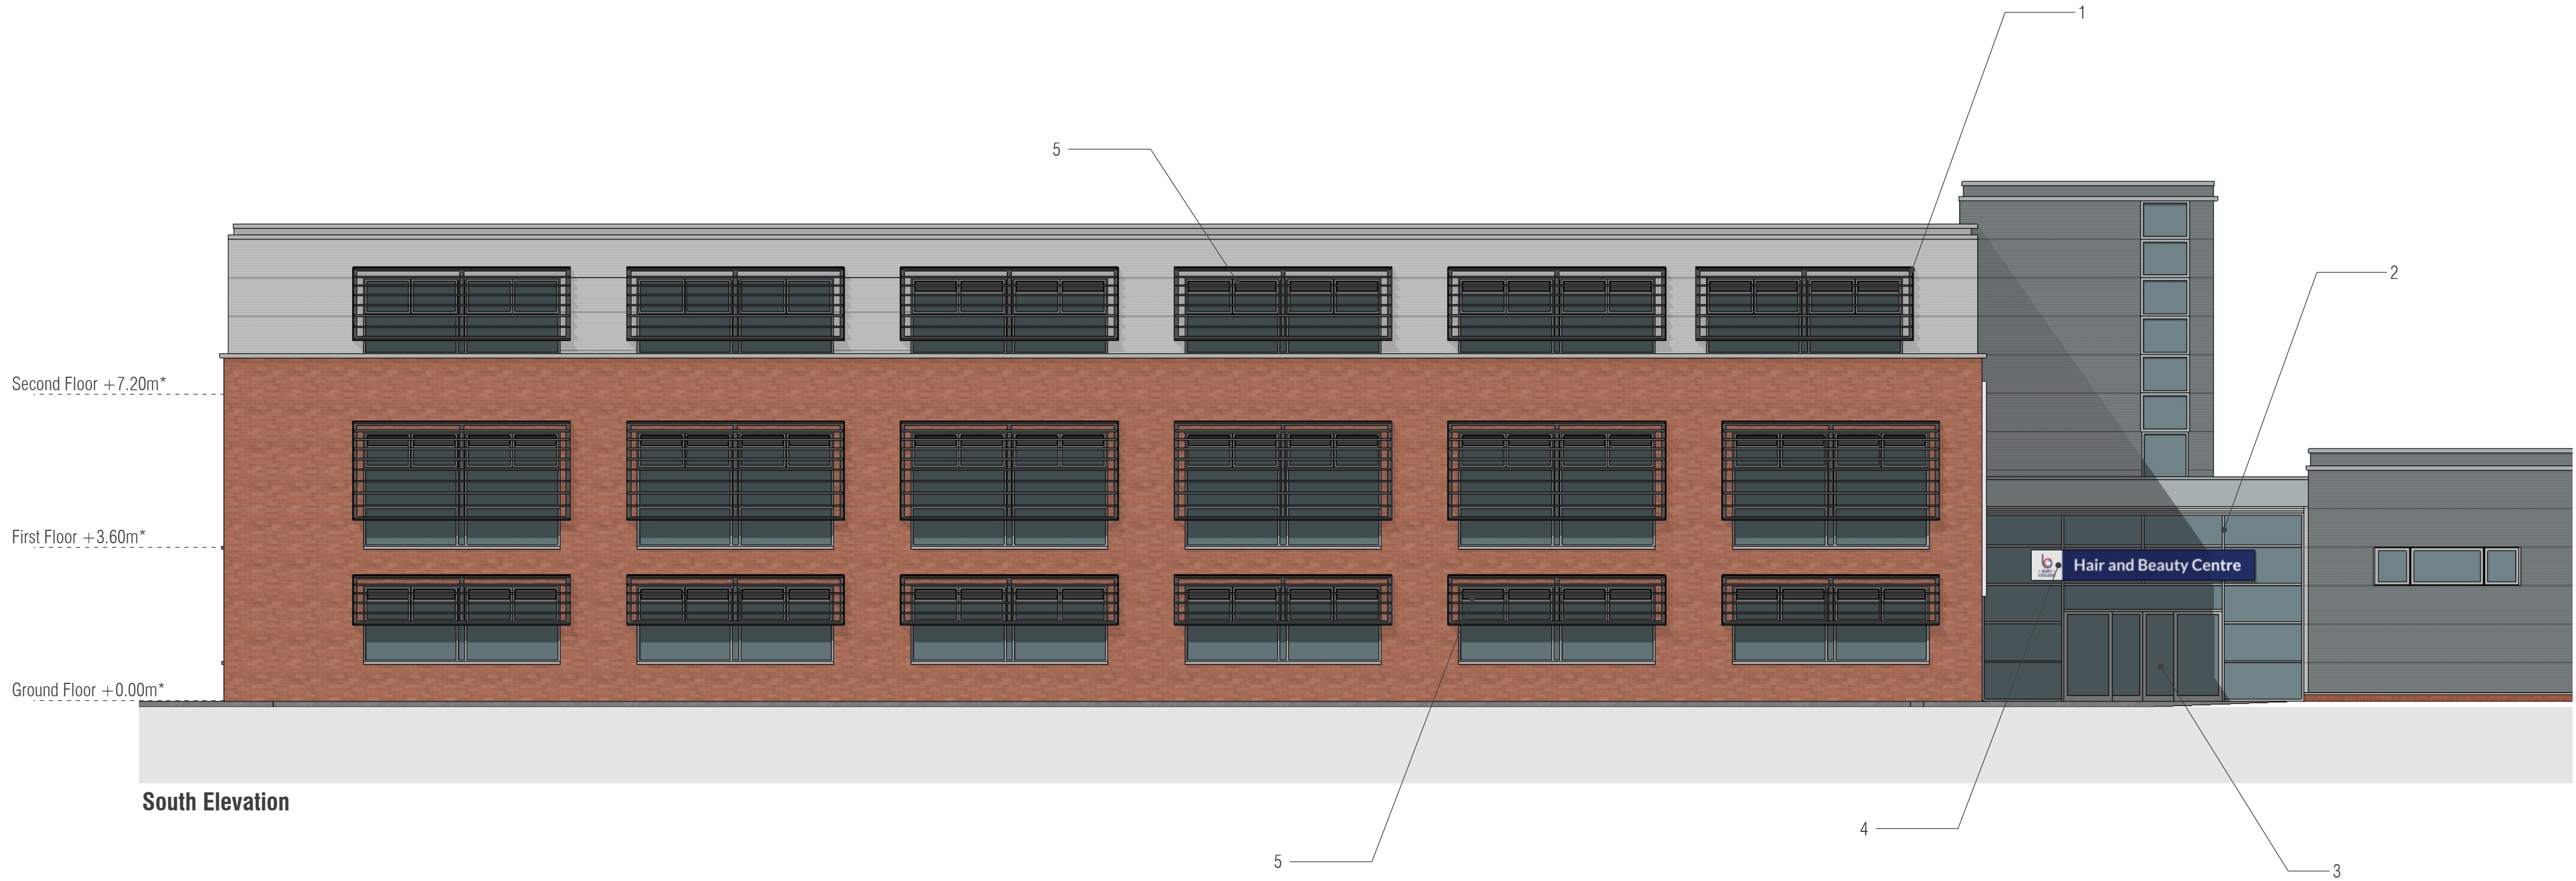

client				
01	JW	KC	Brise soleil updated, louvre panels added to windows	2023 01 04
no.	by	chk.	revision	date



project				
Bury College Transformation - Beacon				
by	chk.	date	scale	sheet size
JW	KC	2022 11 24	1:100	A1
title				
Elevations Proposed				

status	job no. / dwg no.	revision
P	7035B L(2-)-02	01