

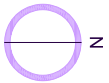
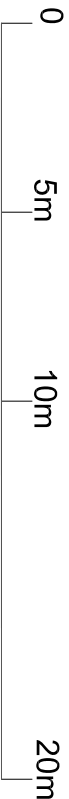


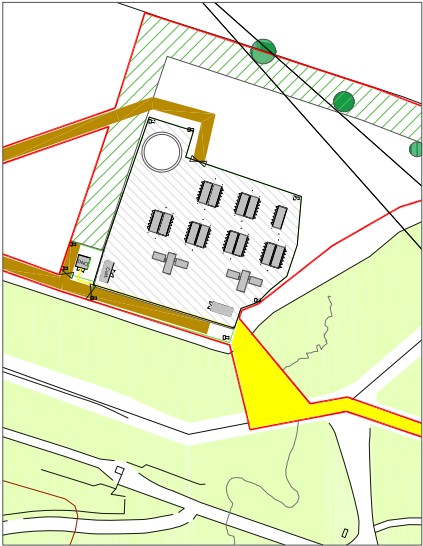

NOTES

1. If no comment is received within the stipulated timeframe within 10 working days from the date of issue, the client is deemed to have approved.

THIS DRAWING
IS NOT FOR
CONSTRUCTION

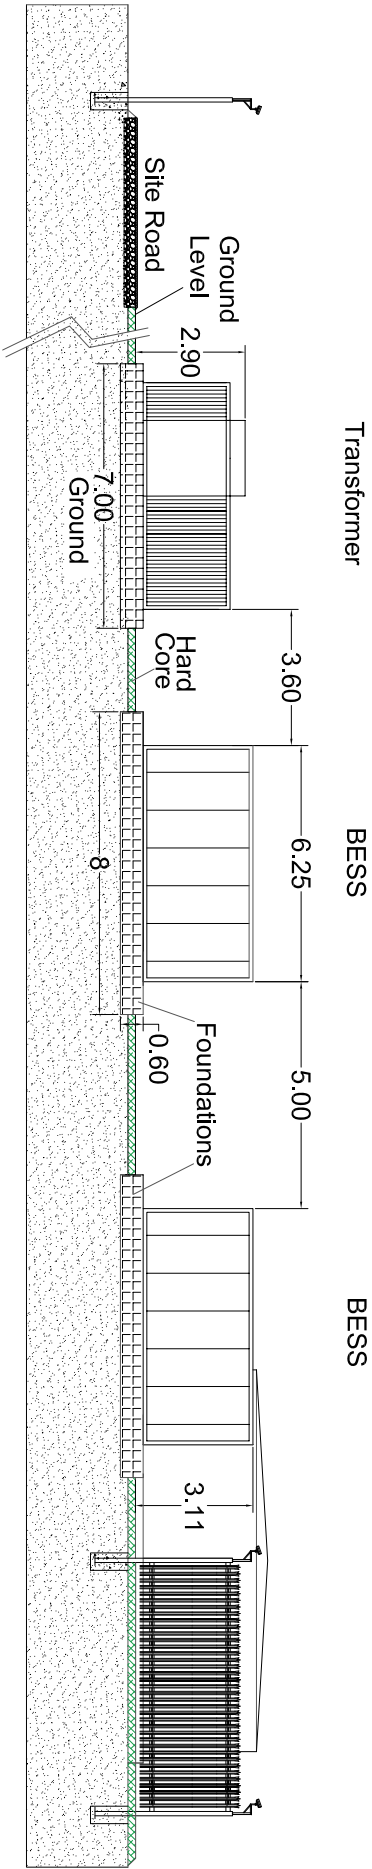

Drawn By		Checked By		REV	
MS/TP		CD		002	
Date		Approved By			
20.03.2025		CD			
PROJECT					
Radcliffe BESS					
TITLE					
BESS Cross Section					
CLIENT					
Taiyo Power & Storage Ltd.					
STATUS					
Sheet No		Overall Layout		Sheet Size	
ENTERSHEETNO		1		A3	
Scale		Drawing Number			
1:200		121-10007			