

N405950

N405900

N405850

N405800

N405750



N405950

N405900

N405850

N405800

N405750

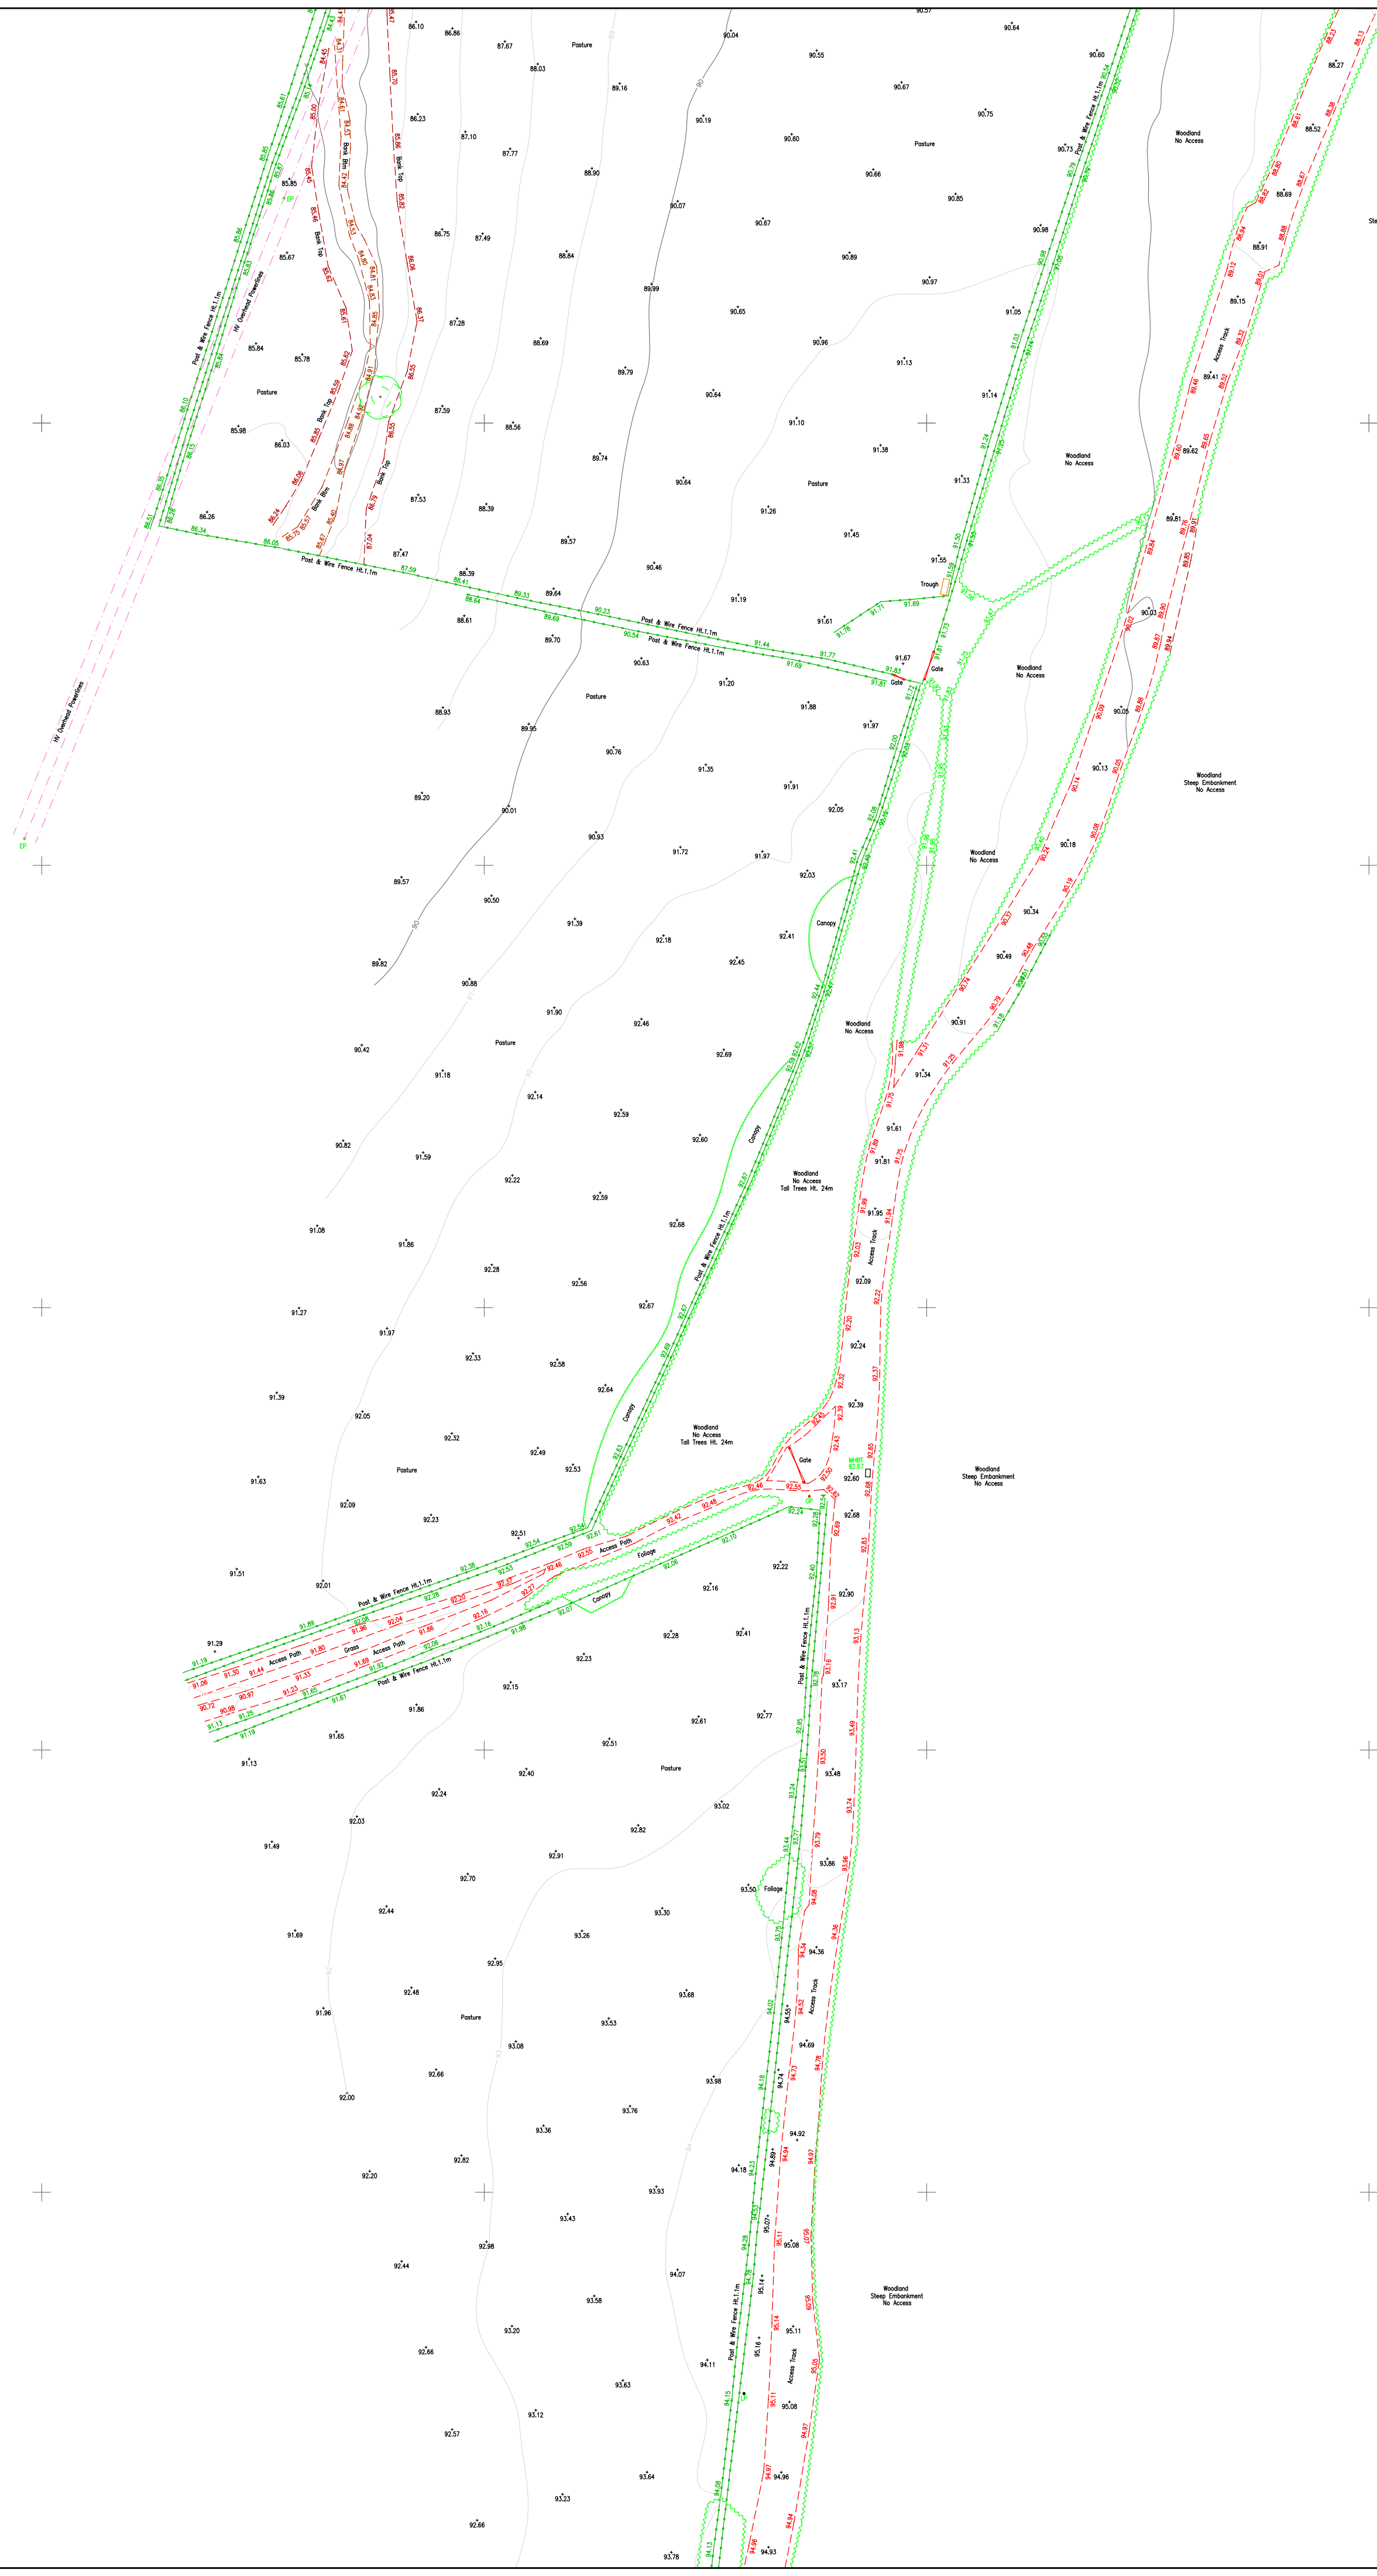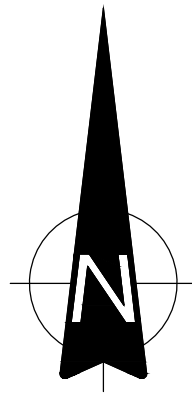

SYMBOL LEGEND		LINETYPE LEGEND	
	Borehole		Bridge
	Benchmark		Bottom of Bank
	Bollard		Building
	Bus Stop		Canopy Edge
	Electric Box		Concrete Edge
	Electricity Pole		Ditch
	Fence Post		Drop Kerb
	Gas Stop Valve		Overhead Cable
	Gate Post		Fence
	Gas Marker		Gate
	Gully		Kerb
	Gas Well		Path
	Kerb Outlet		Pipe Line
	Litter Bin		River
	Leachate Chamber		Surface Water Drain
	Lamp Post		Railway Line
	Manhole Point		Road Centre Line
	Mri Triangular		Tarmac Edge
	Wooden Peg		Top of Bank
	Ground Marker		Track
	Marker Post		Wall
	Pylon		Verge
	Rodding Eye		Flagstone Paving
	Sample Point		Stone
	Sign Post		Hedgeline
	Spot Height		Grass Edge
	Eave Level		
	Ridge Level		
	Stile		
	Survey Station		
	Traffic Camera		
	Telephone Box		
	Trial Pit		
	Telegraph Pole		
	Deciduous Tree		
	Road Sign		
	Valve		
	Vent		
	Water Meter		
	Letter Box		
	Mri		
	Knockout Pit		


ABBREVIATIONS	
LP.	Lamp Post
TP.	Telegraph Pole
EP.	Electricity Pole
SP.	Sign Post
TL.	Traffic Light
BS.	Bus Stop
GM.	Gas Marker Monument
MH.	Manhole
GU.	Gully
FH.	Fire Hydrant
CATV.	Cable Television Point
WM.	Water Meter
WSV.	Water Stop Valve
GSV.	Gas Stop Valve
RE.	Rodding Eye
GU.	Gully
FH.	Fire Hydrant
CATV.	Cable Television Point
WM.	Water Meter
WSV.	Water Stop Valve
GSV.	Gas Stop Valve
TTP.	TTP Paving

SURVEY IS ORIENTED TO ORDNANCE SURVEY NATIONAL GRID. POSITIONS FIXED BY GPS ACTIVE NETWORK TO OSGB36(15), LEVELS TO OSGM15.

THIS SURVEY SHOWS PHYSICAL SITE BOUNDARIES ONLY. CONFIRMATION OF LEGAL OWNERSHIP BOUNDARIES SHOULD BE OBTAINED BY REFERENCE TO THE H.M. LAND REGISTRY TITLE PLAN

THE PLAN SCALE IS FOR GUIDANCE ONLY. DO NOT SCALE DIRECTLY. IF IN DOUBT, CONSULT LATITUDE SURVEYS

REV.	DESCRIPTION	DATE

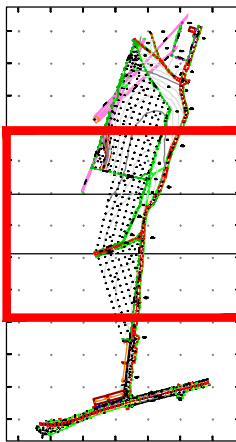

WOOD STREET, RADCLIFFE

TOPOGRAPHIC SURVEY

DRAWN	SIGNATURE	DATE	STATUS
TD		24/05/2024	FOR COMMENT ☐
APPROVED	SIGNATURE	DATE	FOR APPROVAL ☐
			DRAFT ☐
			FINAL ☒
SCALE	SHEET	DRAWING NO.	REVISION
1:500	A1	GPP1011-002	-