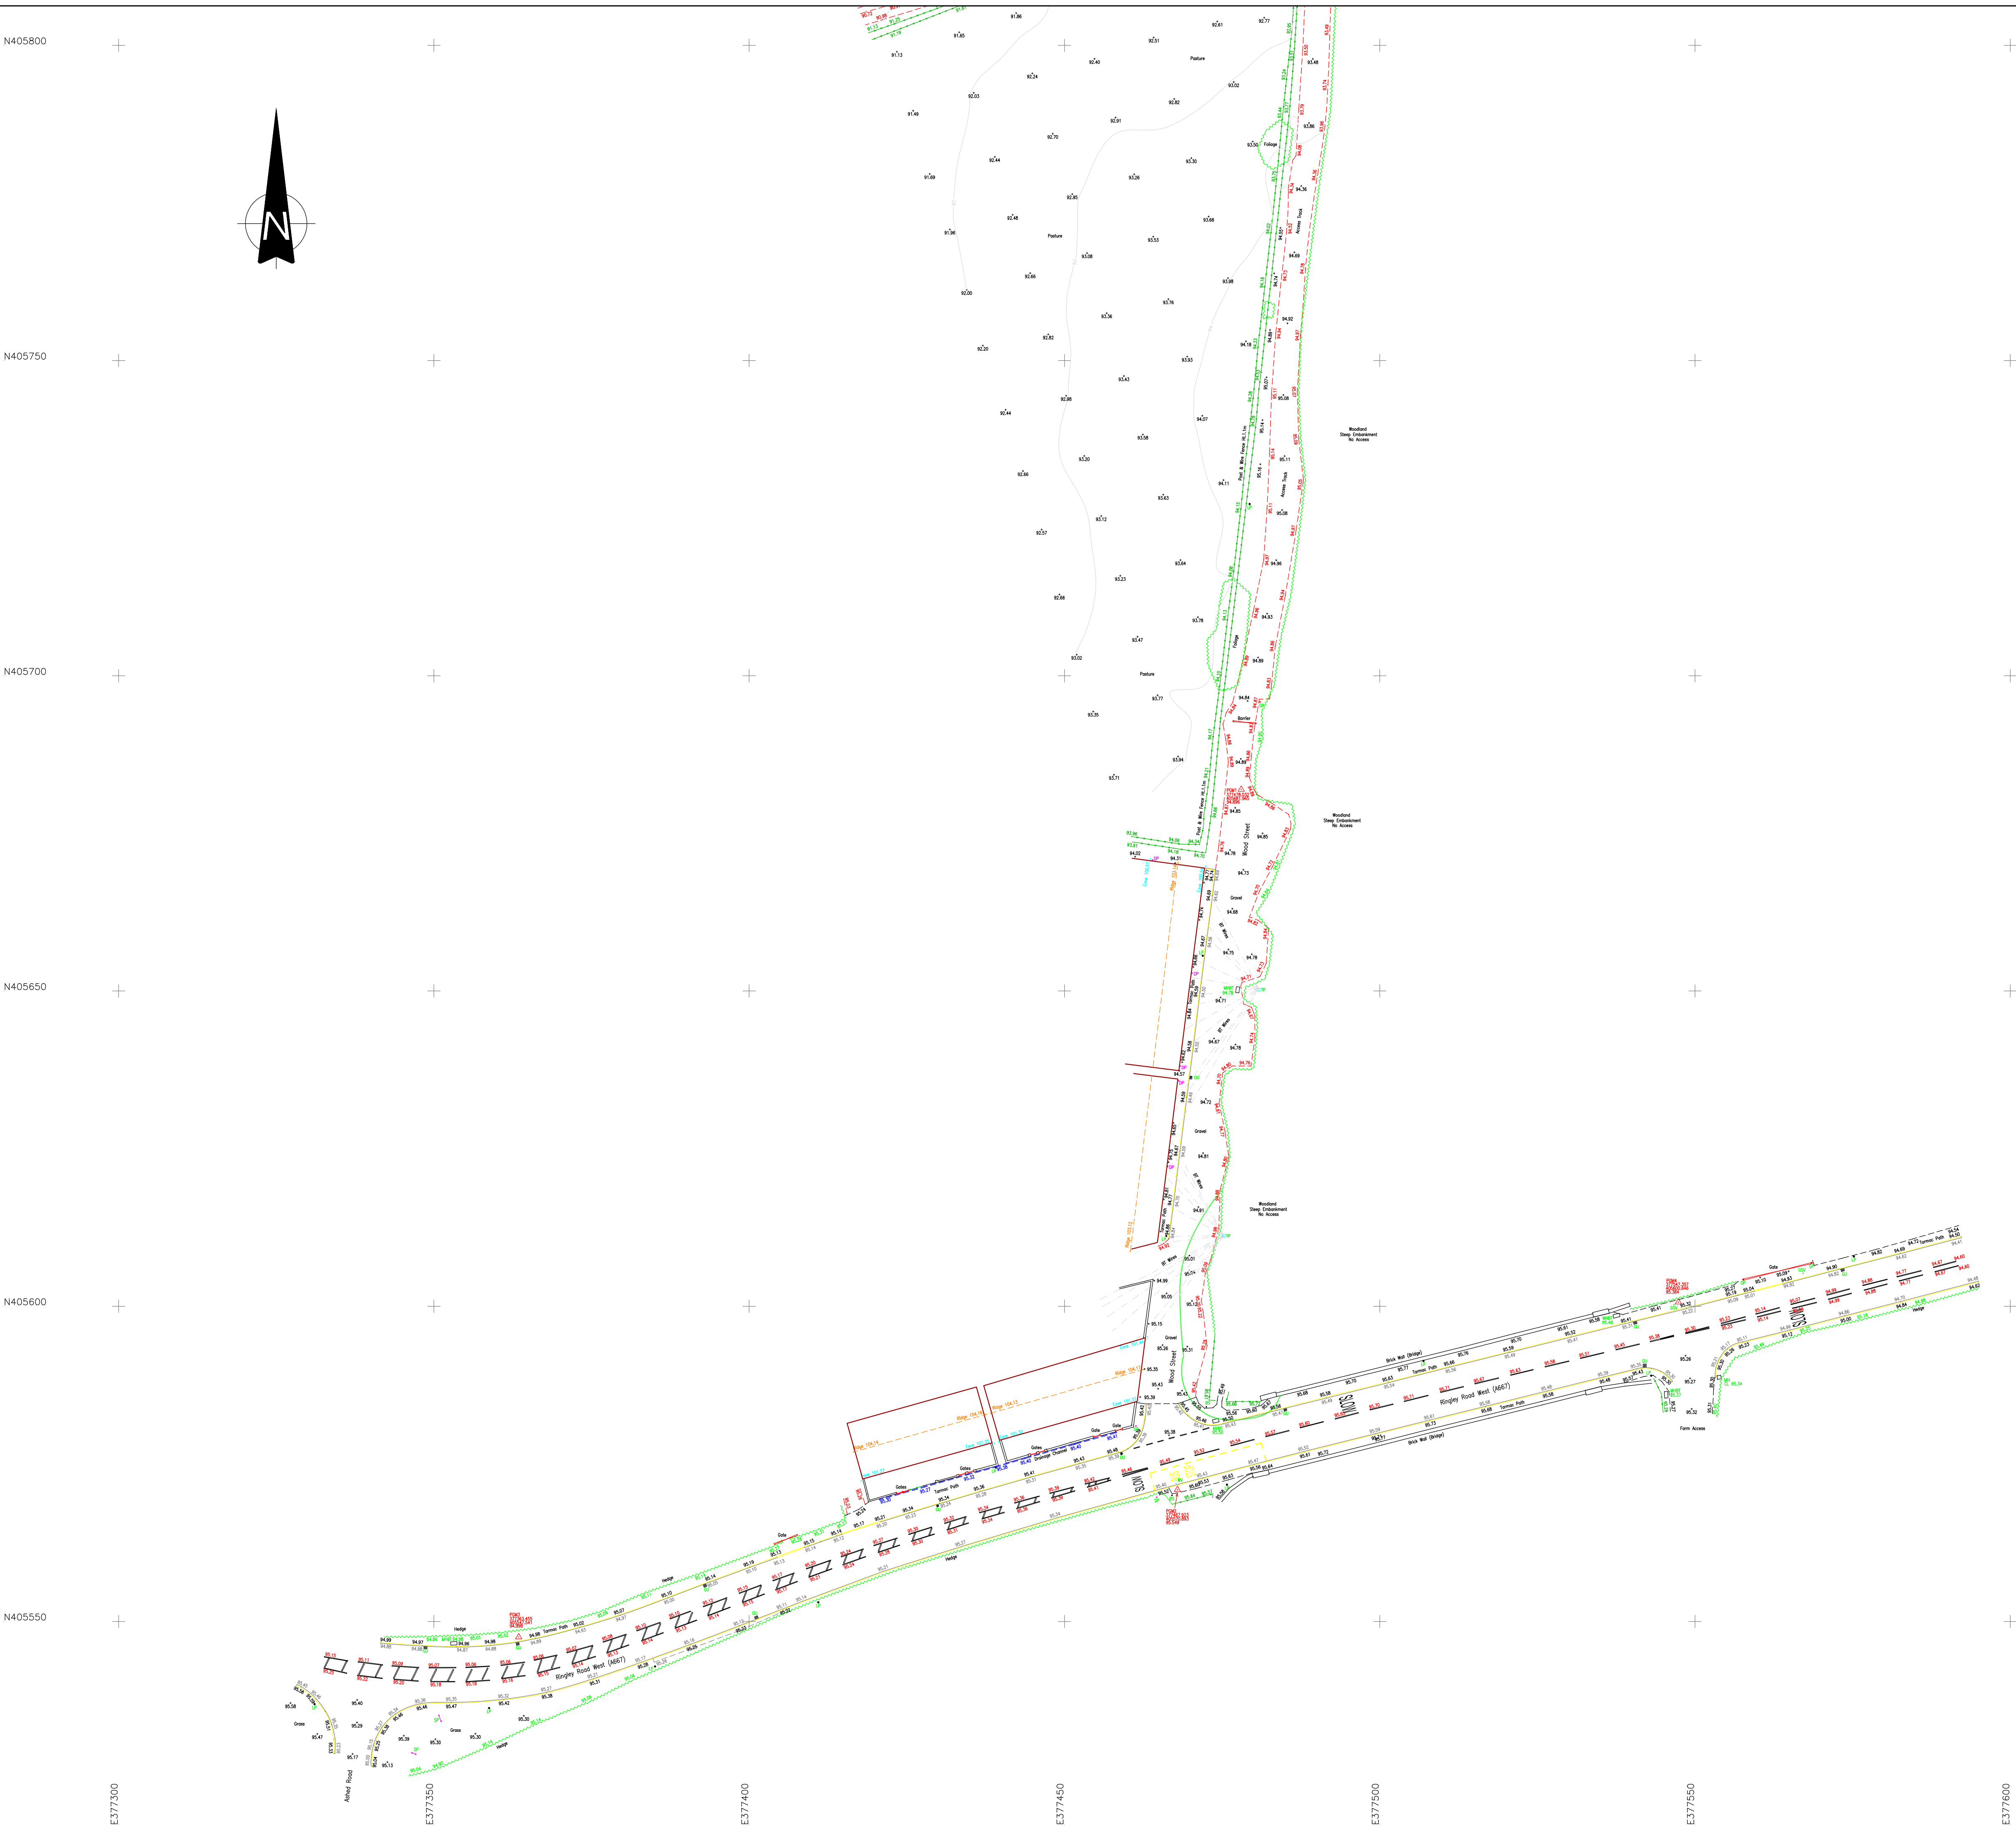


[illegible]

SURVEY IS ORIENTED TO ORDNANCE SURVEY NATIONAL GRID.
POSITIONS FIXED BY GPS ACTIVE NETWORK TO OSGB36(15),
LEVELS TO OSGM15.


THIS SURVEY SHOWS PHYSICAL SITE BOUNDARIES ONLY.
CONFIRMATION OF LEGAL OWNERSHIP BOUNDARIES SHOULD BE
OBTAINED BY REFERENCE TO THE H.M. LAND REGISTRY TITLE PLAN

THE PLAN SCALE IS FOR GUIDANCE ONLY.
DO NOT SCALE DIRECTLY .
IF IN DOUBT, CONSULT LATITUDE SURVEYS

REV.	DESCRIPTION	DATE



ENT

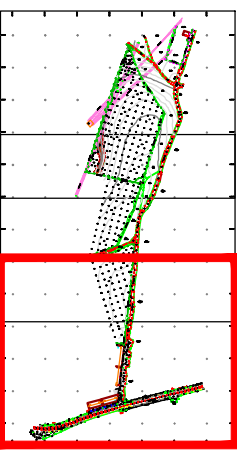

TITLE

WOOD STREET, RADCLIFFE

DRAWING TITLE

TOPOGRAPHIC SURVEY

RAWIN	SIGNATURE	DATE	STATUS
TD		24/05/2024	FOR COMMENT ☐
APPROVED	SIGNATURE	DATE	FOR APPROVAL ☐
			DRAFT ☐
			FINAL ☒
SCALE	SHEET	DRAWING NO.	REVISION
1:500	A1	GPP1011-003	-