


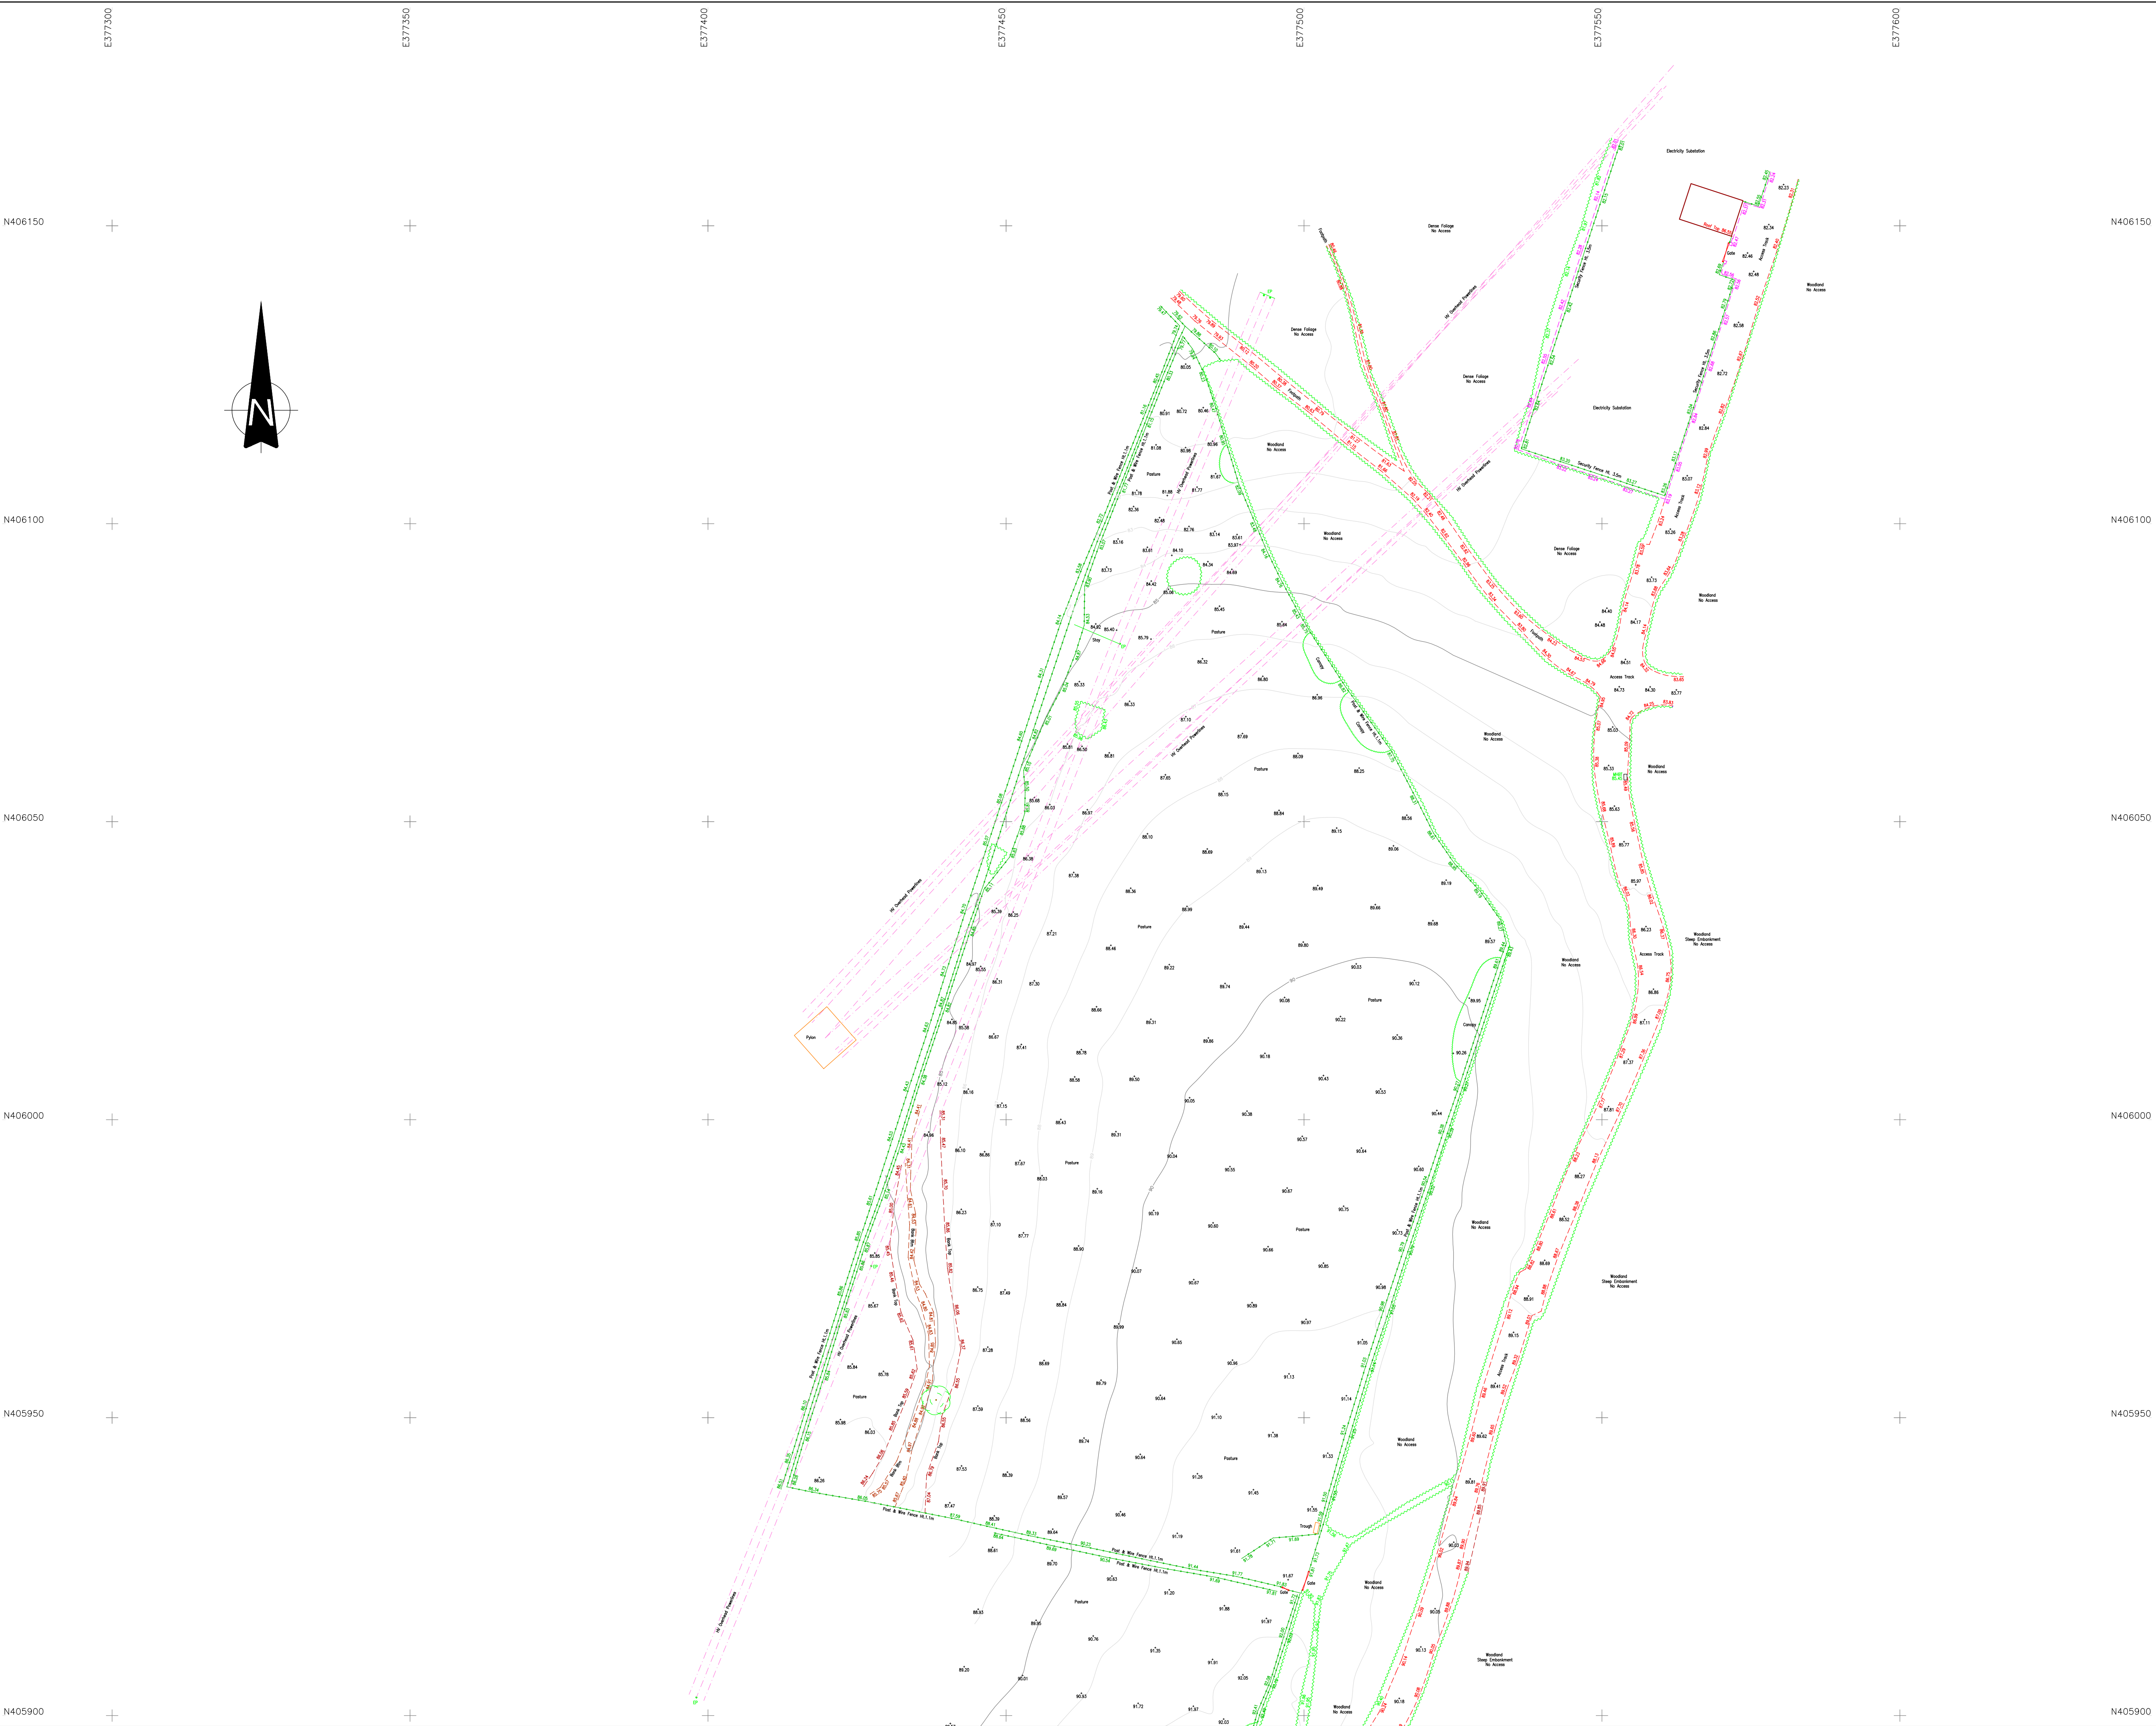


SYMBOL LEGEND		LINE/TYPE LEGEND	
	Borehole		Bridge
	Benchmark		Bottom of Bank
	Bollard		Building
	Bus Stop		Canopy Edge
	Electric Box		Concrete Edge
	Electricity Pole		Ditch
	Fence Post		Drop Kerb
	Gas Stop Valve		Overhead Cable
	Gate Post		Fence
	Gas Marker		Gate
	Gully		Kerb
	Gas Well		Path
	Kerb Outlet		Pipe Line
	Litter Bin		River
	Leschate Chamber		Surface Water Drain
	Lamp Post		Railway Line
	Manhole Point		Road Centre Line
	Mri Triangular		Tarmac Edge
	Wooden Peg		Top of Bank
	Ground Marker		Track
	Marker Post		Wall
	Pylon		Verge
	Rodding Eye		Flagstone Paving
	Sample Point		Stone
	Sign Point		Hedge/Line
	Spot Height		Grass Edge
	Eave Level		
	Ridge Level		
	Sole		
	Survey Station	LP,	Lamp Post
	Traffic Camera	TP,	Telegraph Pole
	Telephone Box	EP,	Electricity Pole
	Trit Rail	SP,	Sign Post
	Telegraph Pole	TL,	Traffic Light
	Deciduous Tree	BS,	Bus Stop
	Road Sign	GM,	Gas Marker Monument
	Valve	MH,	Manhole
	Vent	GU,	Gully
	Water Meter	PH,	Fire Hydrant
	Letter Box	CATV,	Cable Television Point
	Mri	WM,	Water Meter
	Knockout Pot	WSV,	Water Stop Valve
		GSV,	Gas Stop Valve
		RE,	Rodding Eye
		GU,	Gully
		PH,	Fire Hydrant
		CATV,	Cable Television Point
		WM,	Water Meter
		WSV,	Water Stop Valve
		GSV,	Gas Stop Valve
		TTP,	TTP Paving
MANHOLE LEGEND			
MHC	Cable Television		
MHE	Electricity Gas		
MHG	Surface Water		
MHW	Fresh Water		
MHT	British Telecom		
MWT	Water		

SURVEY IS ORIENTED TO ORDNANCE SURVEY NATIONAL GRID. POSITIONS FIXED BY GPS ACTIVE NETWORK TO OSGB36(15), LEVELS TO OSGM15.
THIS SURVEY SHOWS PHYSICAL SITE BOUNDARIES ONLY. CONFIRMATION OF LEGAL OWNERSHIP BOUNDARIES SHOULD BE OBTAINED BY REFERENCE TO THE H.M. LAND REGISTRY TITLE PLAN
THE PLAN SCALE IS FOR GUIDANCE ONLY. DO NOT SCALE DIRECTLY . IF IN DOUBT, CONSULT LATITUDE SURVEYS

REV.	DESCRIPTION	DATE



**LATITUDE
SURVEYS** | Chartered
Land Surveyors

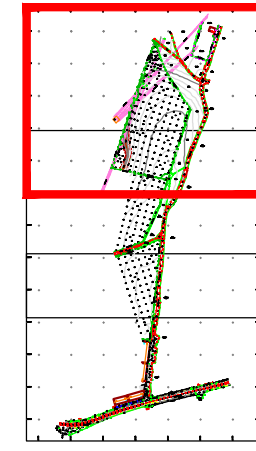

WOOD STREET, RADCLIFFE

DRAWING TITLE

TOPOGRAPHIC SURVEY

DRAWING TD	SIGNATURE 	DATE 24/05/2024	STATUS FOR COMMENT ☐ FOR APPROVAL ☐ DRAFT ☐ FINAL ☒
APPROVED 	SIGNATURE 	DATE 	

SCALE	SHEET	DRAWING NO.	REVISION
1:500	A1	GPP1011-001	-