


PROPOSED GROUND FLOOR PLAN

04

I:100

Total internal gross ground floor area = 49.1 m2

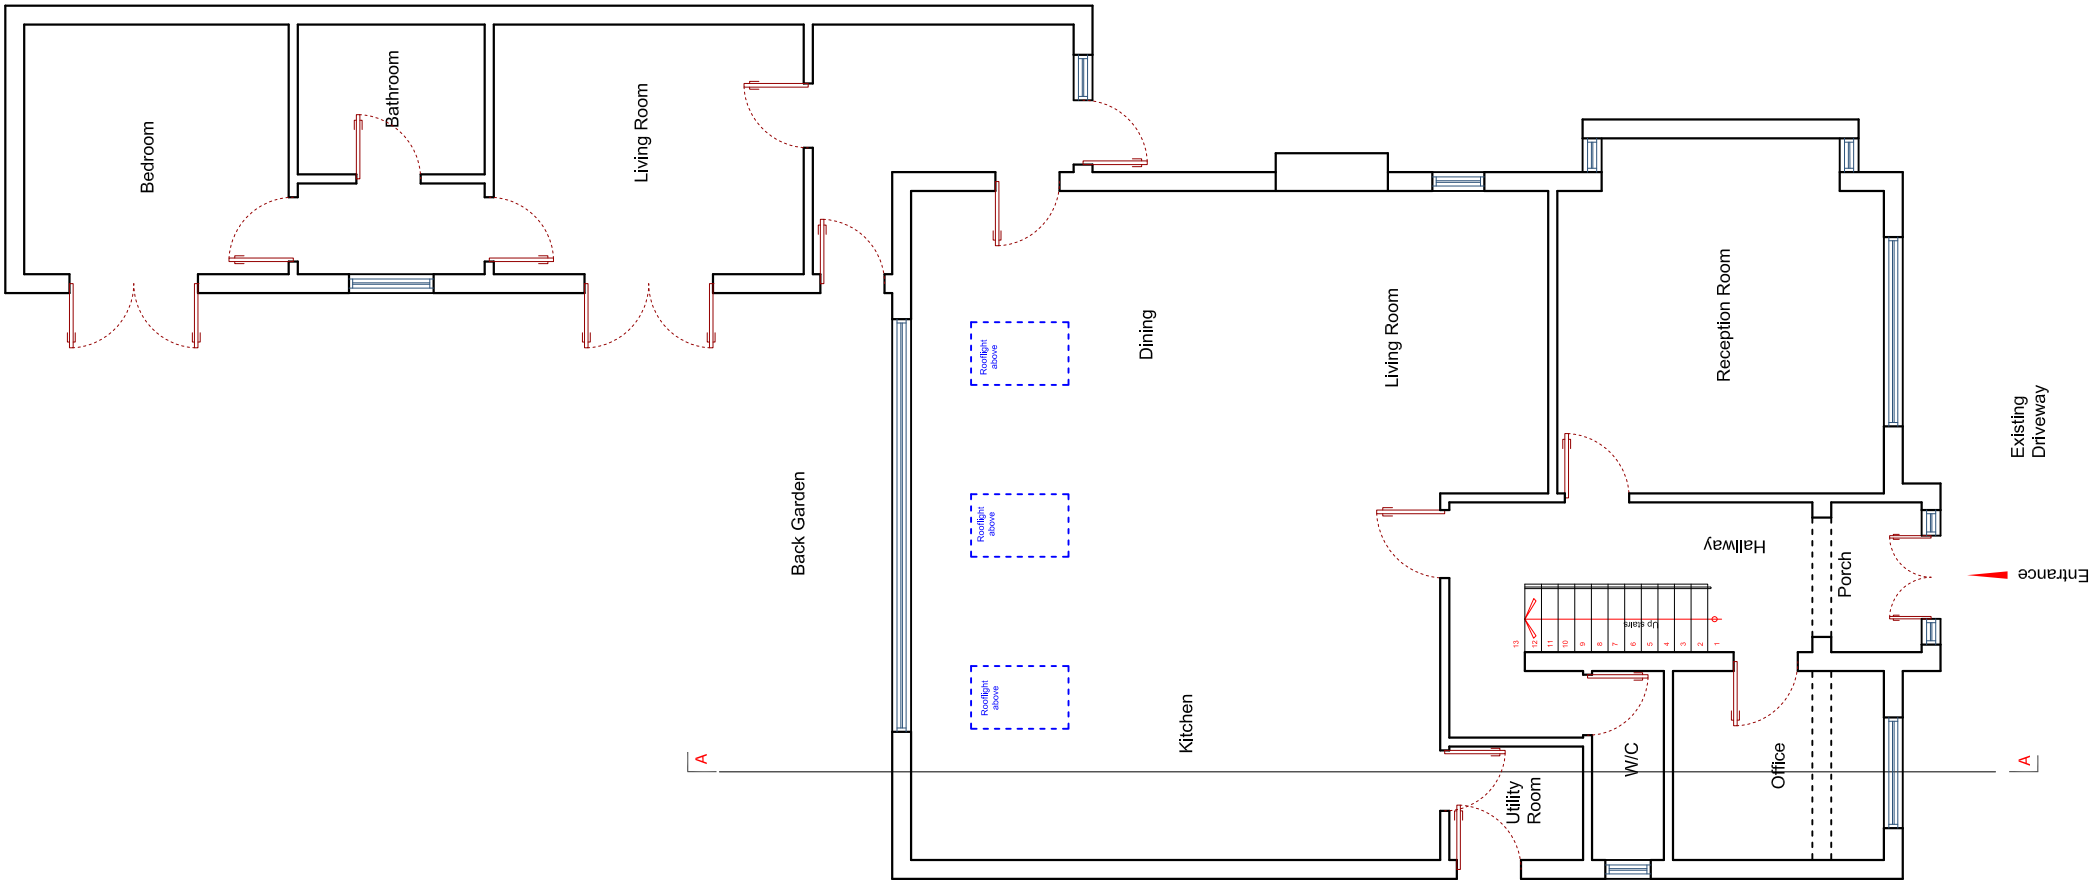


PROPOSED FIRST FLOOR PLAN

04

I:100

Total internal gross first floor area = 46.8 m2

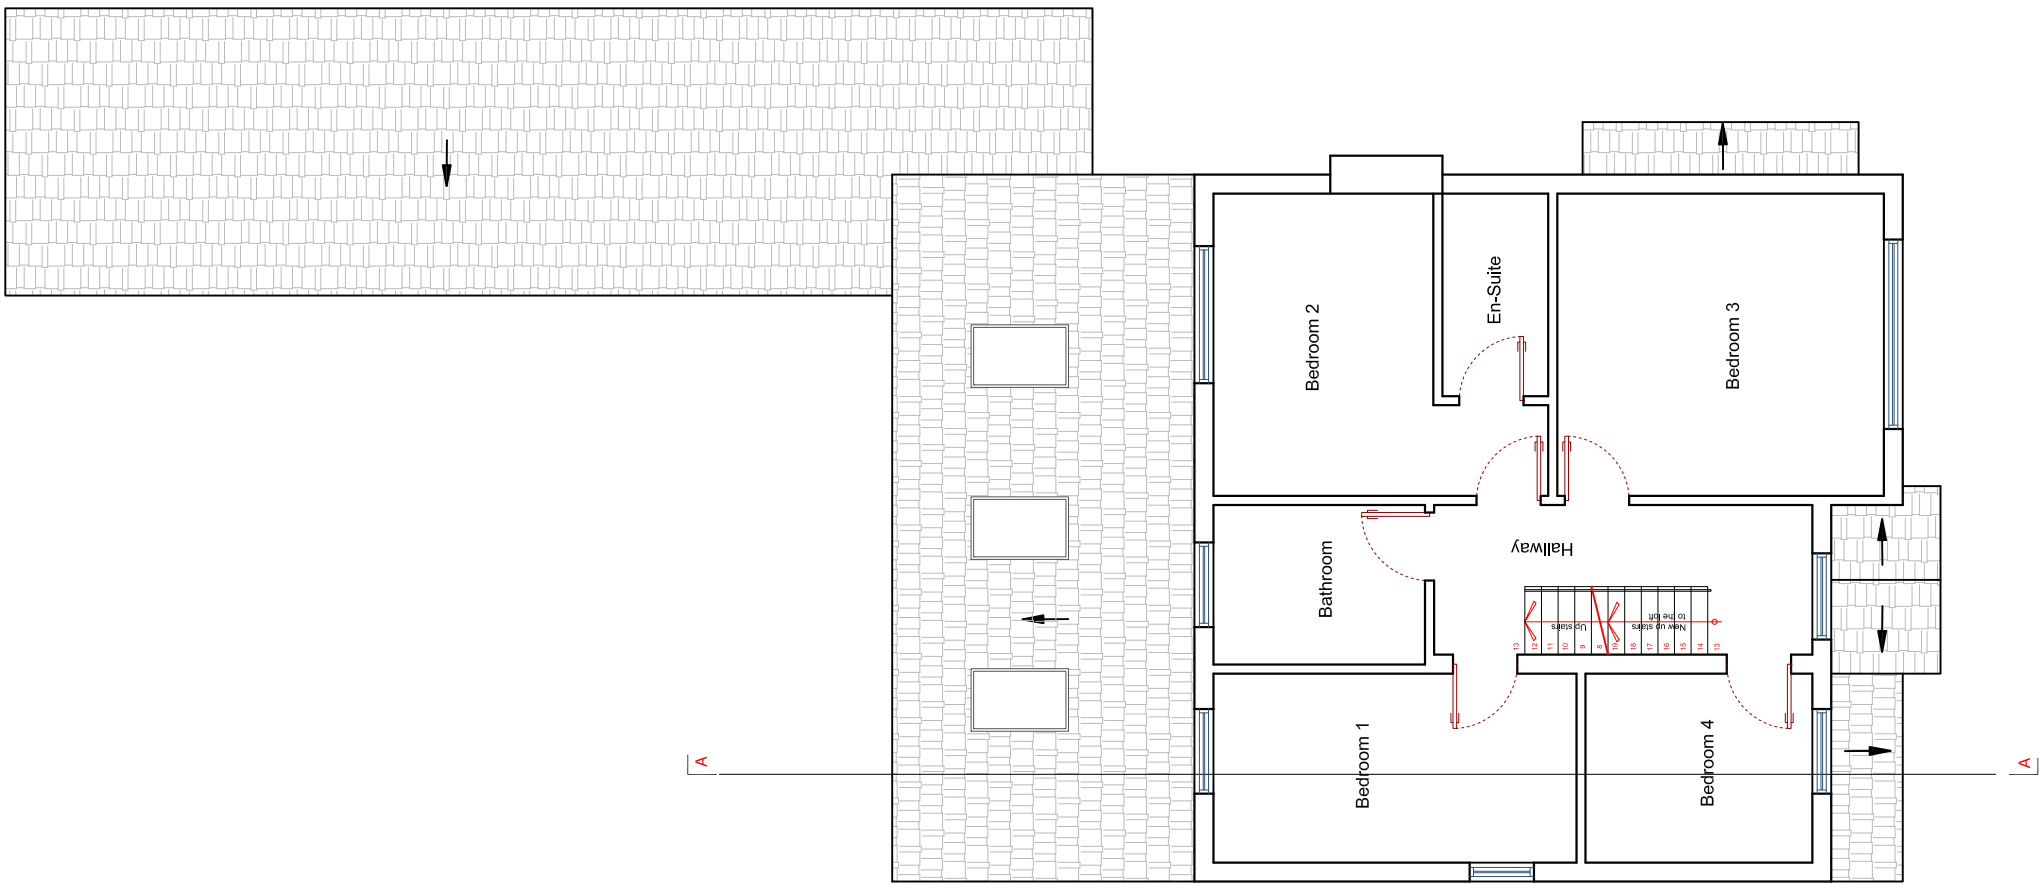


PROPOSED ROOF PLAN

04

I:100


Total internal gross first floor area = 35.8 m2

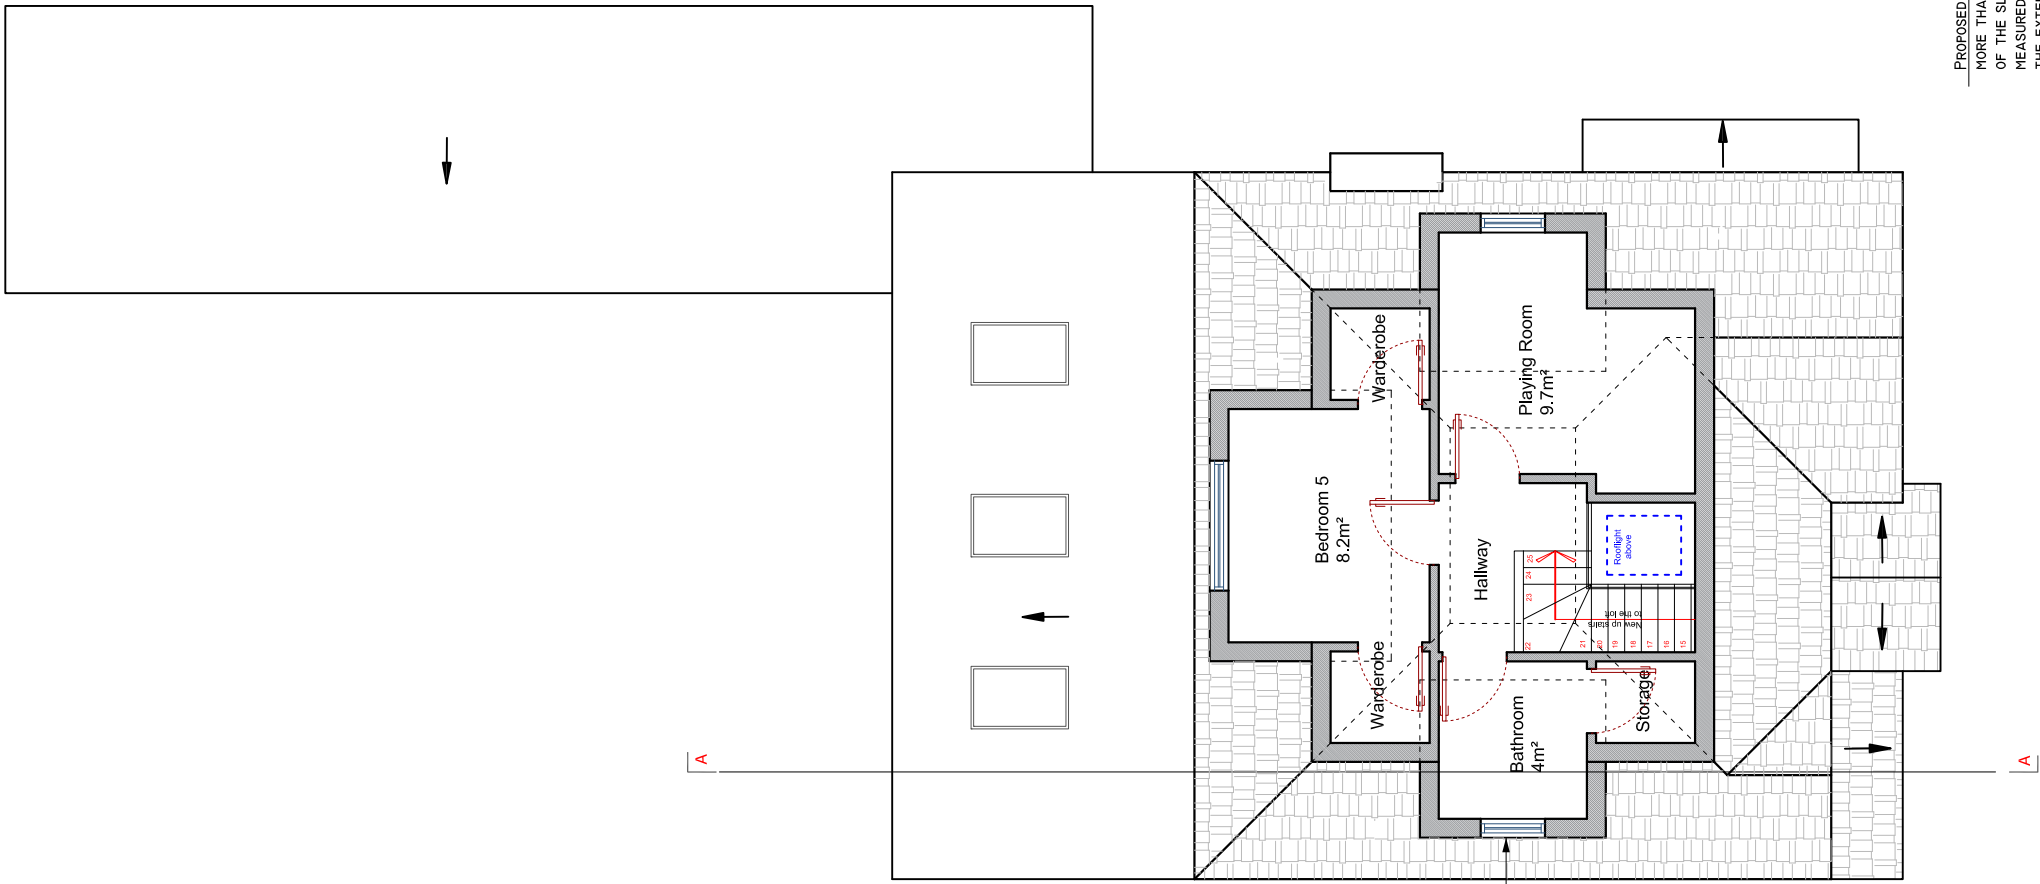

PROPOSED ROOF PLAN

04

I:100

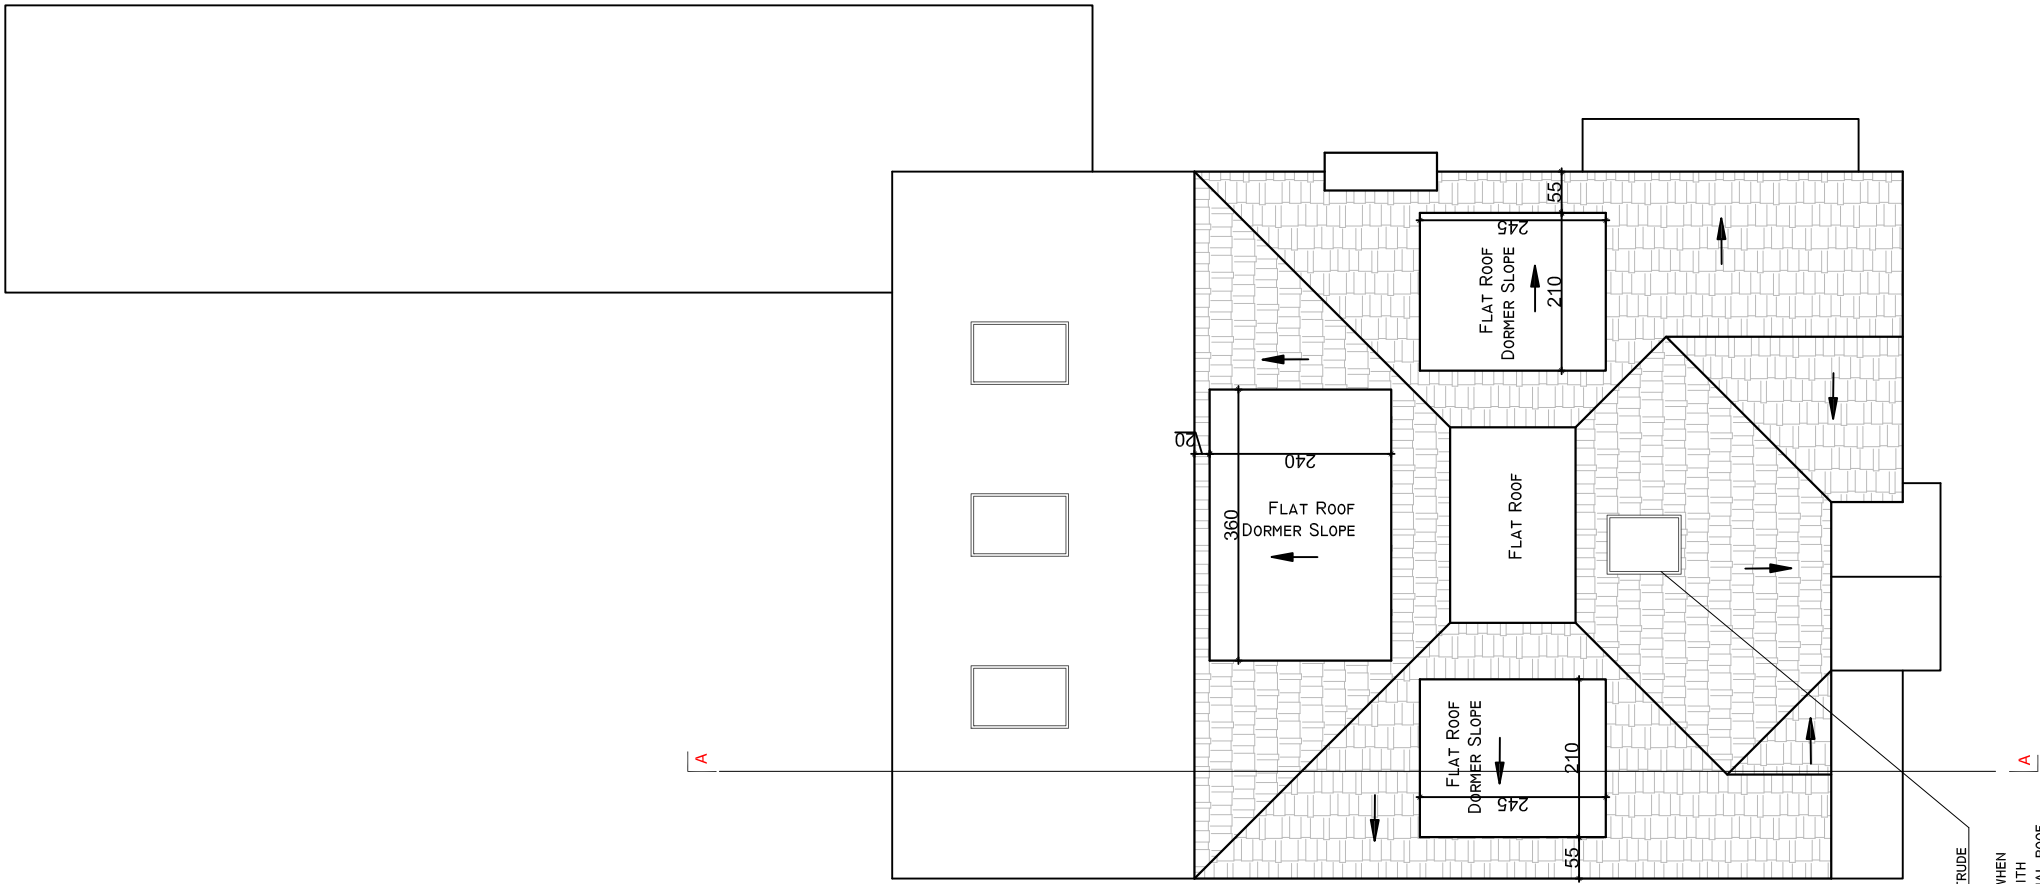

10 0 10 20 50 100mm NATURAL SCALE