


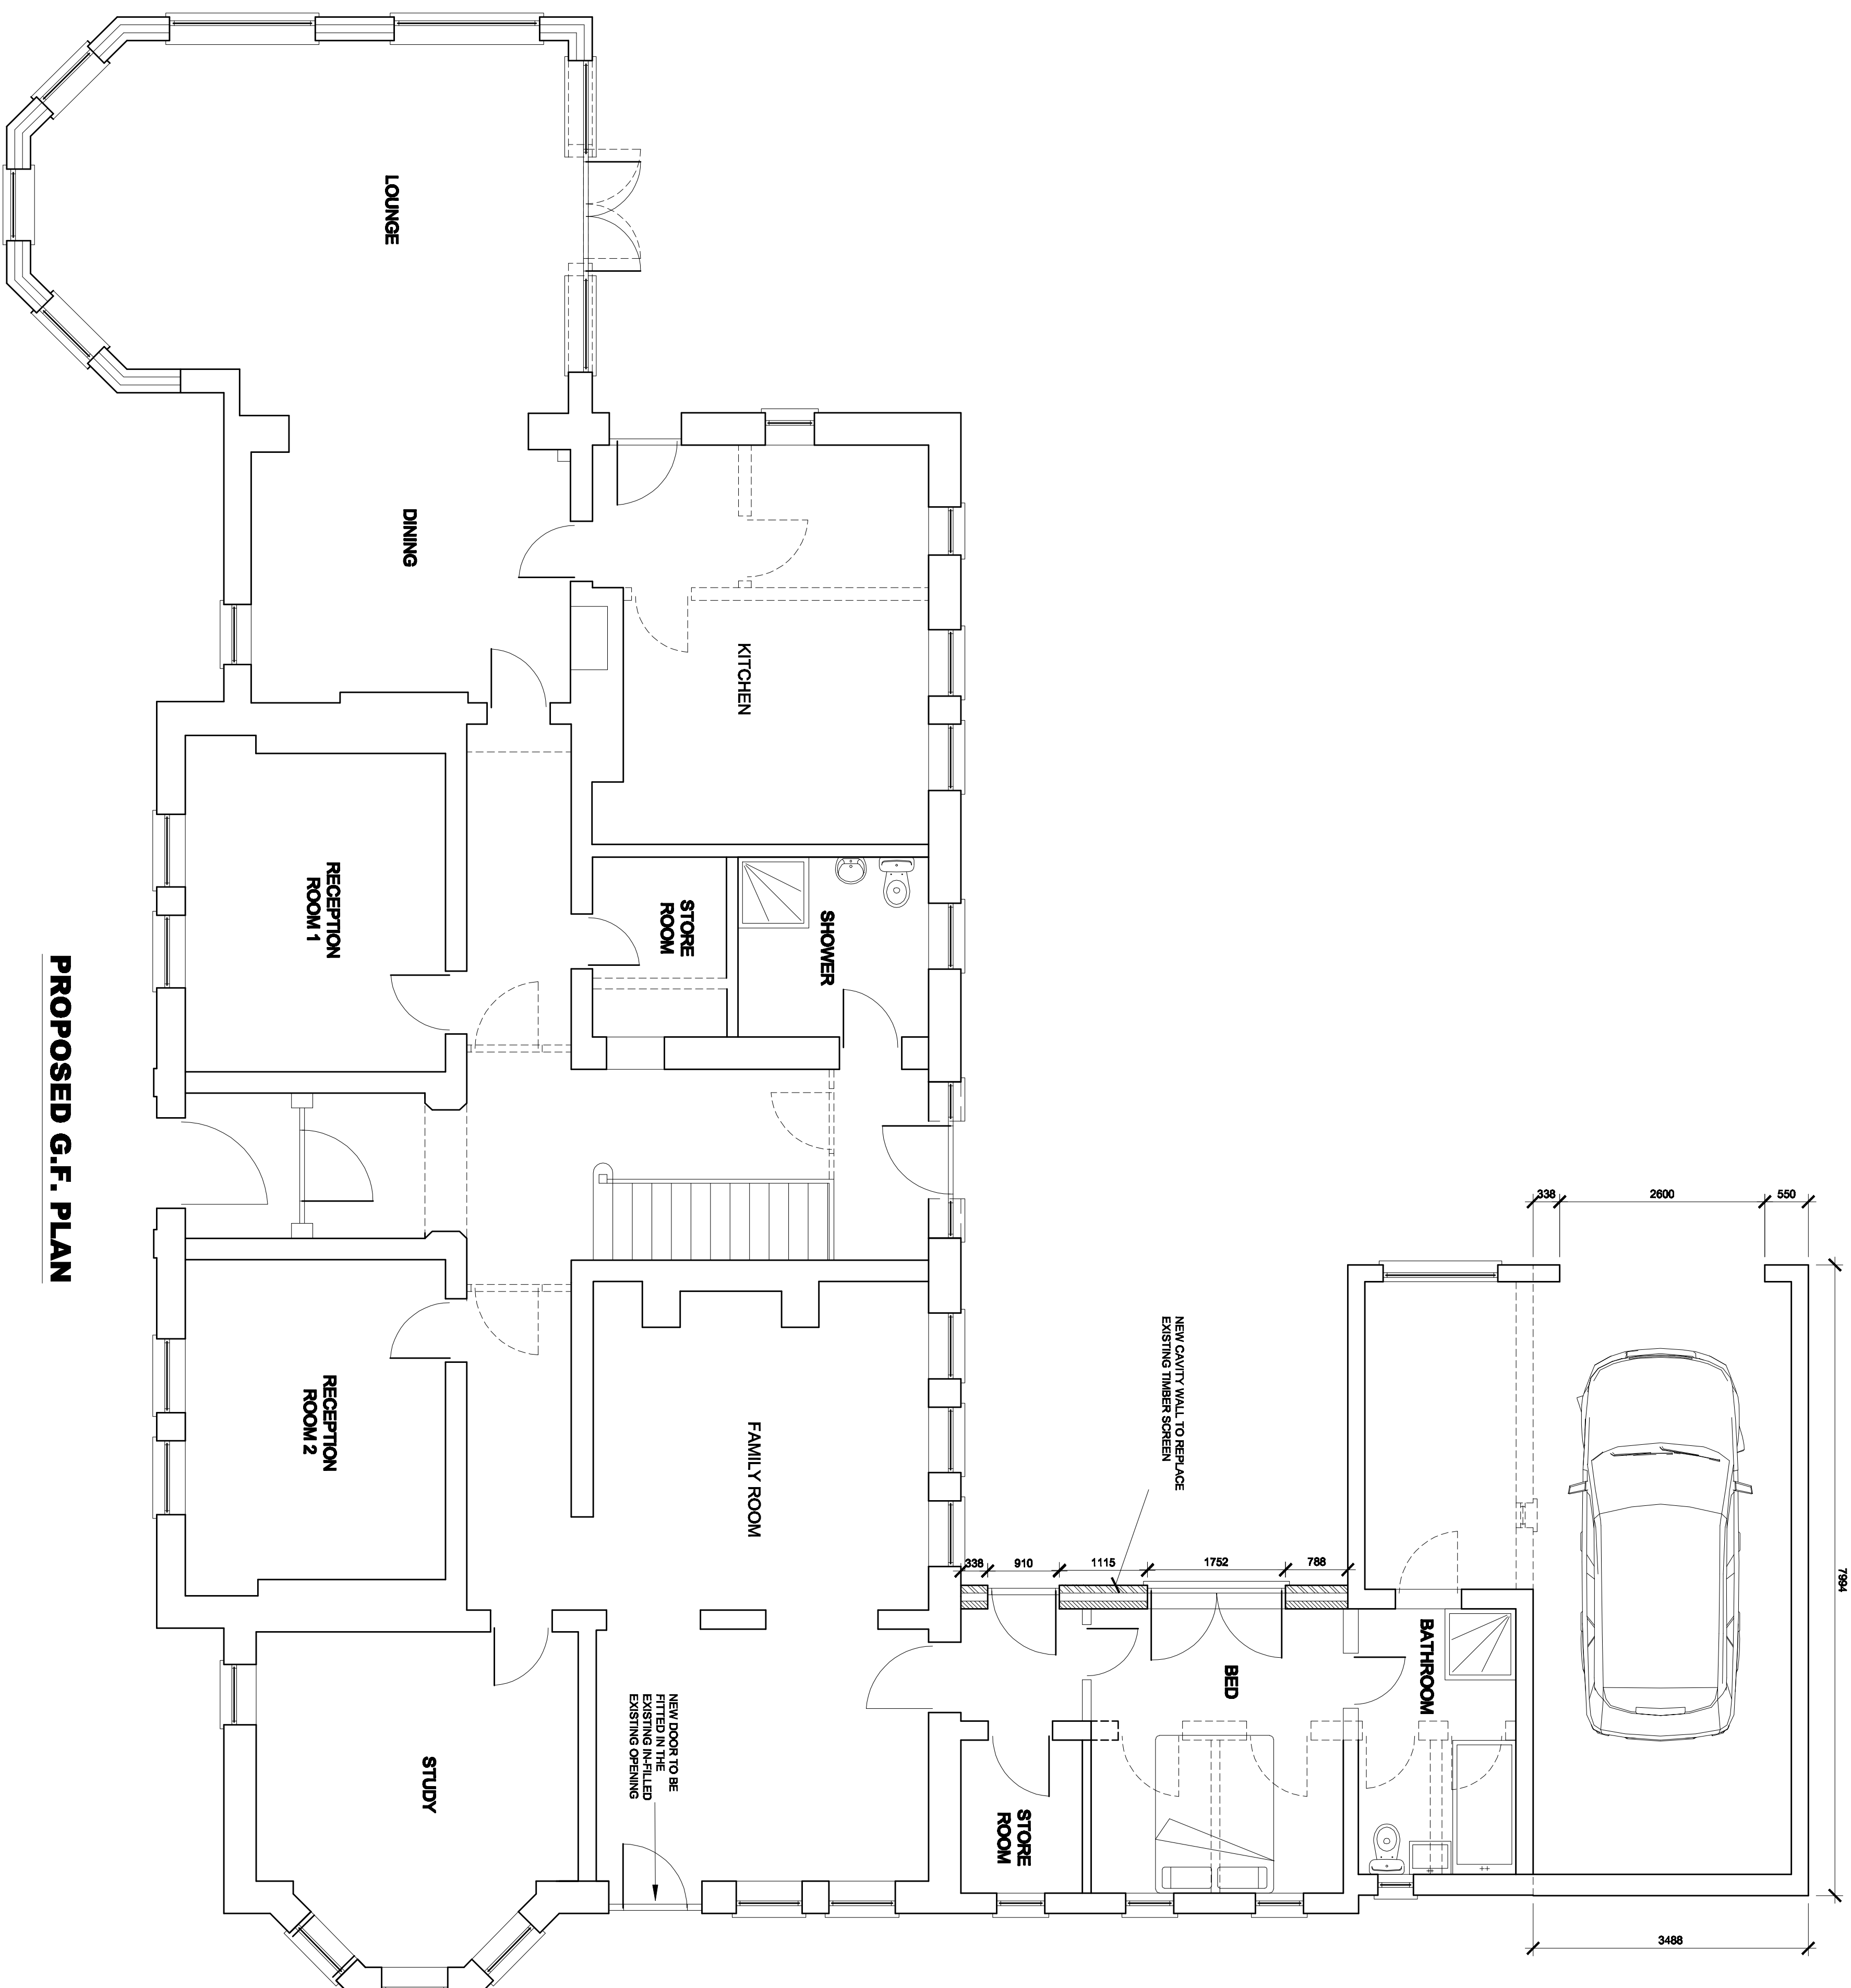

PROPOSED G.F. PLAN



SCALE 1:50

[illegible]