



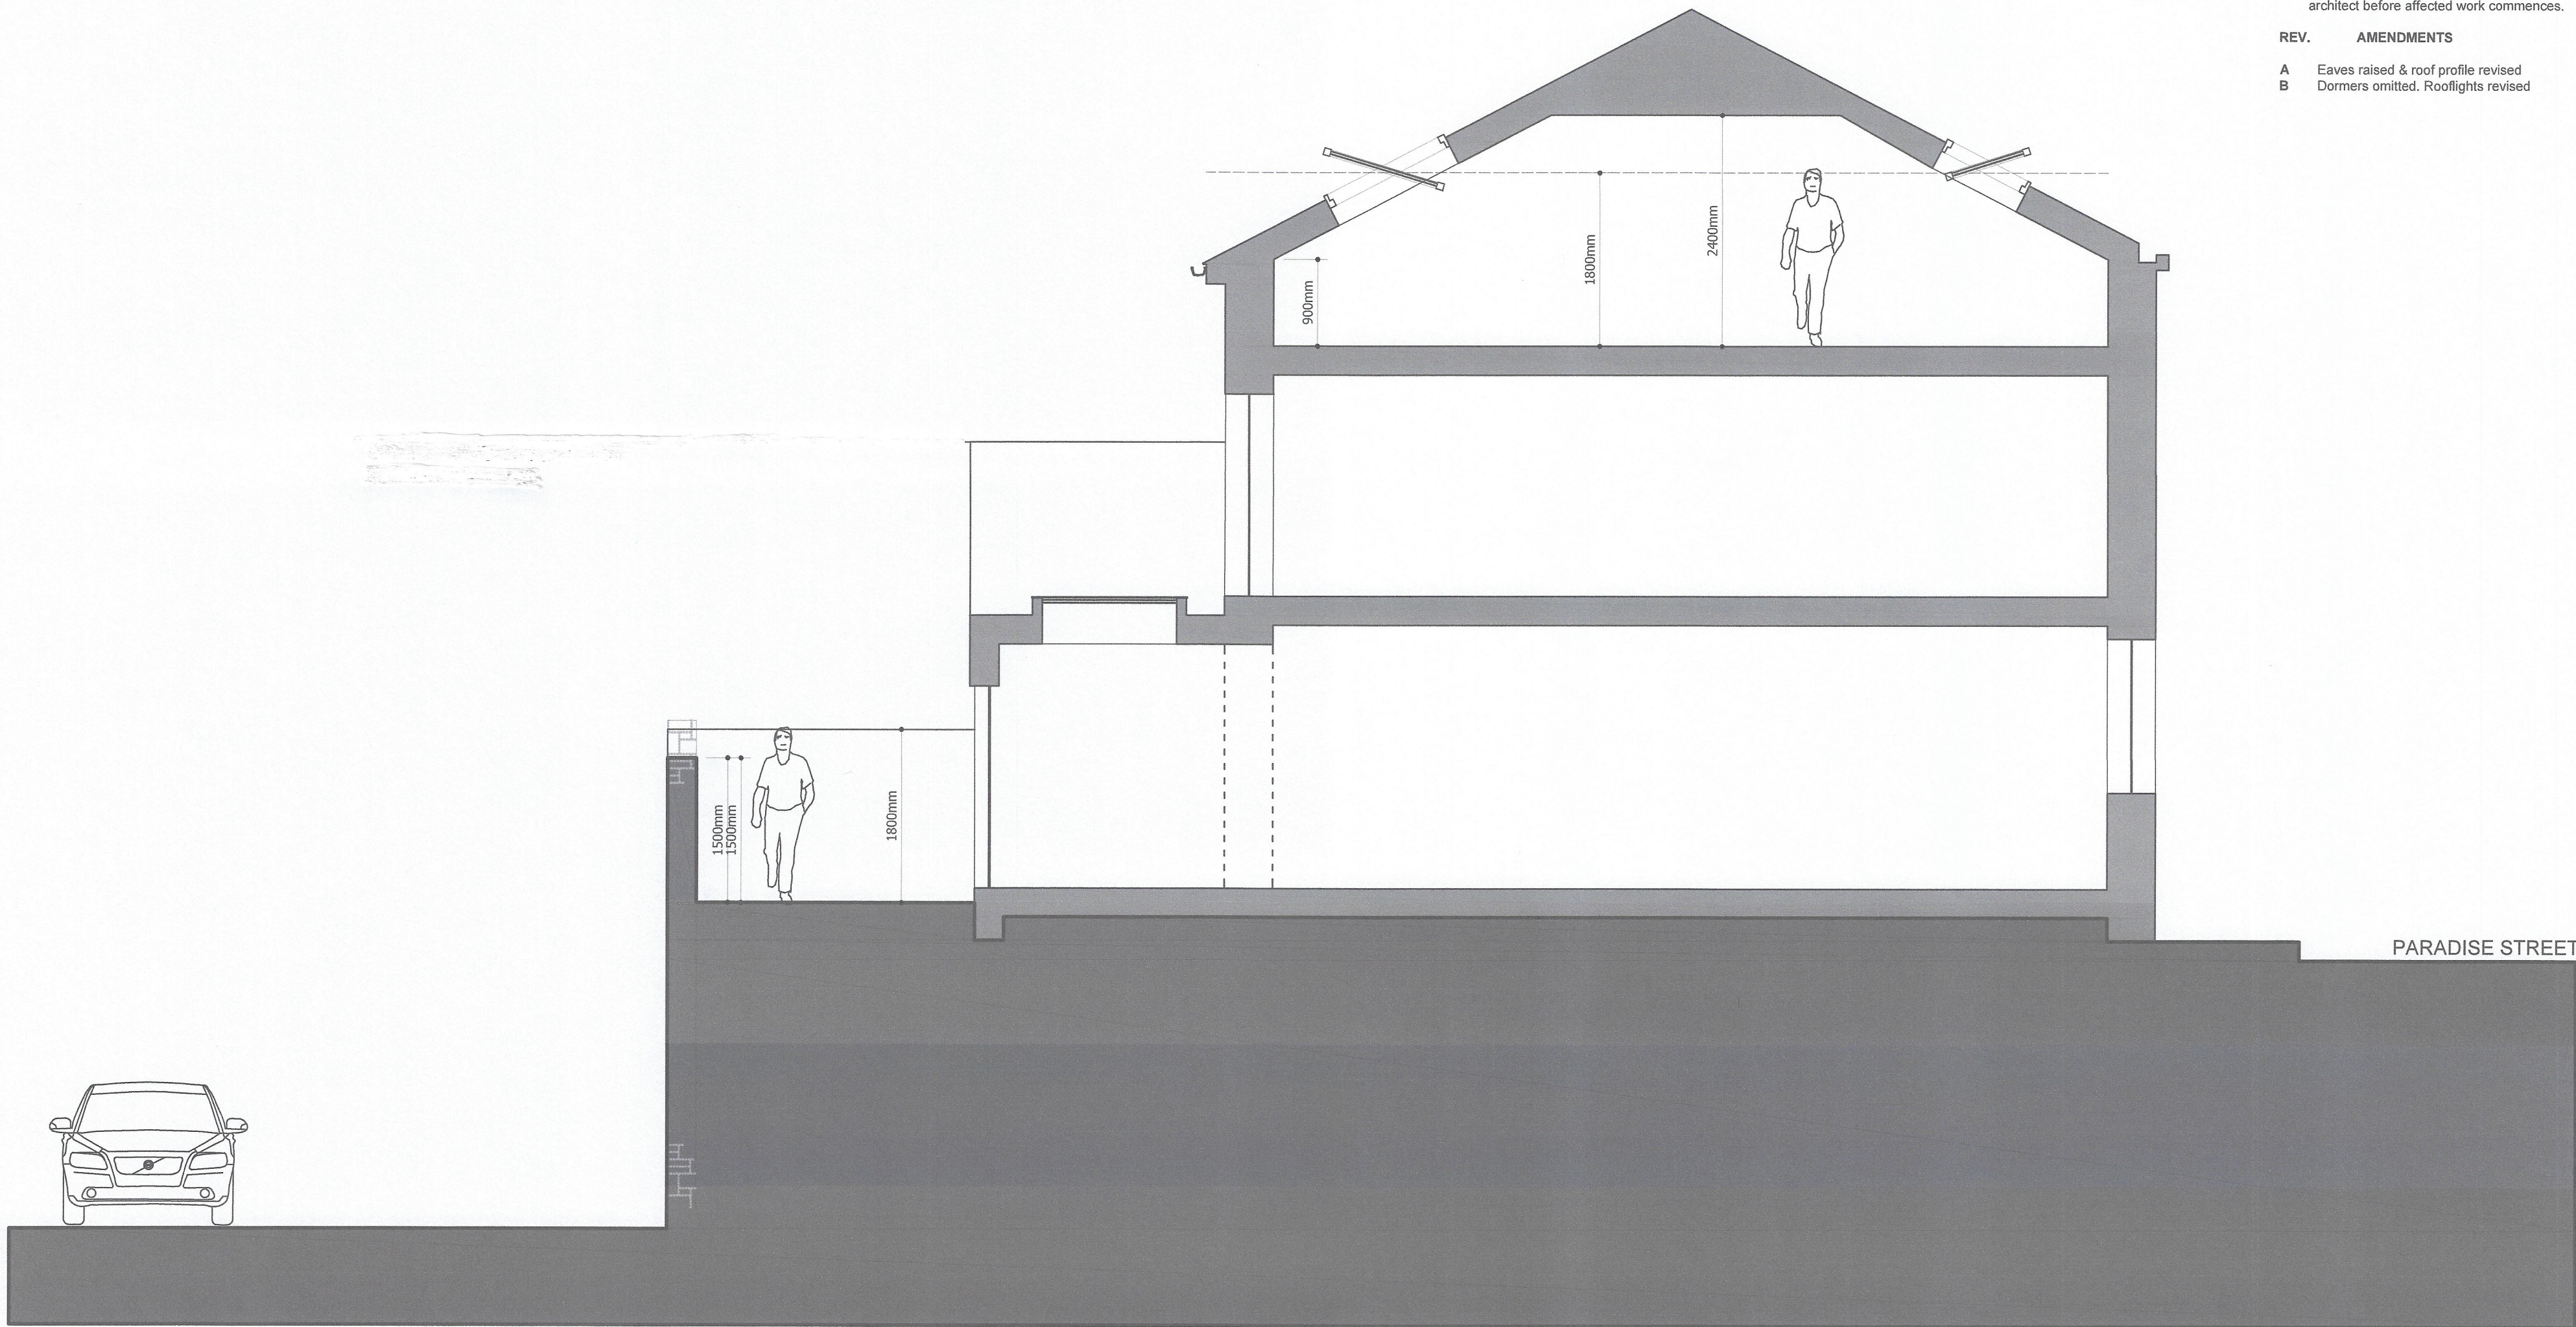

EAST - WEST SECTION THROUGH 12 PARADISE STREET

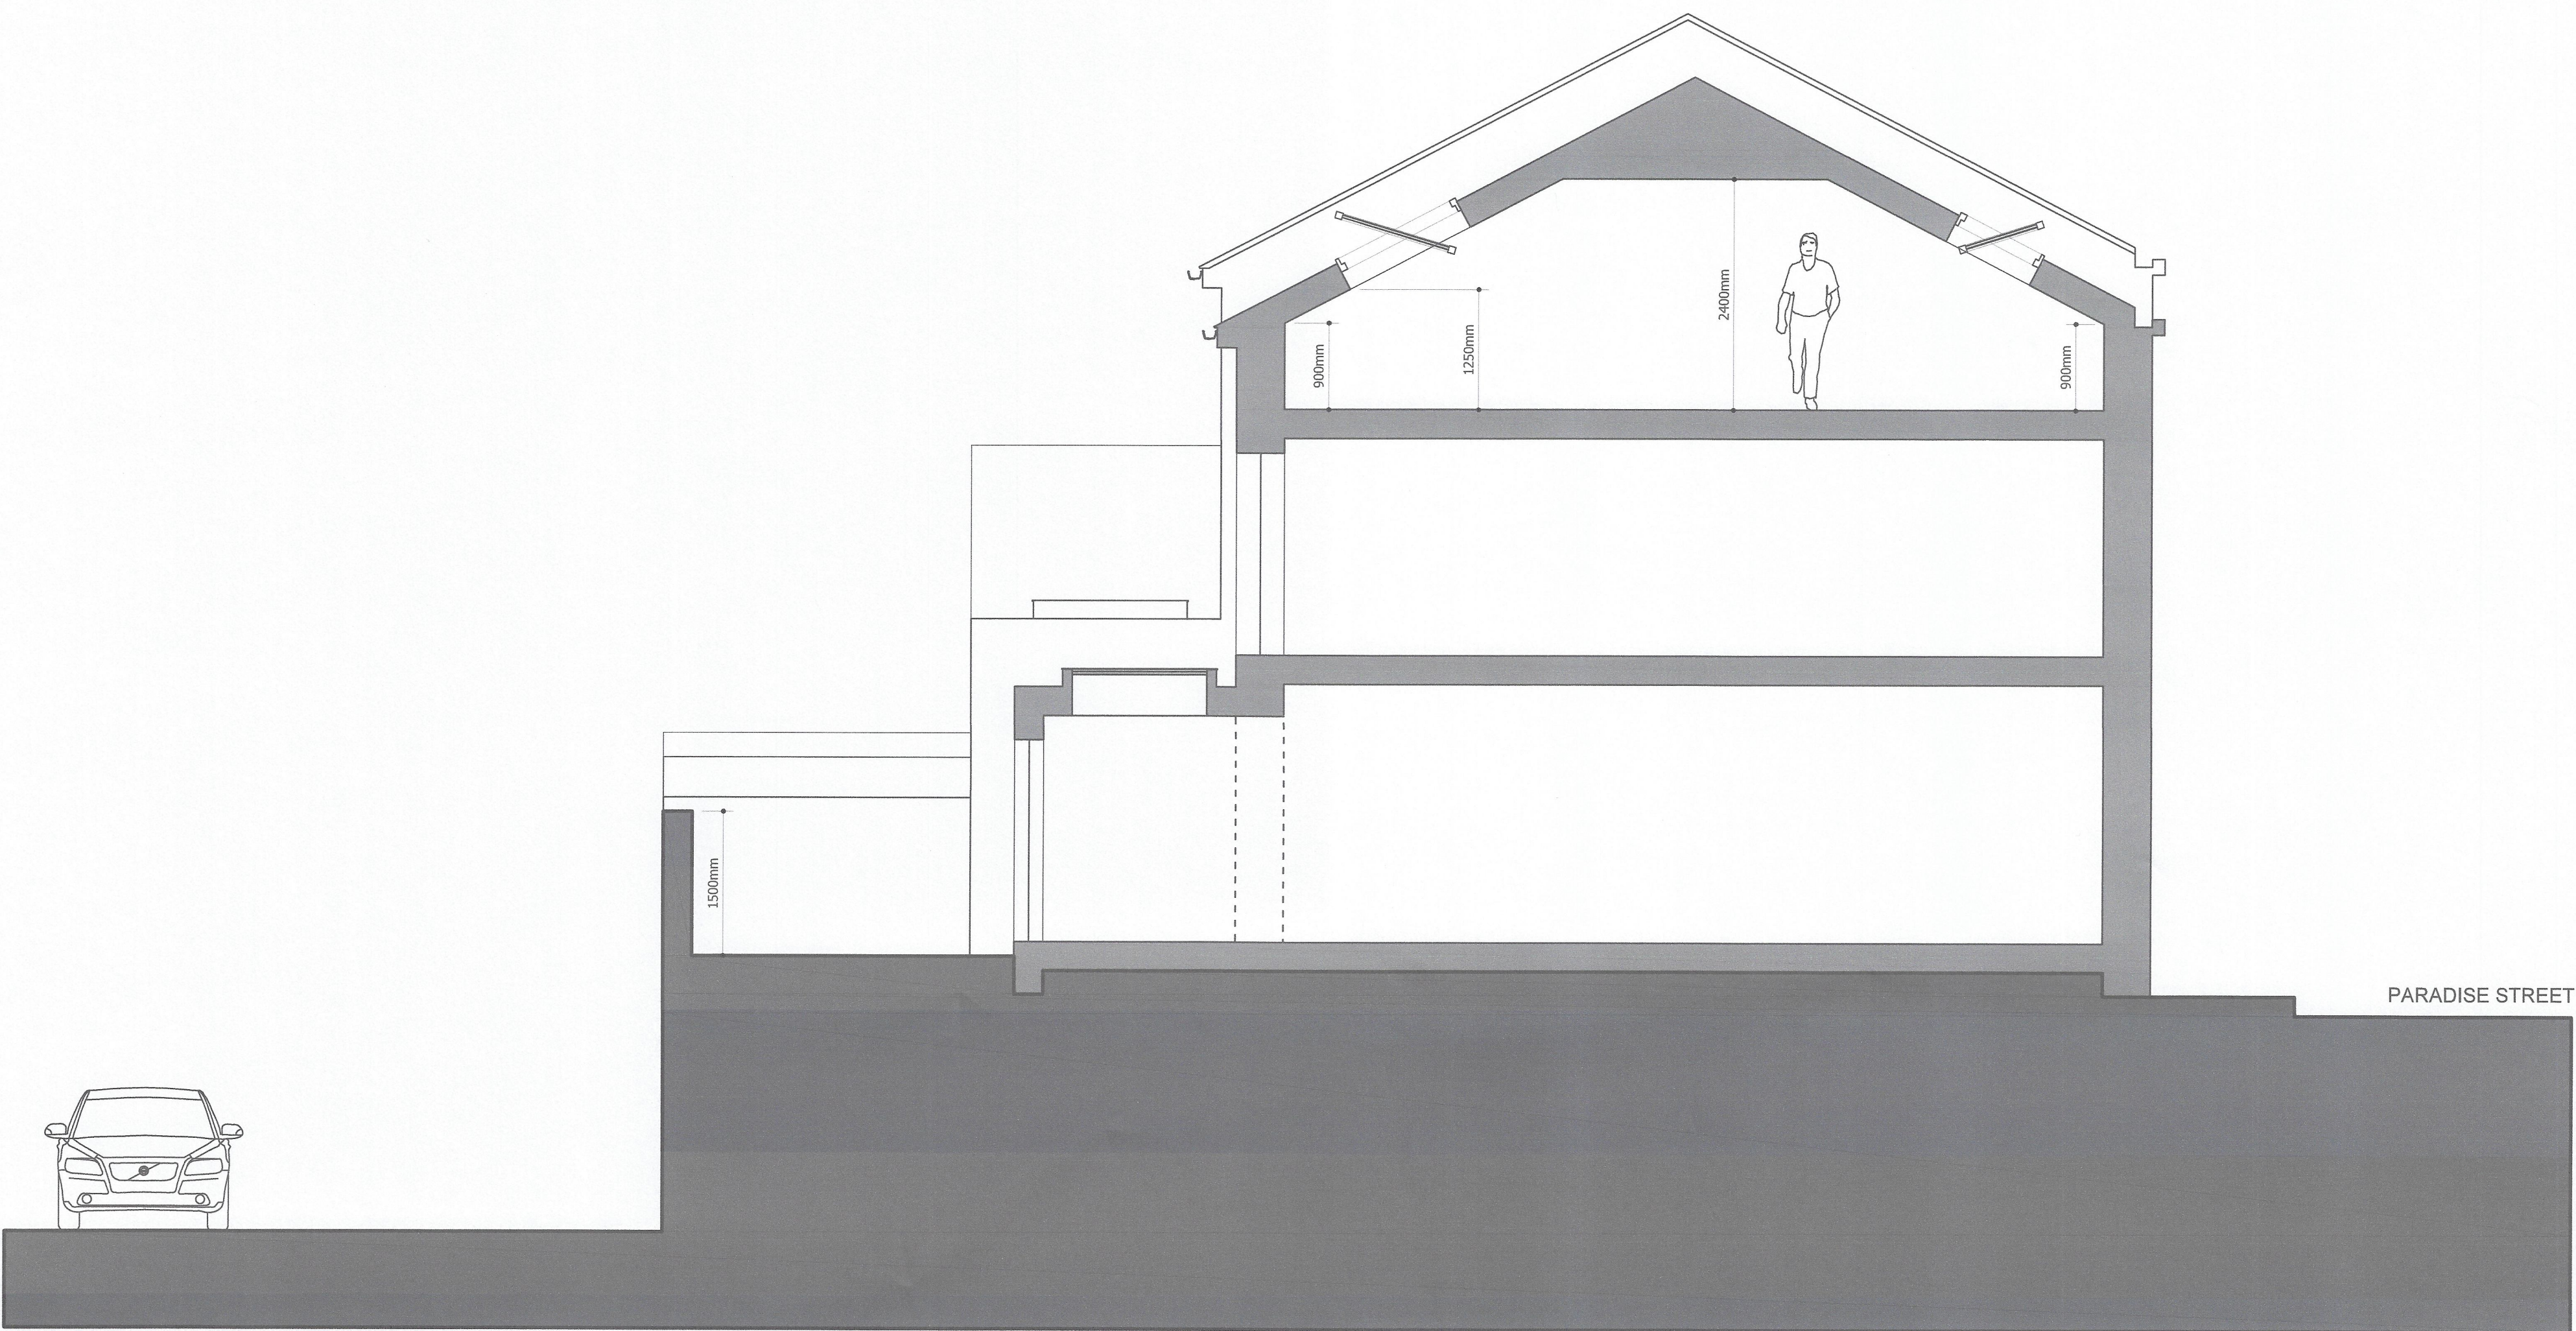

EAST - WEST SECTION THROUGH THE SMITHY/THE FORGE

NOTES		
• This drawing is copyright. No unauthorised copying of drawing without the express permission of the architect.		
• Do not scale from prints. Use figure dimensions only.		
• Contractors to check all dimensions on site prior to commencement of works.		
• All works to be carried out in accordance with current statutory Health and Safety Regulations.		
• This drawing is to be read in conjunction with all relevant consultants' and / or specialists' drawings / documents and any discrepancies or variations are to be notified to the architect before affected work commences.		
REV.	AMENDMENTS	DATE
A	Eaves raised & roof profile revised	10.07.23
B	Dormers omitted. Rooflights revised	10.08.23

Project	PARADISE STREET, RAMSBOTTOM
Drawing	PROPOSED SECTIONS
Client	QUANTHILL LTD
Dwn. By	RH
Scale	1:50 @ A1
Drg. No.	20.578.33 B
Drg. Size	A1
Date	NOVEMBER 2022

JOHN HOLT ARCHITECTS LTD.