



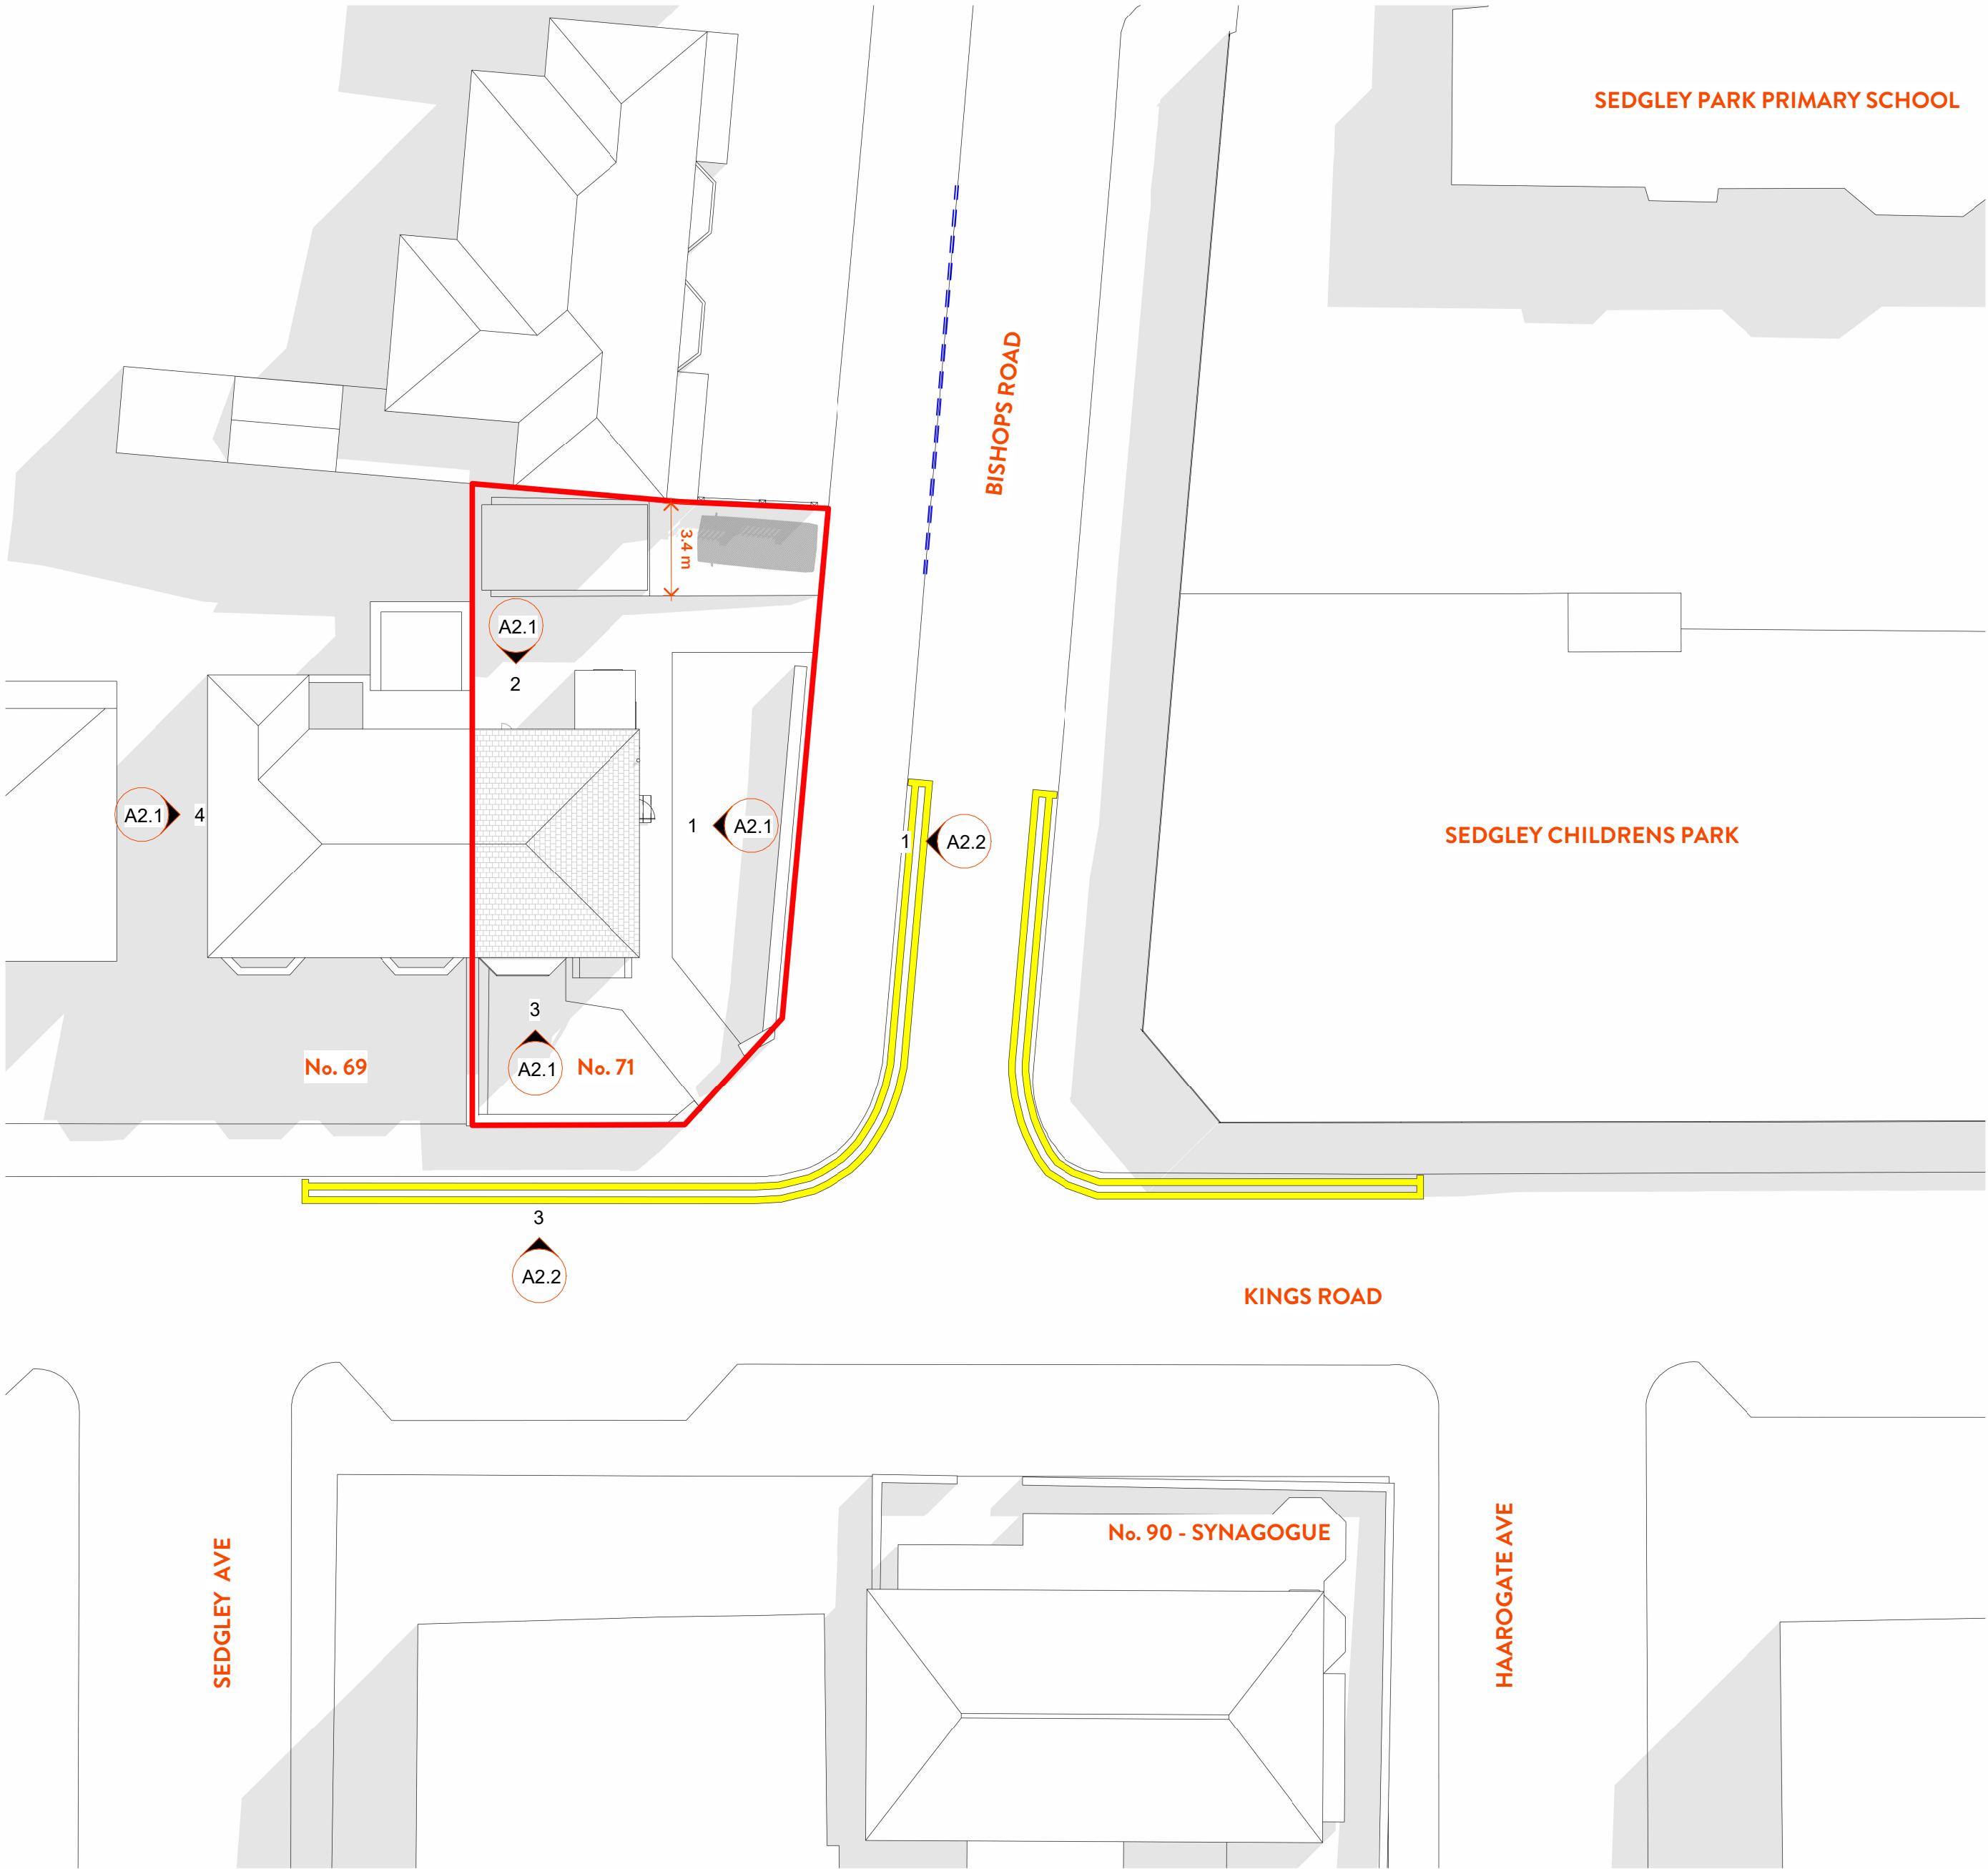

1 Block Plan - Existing
1 : 200

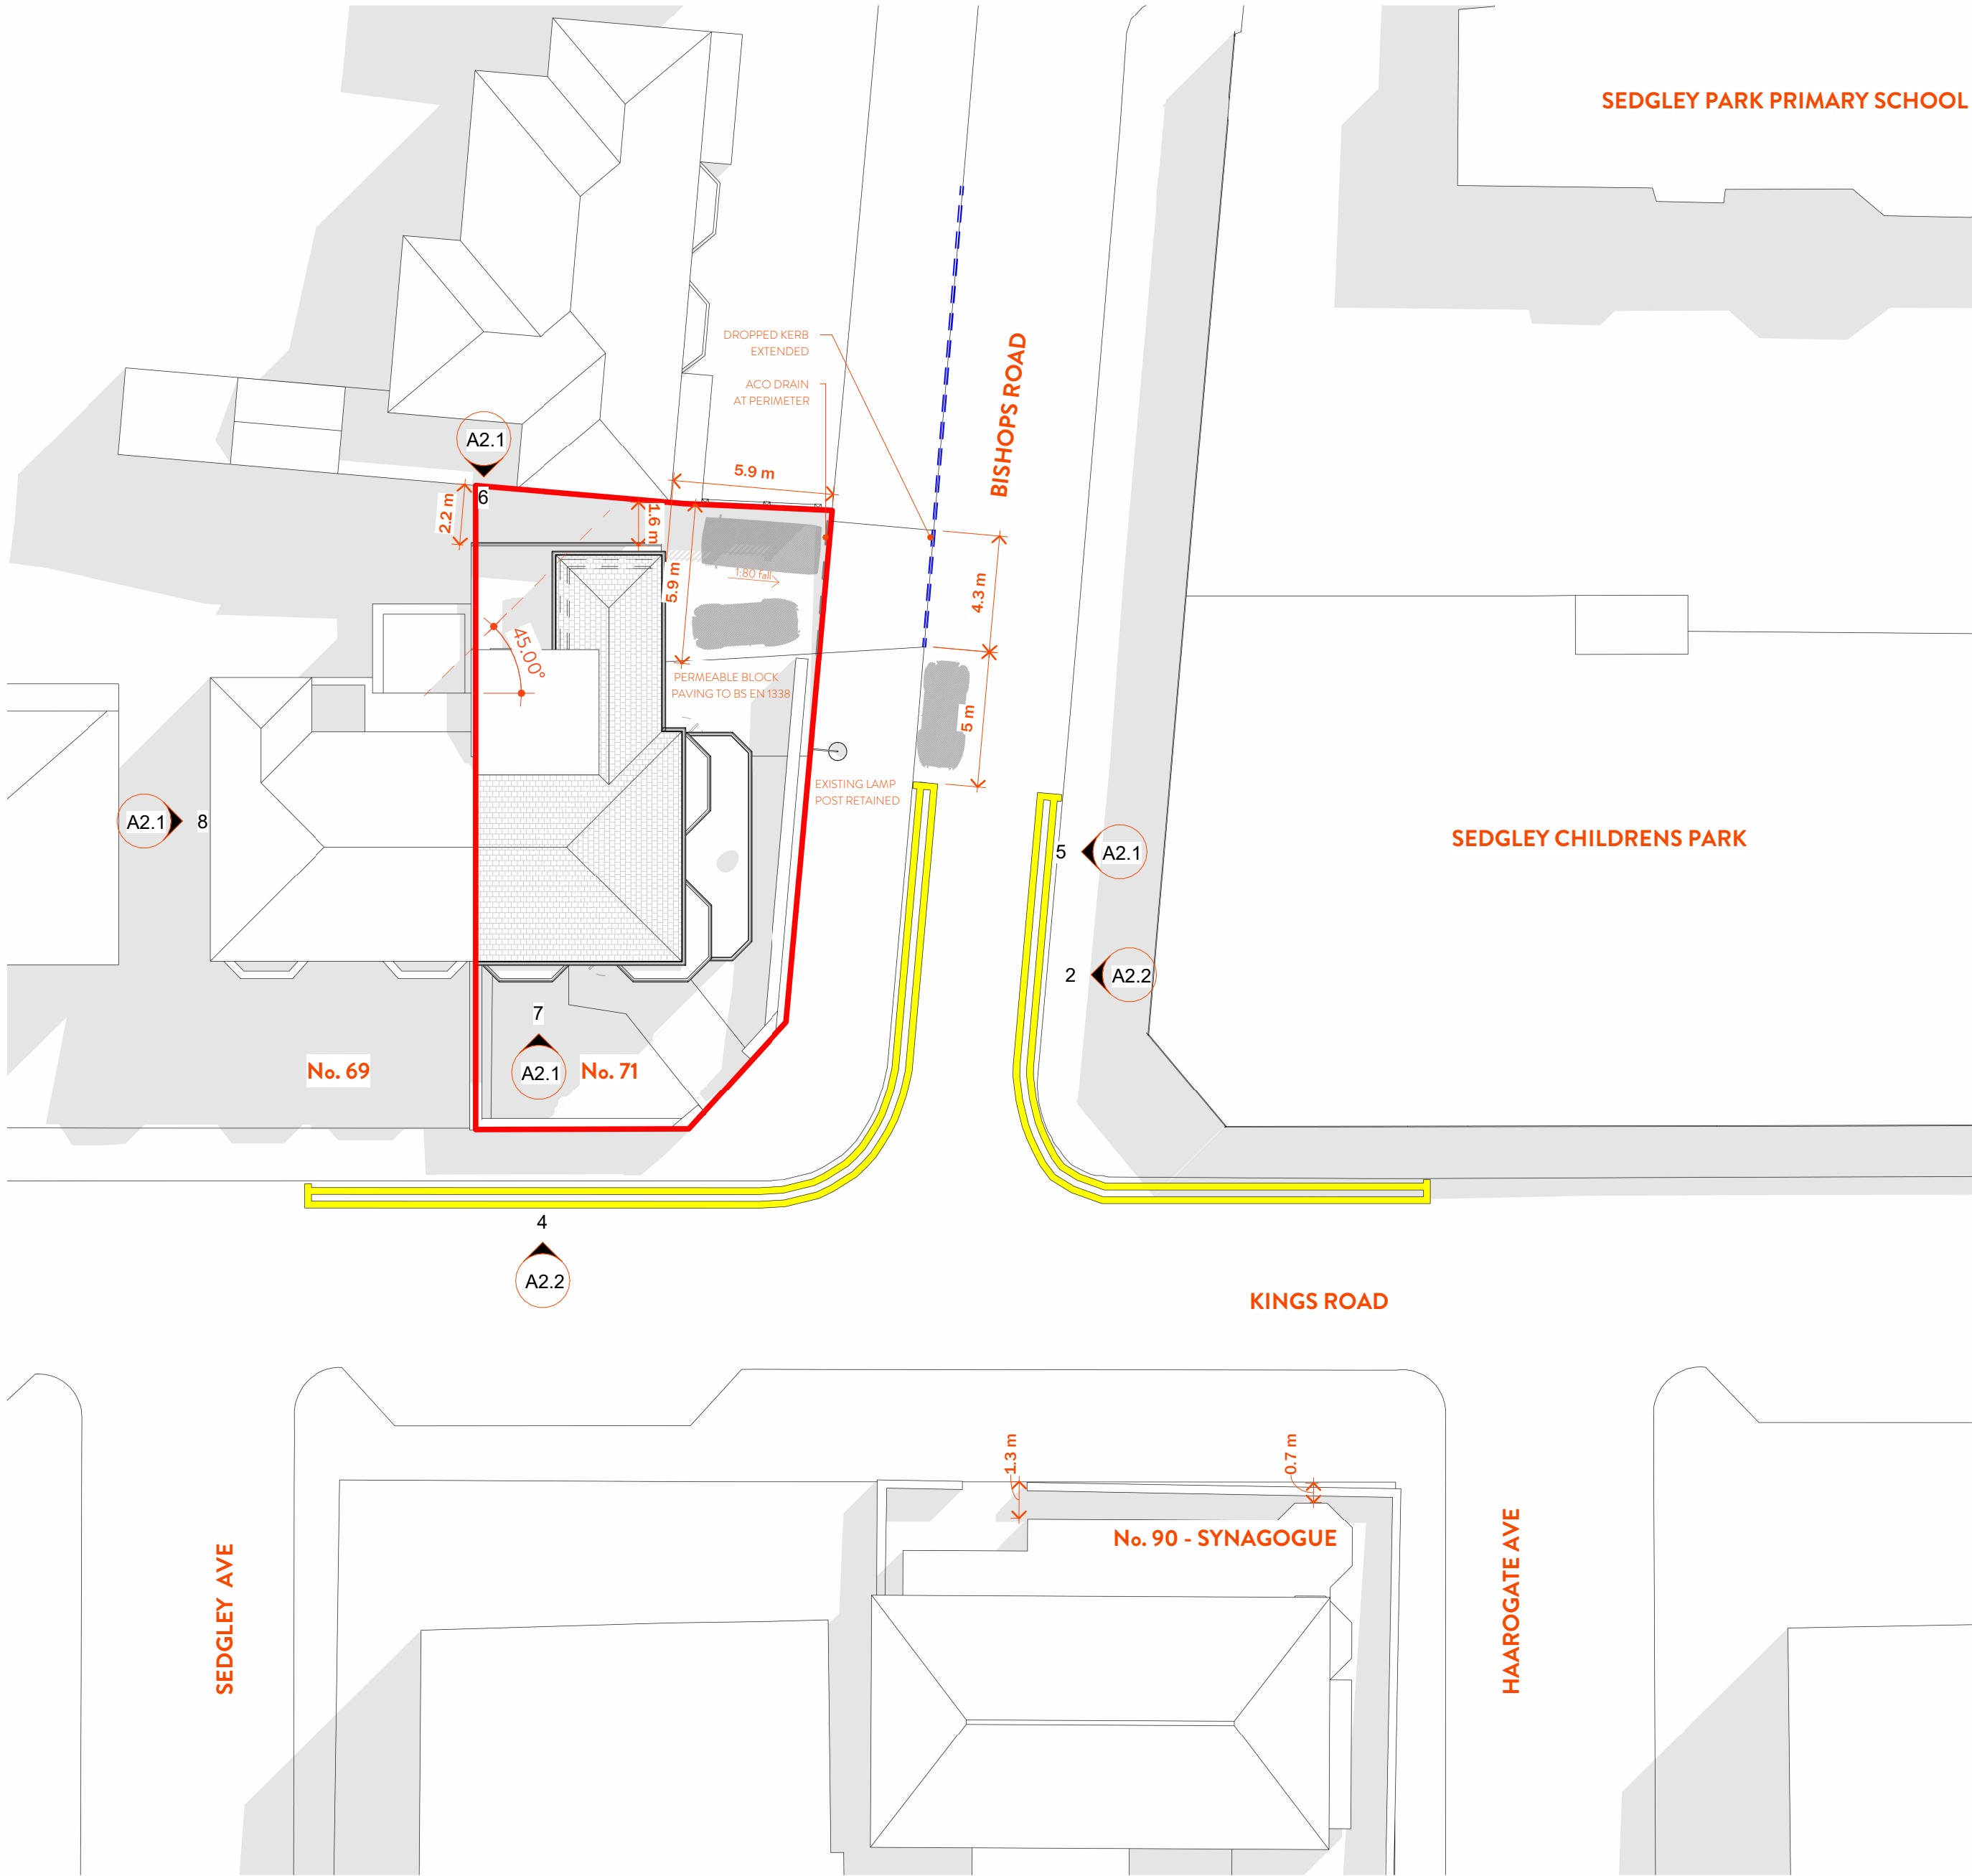

2 Block Plan - Proposed
1 : 200



3 Location Plan
1 : 1250

© Crown Copyright and database rights 2021
OS 100047474.
RED LINE INDICATES BOUNDARY

JC
Design

0161 4101 013
jane@jcdesigngroup.co.uk

JOB:

No.71 KINGS ROAD

Prestwich, Manchester M25 0LQ

Project No.

JC93

ISSUED FOR
PLANNING

REV	DETAILS	DATE
PL3	Parking revised	28 01 22

Planning Notes:

2 0 2 4 6 8 10
SCALE 1:200
m

10 0 10 20 30 40 50
SCALE 1:1250
m

Project North:

TRUE

DRAWN BY: JC

CHKD BY: JC

SCALE ON A1: As

DATE: 07 12 21

DRAWING TITLE: indicated

BLOCK PLANS AND
LOCATION PLAN

A1.1

DRAWING No.

NOTES:

THIS DRAWING IS COPYRIGHT AND IS SENT TO YOU IN
CONFIDENCE IT MUST NOT BE COPIED, USED OR DISCLOSED
IN WHOLE OR IN PART TO THIRD PARTIES WITHOUT OUR
WRITTEN PERMISSION. IT REMAINS THE PROPERTY OF JC
DESIGN GROUP AND MUST BE RETURNED ON REQUEST.