




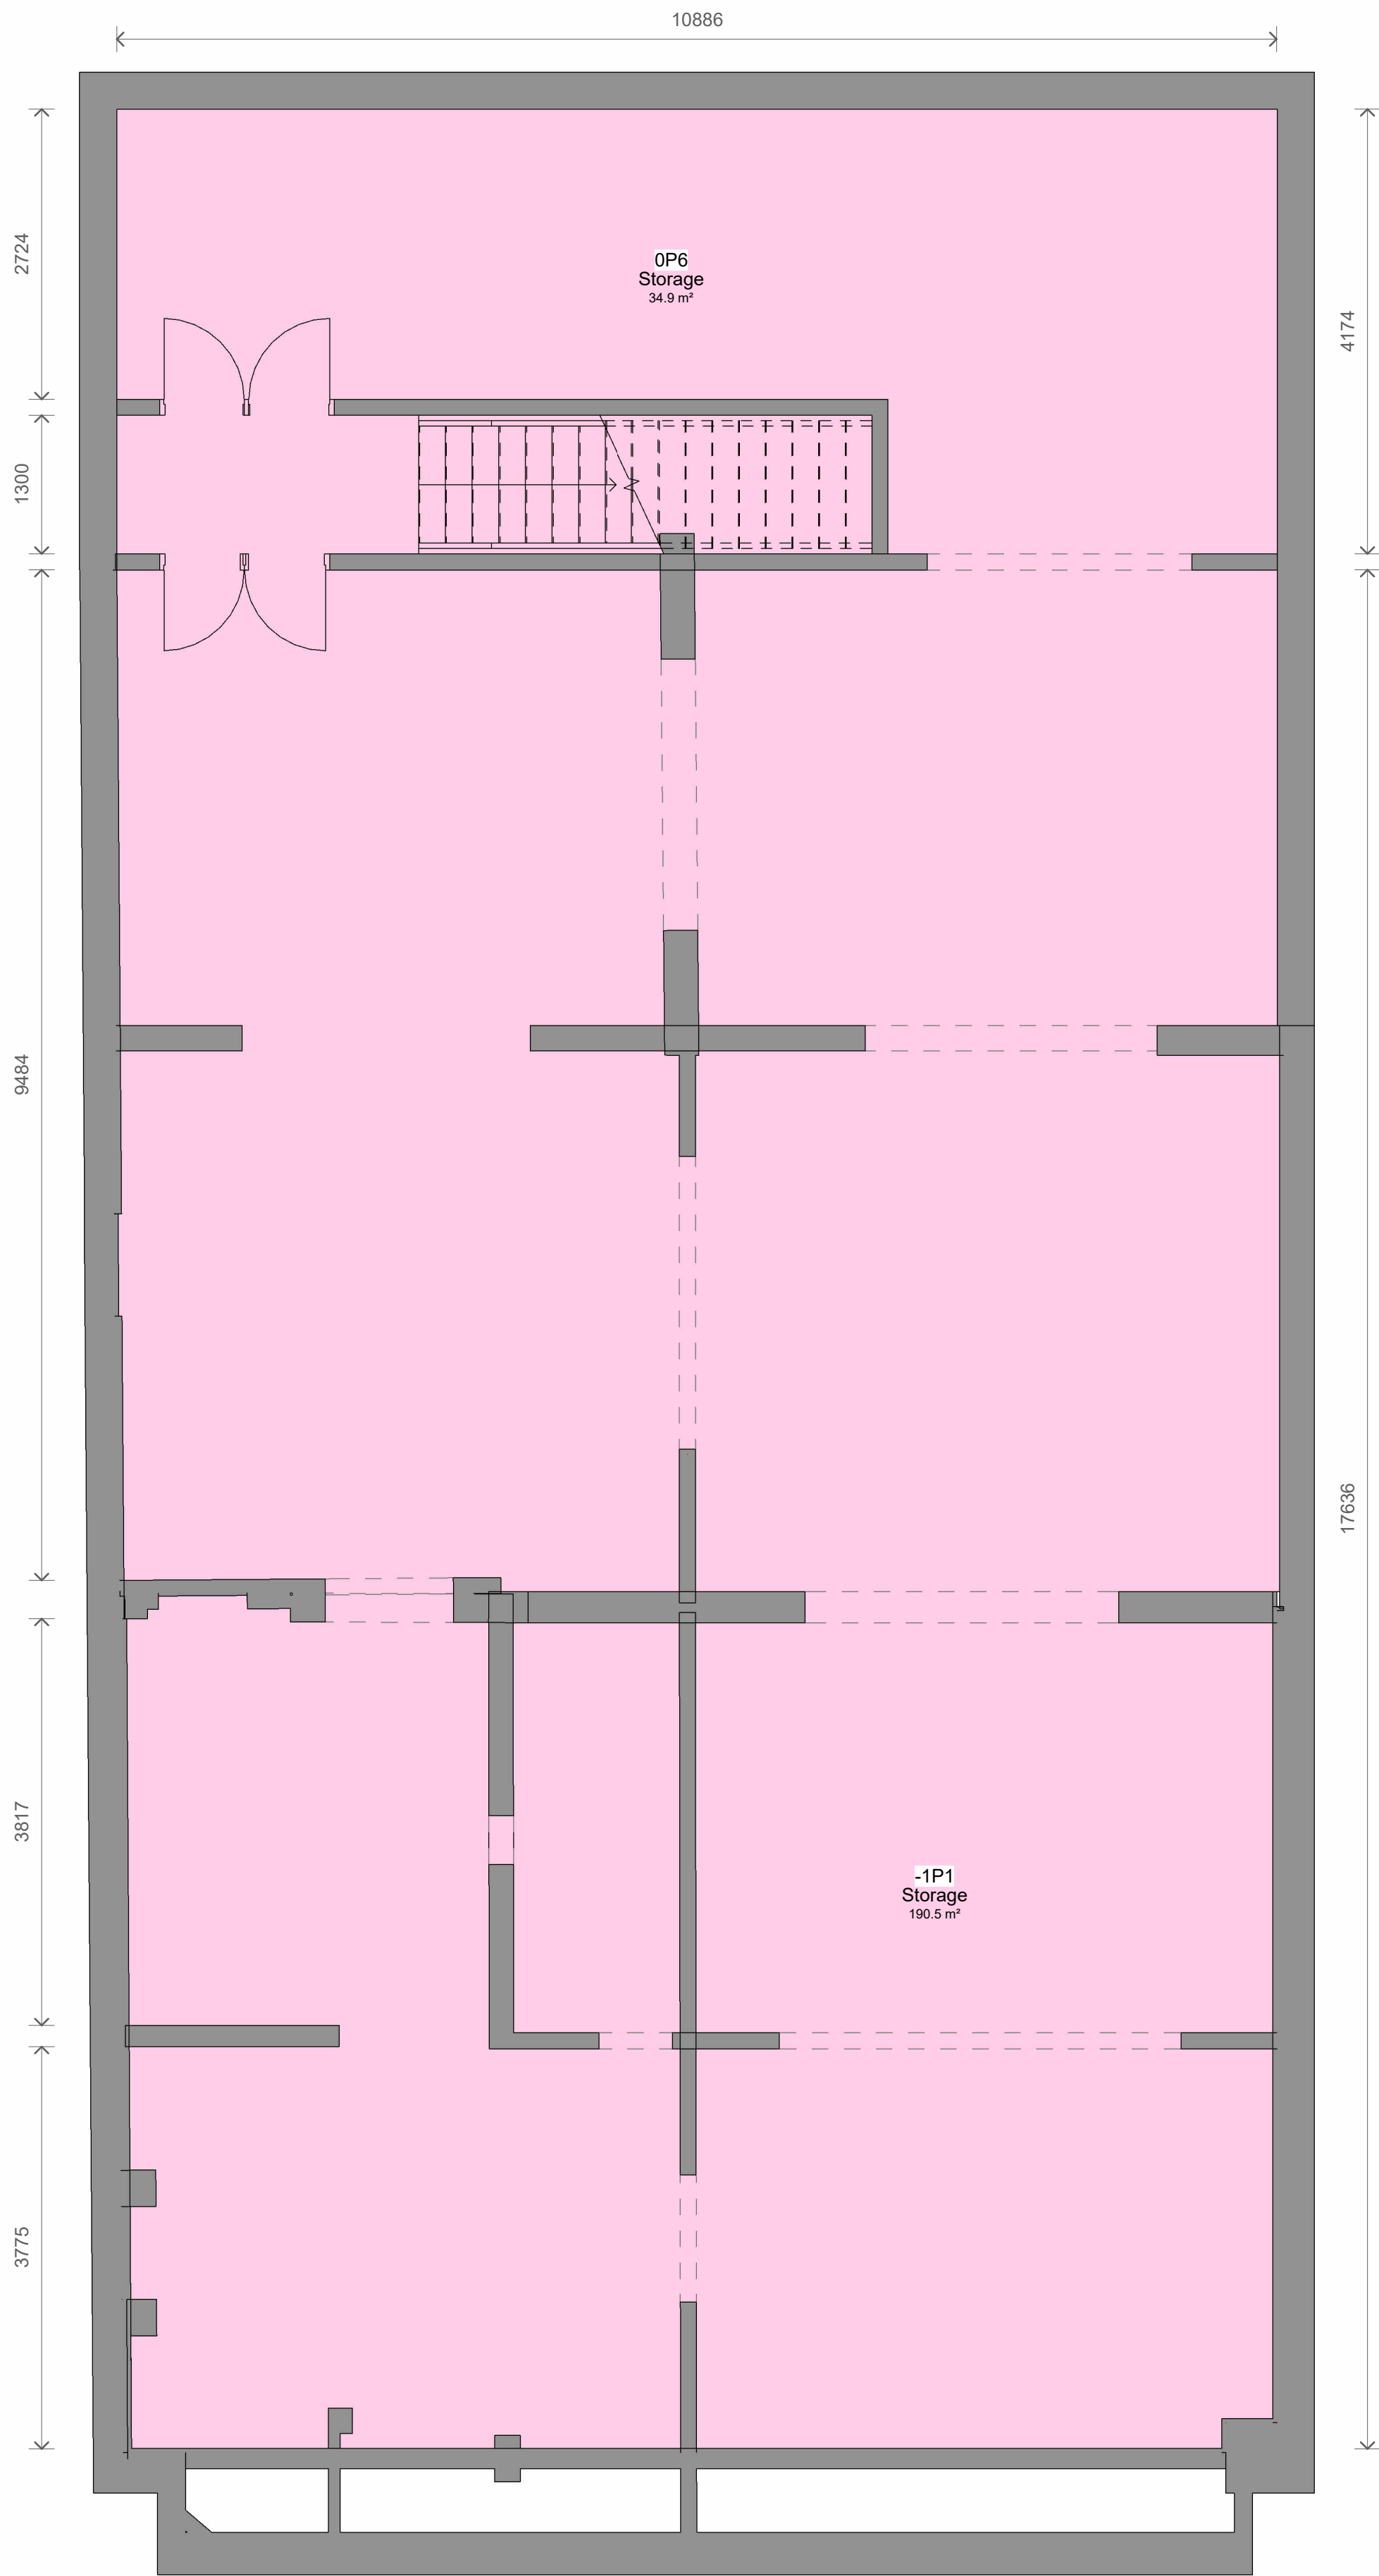

1 LEVEL B1 NEW - Proposed
1 : 50

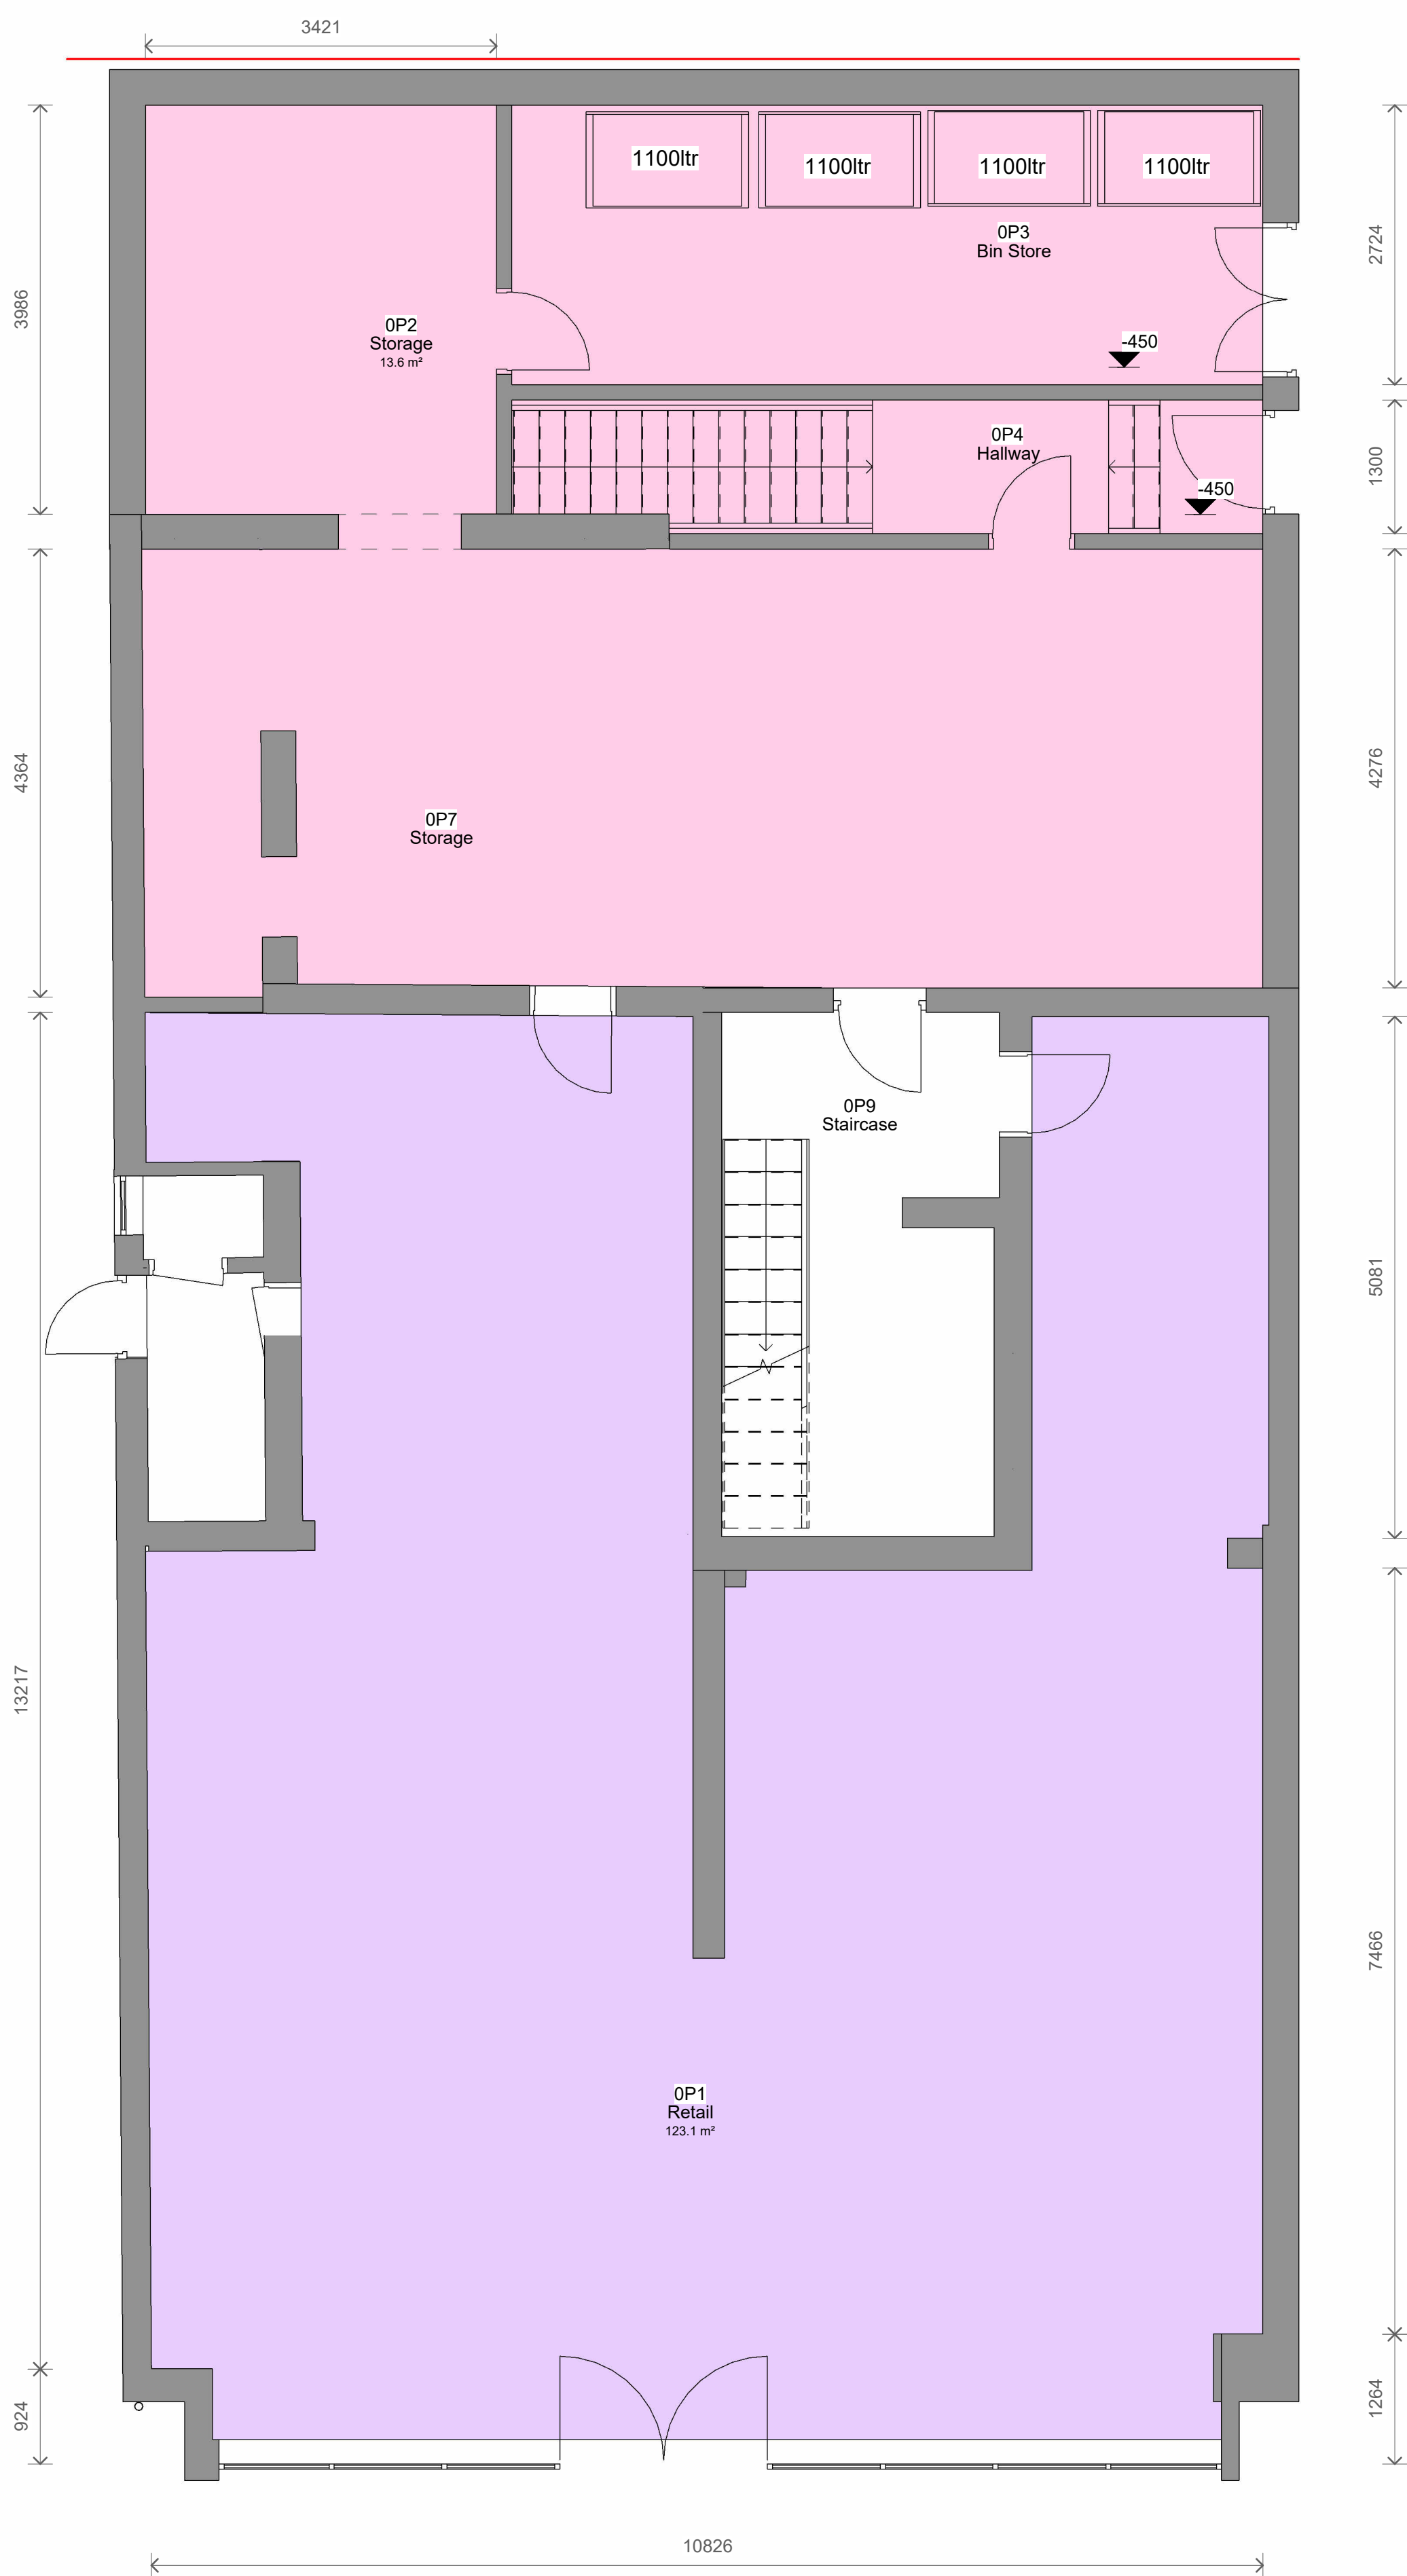

2 Level 0 - Proposed
1 : 50

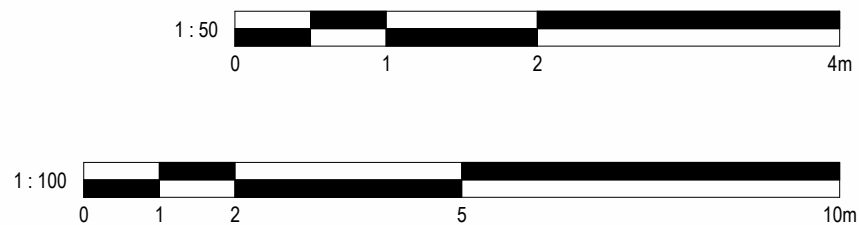

- Key
- Retail Shop - 126m²
 - Retail Shop Storage - 356m²
 - Retail Shop Offices - 33m²
 - Retail Shop Staff Room - 20m²

2	Planning - Revised	22/01/2026	JB
1	Planning - Bin Store	30/12/2025	JB
No.	Description	Date	Initial

PROJECT			
2-4 Kings Road			
TITLE			
Proposed Plans			
STATUS			
DESIGN			
DRAWN BY	DATE	SCALE (@ A1)	
JB	15/09/2025	1 : 50	
PROJECT NUMBER	DRAWING NUMBER	REV	
GSS24172	003A	2	
GOLD SKETCH S T U D I O S www.goldsketch.co.ukinfo@goldsketch.co.uk0161 792 9595			
NOTES			
© COPYRIGHT - ALL RIGHTS RESERVED.			
THIS DRAWING IS NOT TO BE REPRODUCED WITHOUT PRIOR WRITTEN CONSENT.			
DRAWING TO BE USED FOR THE STATUS INDICATED ONLY.			
ALL DIMENSIONS AND SETTING OUT SHALL BE CHECKED AND CONFIRMED ON SITE. ANY DISCREPANCIES TO BE REPORTED TO THE			
DESIGNER PRIOR TO THE COMMENCEMENT OF ANY WORK. ALL WORK IS TO BE IN ACCORDANCE WITH CURRENT BUILDING			
LEGISLATION, RELEVANT CODES OF PRACTICE AND BRITISH STANDARDS. ALL DIMENSIONS ON THIS DRAWING ARE IN MILLIMETRES UNLESS			
OTHERWISE STATED.			