


DRAWING FOR INFORMATION PURPOSES ONLY
This drawing and all its dimensions to be checked and verified by the contractor prior to work commencing on site for clarification of queries contact studio John Bridge Ltd. (www.studiojohnbridge.co.uk) Contractor to ensure that all proposed materials are to Local Authority Approval. The Contractor shall take into account everything necessary for the proper execution of the works including all relevant Building Regulations, etc and British Standards where applicable, whether or not indicated on the drawings, please refer to structural and drainage designs to be prepared by others. Subject to services and statutory authority information & approval.

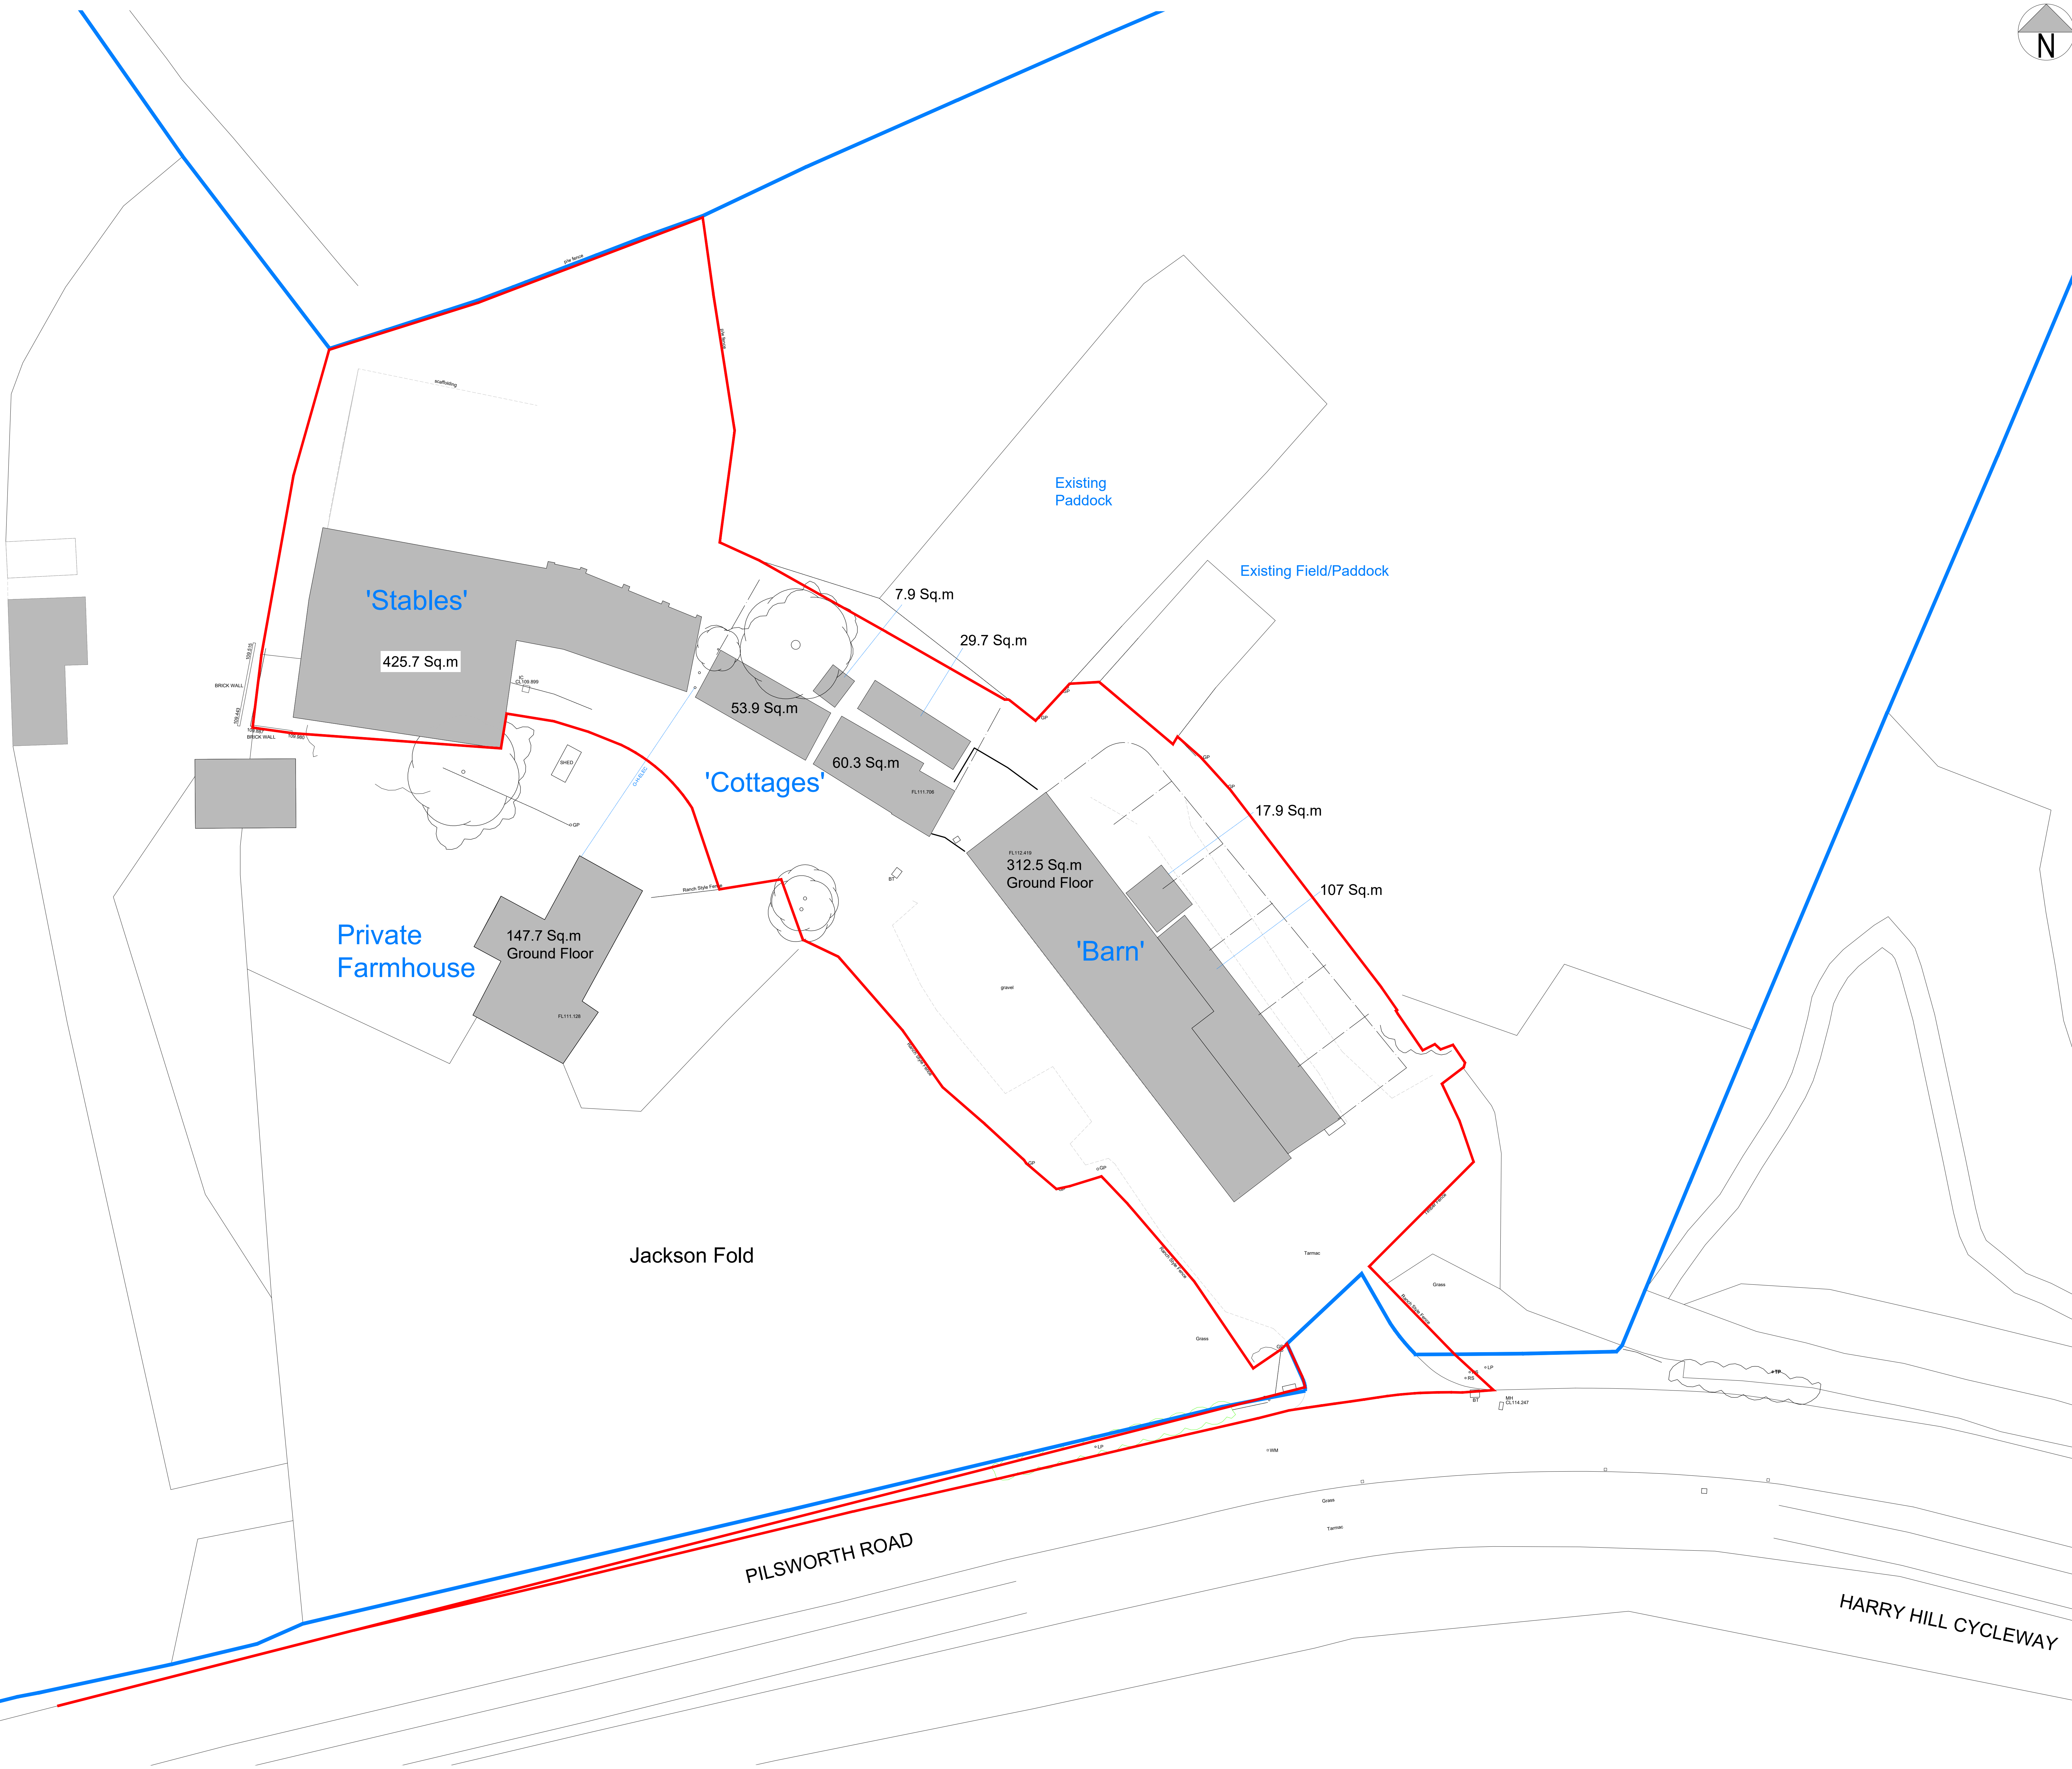

0 5m 10m 15m 20m

NB: ALL DRAWINGS SUBJECT TO FURTHER DETAIL AND ALL LOCAL AUTHORITY APPROVALS.

Copyright to studio John Bridge Ltd. All rights reserved.
No duplication allowed, unless consent has been granted.

client	date
Mr Paul Warner	July 23
project	location
Jackson Fold Farm, Pilsworth Road, Bury	12008/A0
Existing Site Layout	

2239-S10

STUDIO JOHN BRIDGE

01773 255999
studio@studiojohnbridge.co.uk

2 Cedar Road
Preston, PR2 2TZ

www.studiojohnbridge.co.uk