


CAZED PANELS:- RA CONUR COATES - ANTHRACITE COAL, UPUR

- FROM VETA/REMAN OR SA PROVIDED NOTES, COMMENTS TO FORM A 4x PANEL SYSTEM OF B1- FOR DOORS TO SUIT AN APERTURE 4m wide x 2m high BE MEASURED UP ON SITE OF FITTED WITH DOUBLE DOOR CLOSURE 28mm UNITS TO ACHIEVE A MAX 1.4 U' VALUE AS DOC L TUNE 22
- PROVIDE 2157 MICHIE VENTILATION EQUIPMENT TO PROVIDE SECURE BACKBOARD VENTILATION AS DOC F PAMA 1.52, DOOR OPENERS FOR EXHAUST, NATURAL PUFF VENTILATION & DESIGN AIR...
 - PROVIDE TO BE SUBMITTED / SAFETY CLASSIFIED 6200 AS DEEMED TO BE IN CERTAIN SITUATIONS AS B1/54, SDOCK, 2013.
 - SUITEST DOOR PANEL ① BE CAPABLE AS USE AS A REMOVAL / TRAFFIC DOOR FOR FREQUENT ACCESS / EGRESS IN + OUT FROM KITCHEN AREA TO REAR GARDEN OF AS DEEMED REQUIRED.

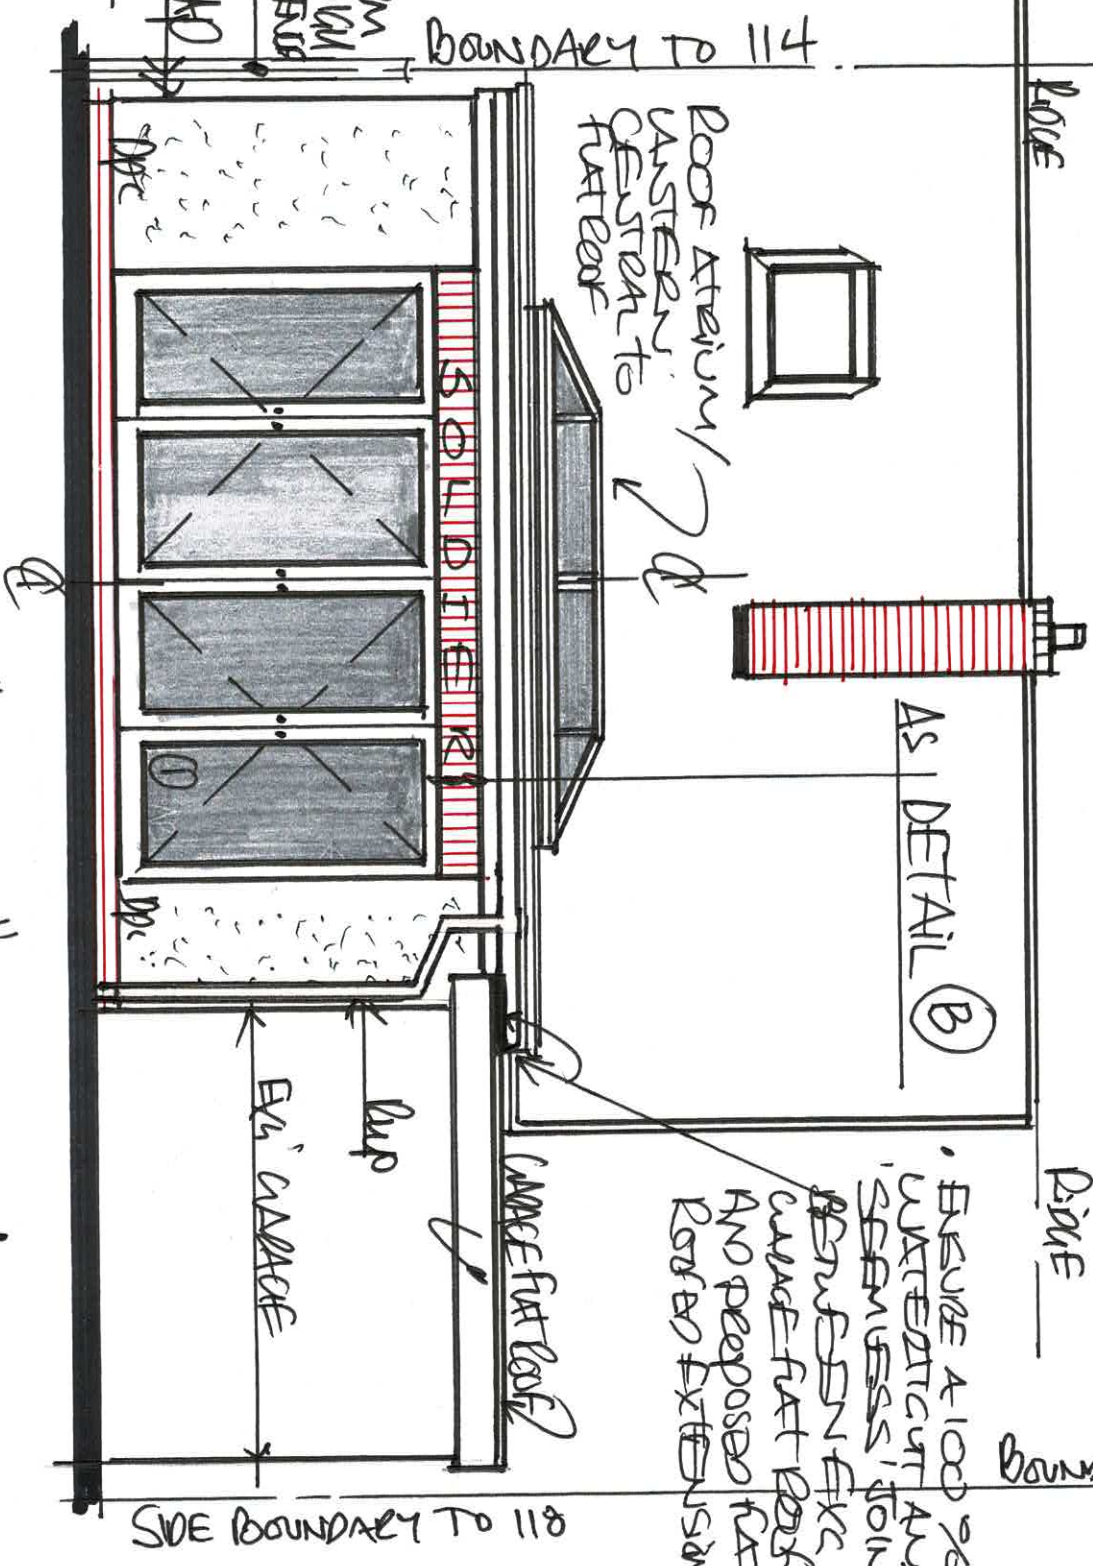

AND PROPOSED "REAR ELEVATION"

DRGN