




01
0402

KEY PLAN
Scale 1: 100 @A1

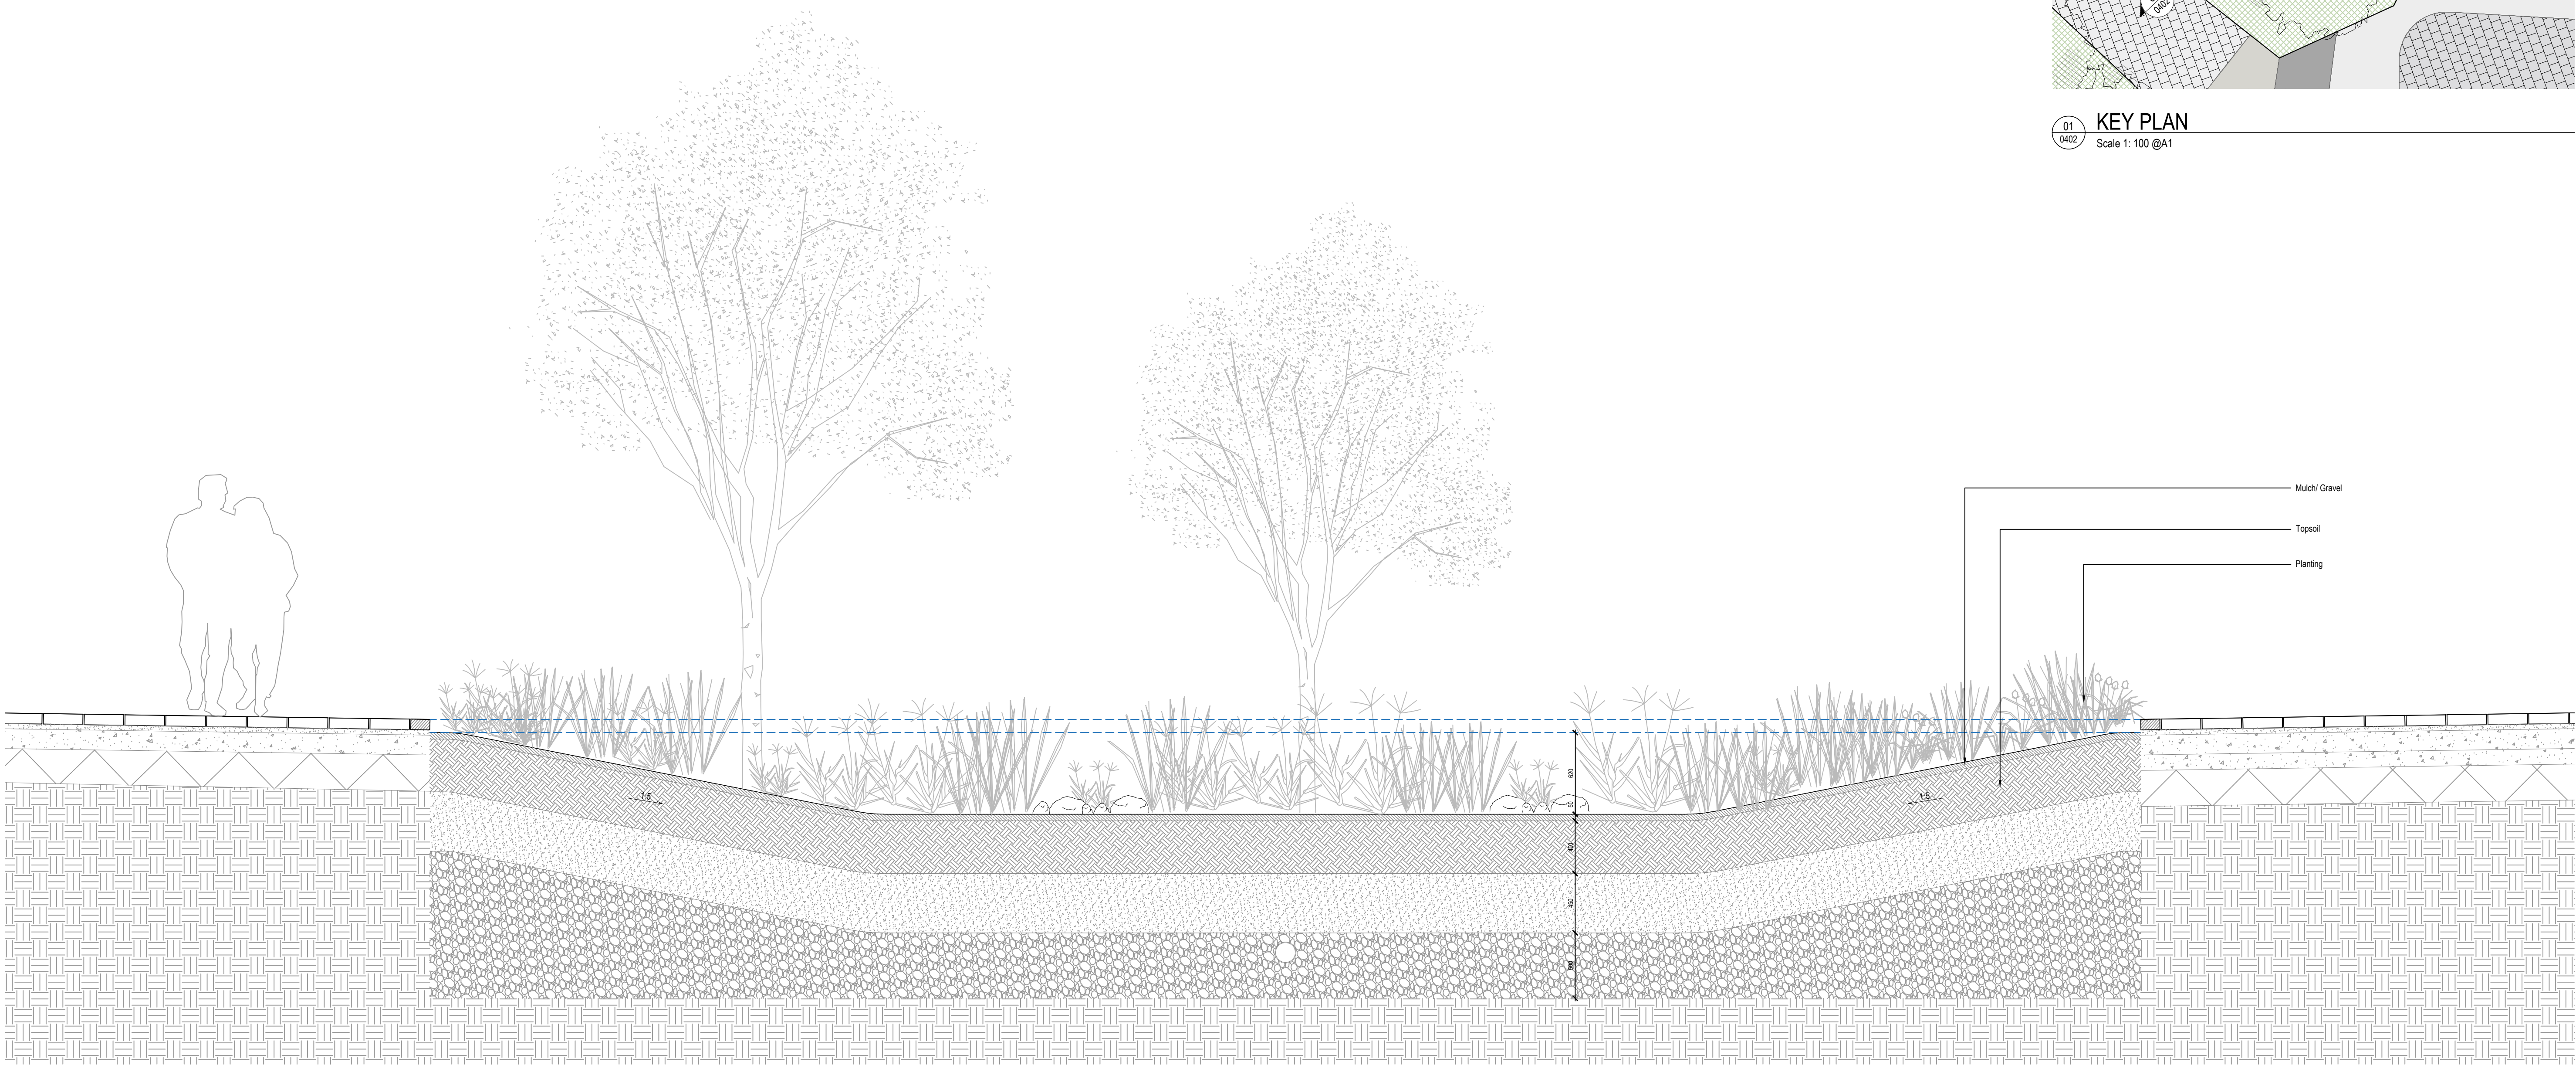

02
0402


TYPICAL RAINGARDEN DETAIL
Scale 1: 25 @A1

rev	details	by	date
00	PRELIMINARY	ED	17.02.2023
01	PLANNING	ED	20.04.2023

rev	details	by	date

Notes

- 1.0 Do not scale from drawing, use figured dimensions only
1.1 All dimensions to be checked onsite
1.2 This drawing to be read in conjunction with all other Gillespies drawings and specifications

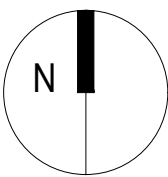

Ordinance Information shown is reproduced from Ordnance Survey material with the permission of Ordnance Survey on behalf of the Controller of Her Majesty's Stationary Office @ Crown Copyright. Unauthorised reproduction infringes Crown Copyright and may lead to prosecution or civil proceedings. License No. 1000 17362

Project title
**BURY MARKET AND FLEXI HALL
STAGE 3**

Drawing title
RAINGRADEN TYPICAL DETAIL

Drawing number
BURMAR-GLL-V6-00-DR-L-4002

Drawing Status
PLANNING

Date
17.02.2023

Scale
1:25 @ A1

Drawn
ED

Checked
AG

© copyright GILLESPIES LLP, all rights reserved

Client
Vinci Construction

GILLESPIES

5th Floor, Phoenix House, 3 South Parade, Leeds, LS1 5DZ
P: 0113 247 0550 F: 0113 247 0660 E: design.team@gillespies.co.uk