


Notes
The Contractor is to check all dimensions and conditions on site before commencing. Do not scale from this drawing.
This drawing remains the copyright of POZZONI Architecture Ltd.

Scale Bars		TO BE USED ONLY AS GUIDANCE			
1:100	mm	0	1000	2000	3000
1:200	mm	0	1000	2000	3000
1:500	m	0	10	20	30
1:1250	m	0	10	20	30

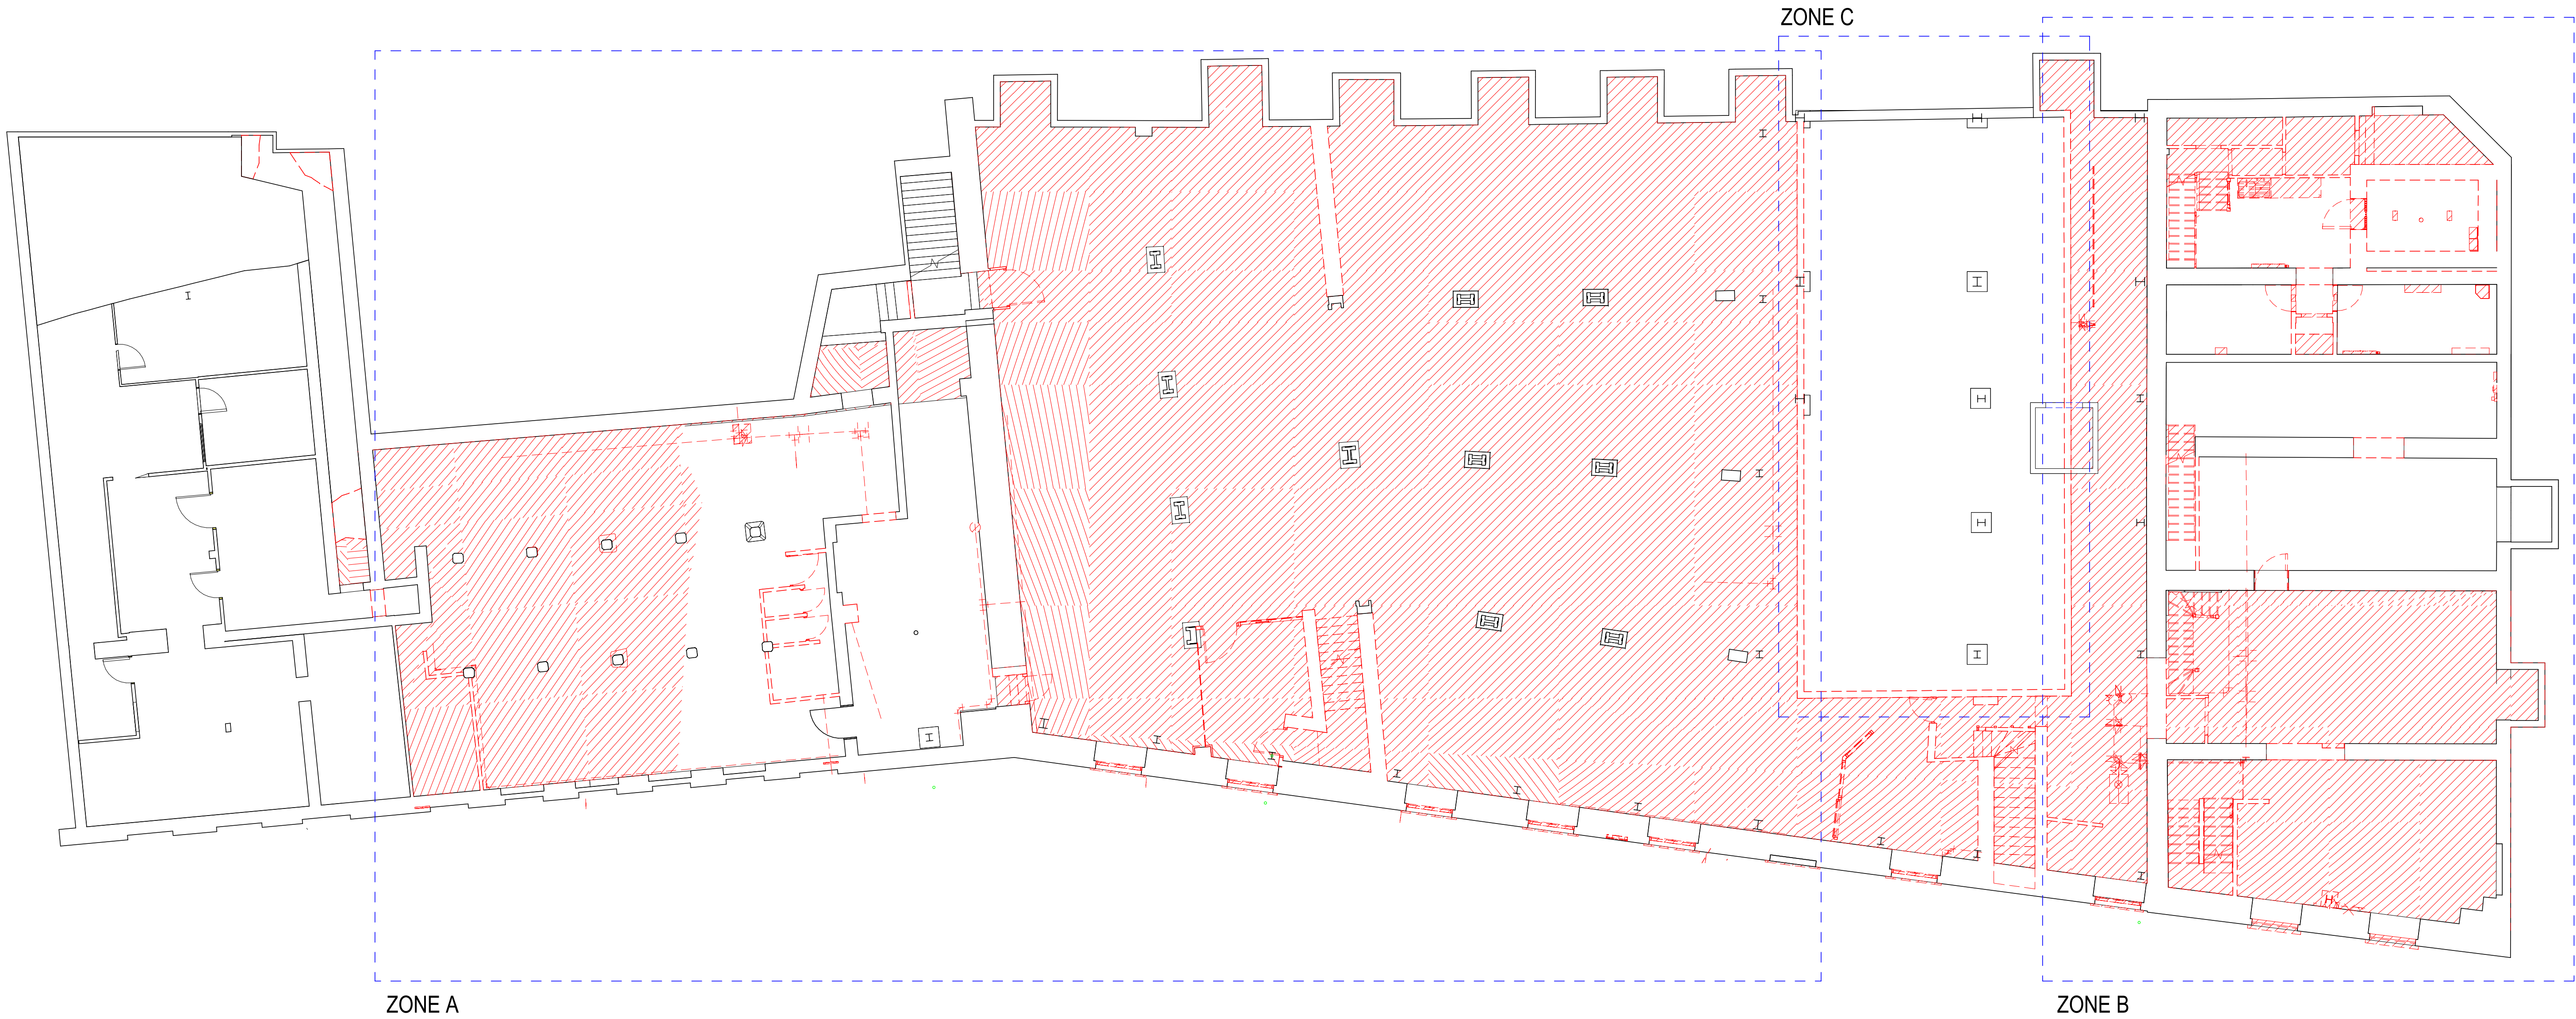

EXISTING
DEMOLISHED

- ZONE A**
- Full internal strip out back to main frame
 - Remove existing ground bearing slab
 - Retain floor structure above
 - Make external walls safe, flat, dust free and ready for render process
- ZONE B**
- Full internal strip out of Zone B back to structure
 - Remove existing ground bearing slab and timber floors where indicated
- ZONE C**
- Remove TSB back to North retaining wall-full assessment to be made at site

P06	Issued for Planning.	DY	23.02.23
P05	Stage 3 issue	AT	14.10.22
P04	General Layout Updates	AT	09.09.22
P03	General updates to comments	LM	12.08.22
P02	Slab and windows demolished	LM	29.07.22
P01	Scale increased and additional detail indicated.	LM	24.06.22
Rev	Description	By	Date
Client	Vinci Construction UK Ltd		
Job	Radcliffe Market Chambers & Basement		
Drawing	Demolition Plan - Level B1		
Issue Ref	P5860 1155	Rev	P06
Issue Ref	RADHUB- PAL- ZZ- B1- DR- A-1155		
Date	02/17/22	Scale	1 : 100
Issue Ref	DAS	Approved	DAS
Issue Ref	Planning	Tender	Construction
Issue Ref	Design	Contract	As Built

pozzoni

Woodville House
2 Woodville Road
Altrincham
WA14 2EH
+44 161 928 7848
www.pozzoni.co.uk
architects@pozzoni.co.uk

Level B1 - Demo
1 : 100