


NOTE: NOT FOR CONSTRUCTION


VOLUME CALCULATION

New Dormer
 $4.609 \times 4.675 \times 2.728 = 29.39 \text{ cu/m}^3$
2


Total = 29.39 cu/m³

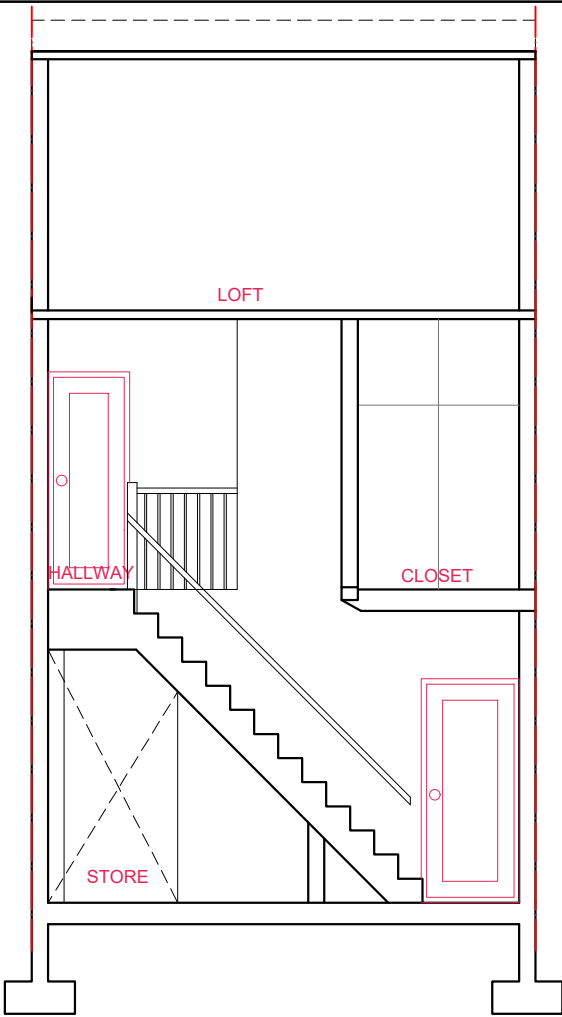


EXISTING SECTION A-A

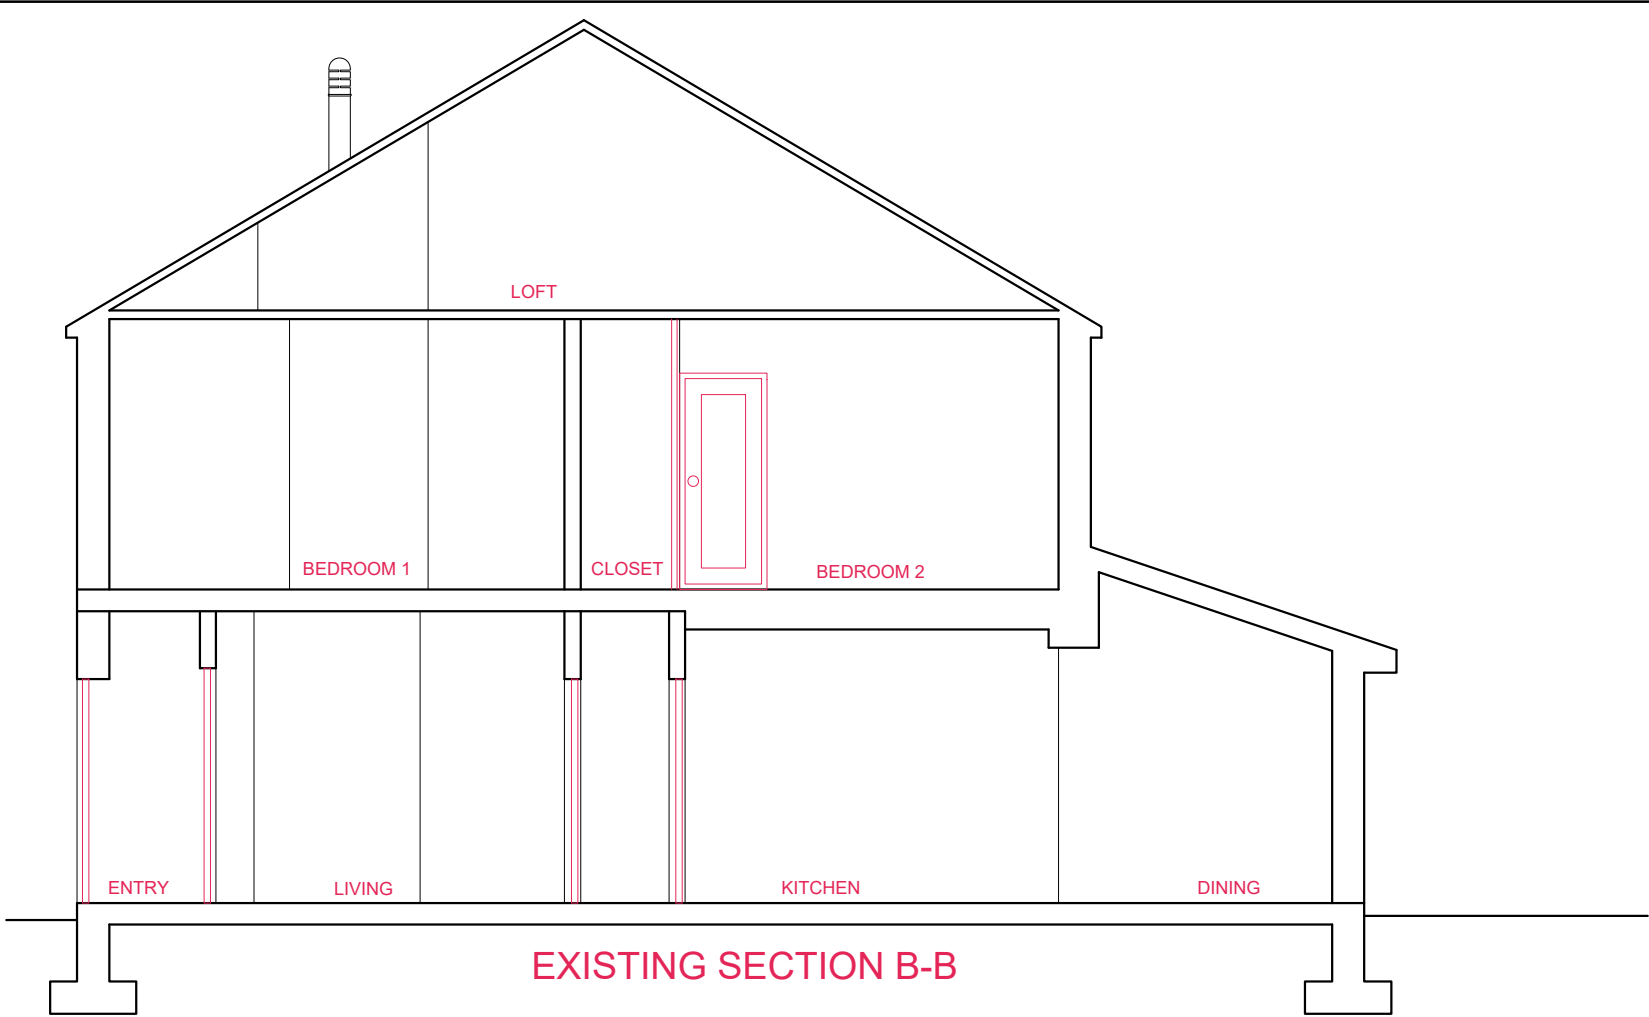


EXISTING SECTION B-B

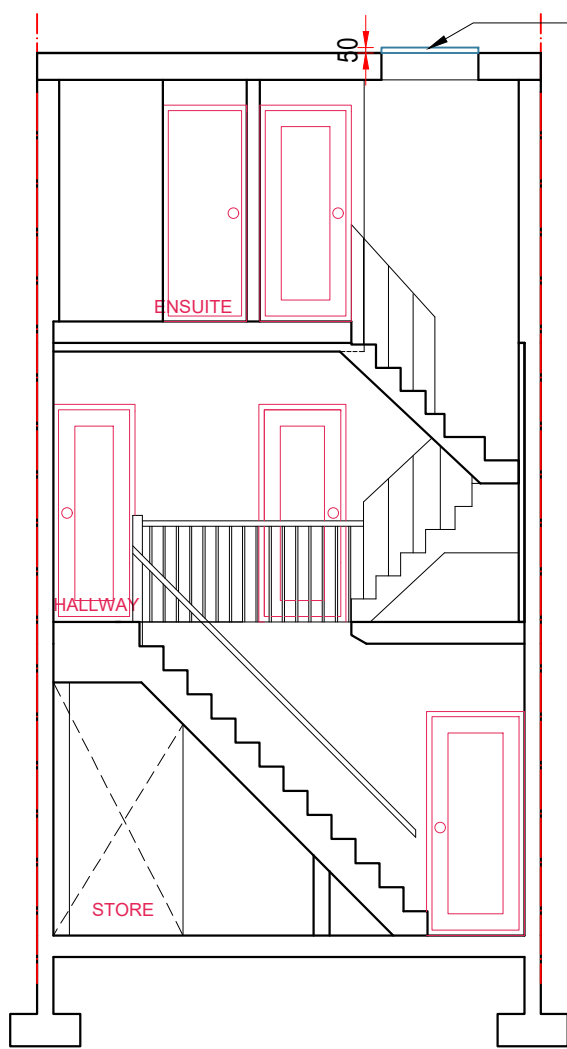

PROPOSED SECTION A-A

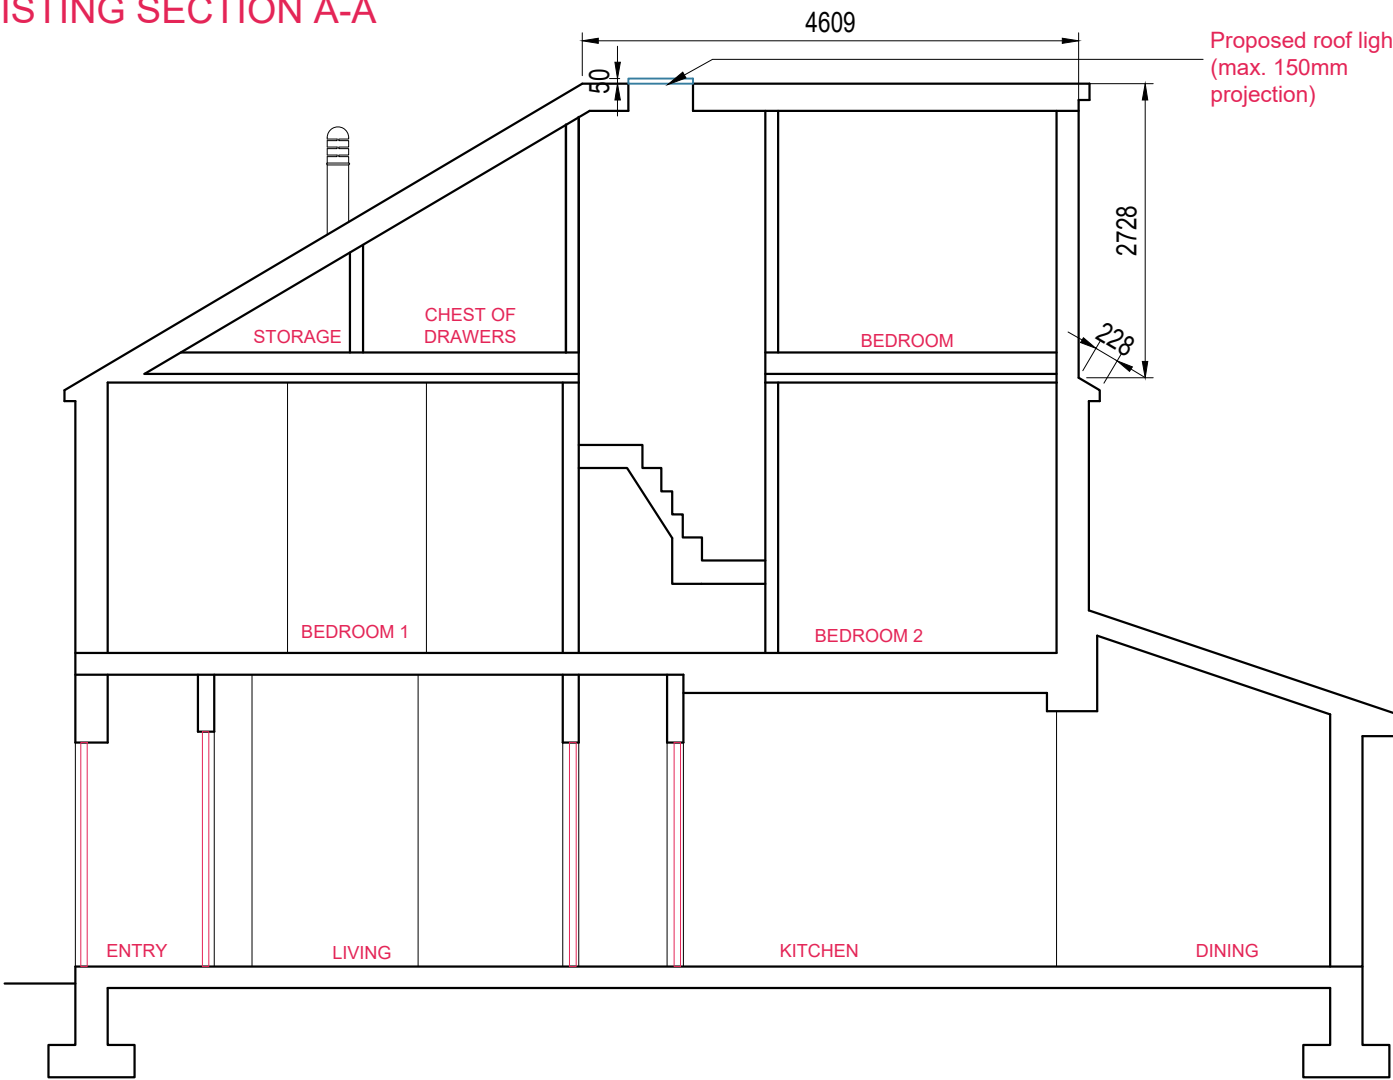


PROPOSED SECTION B-B

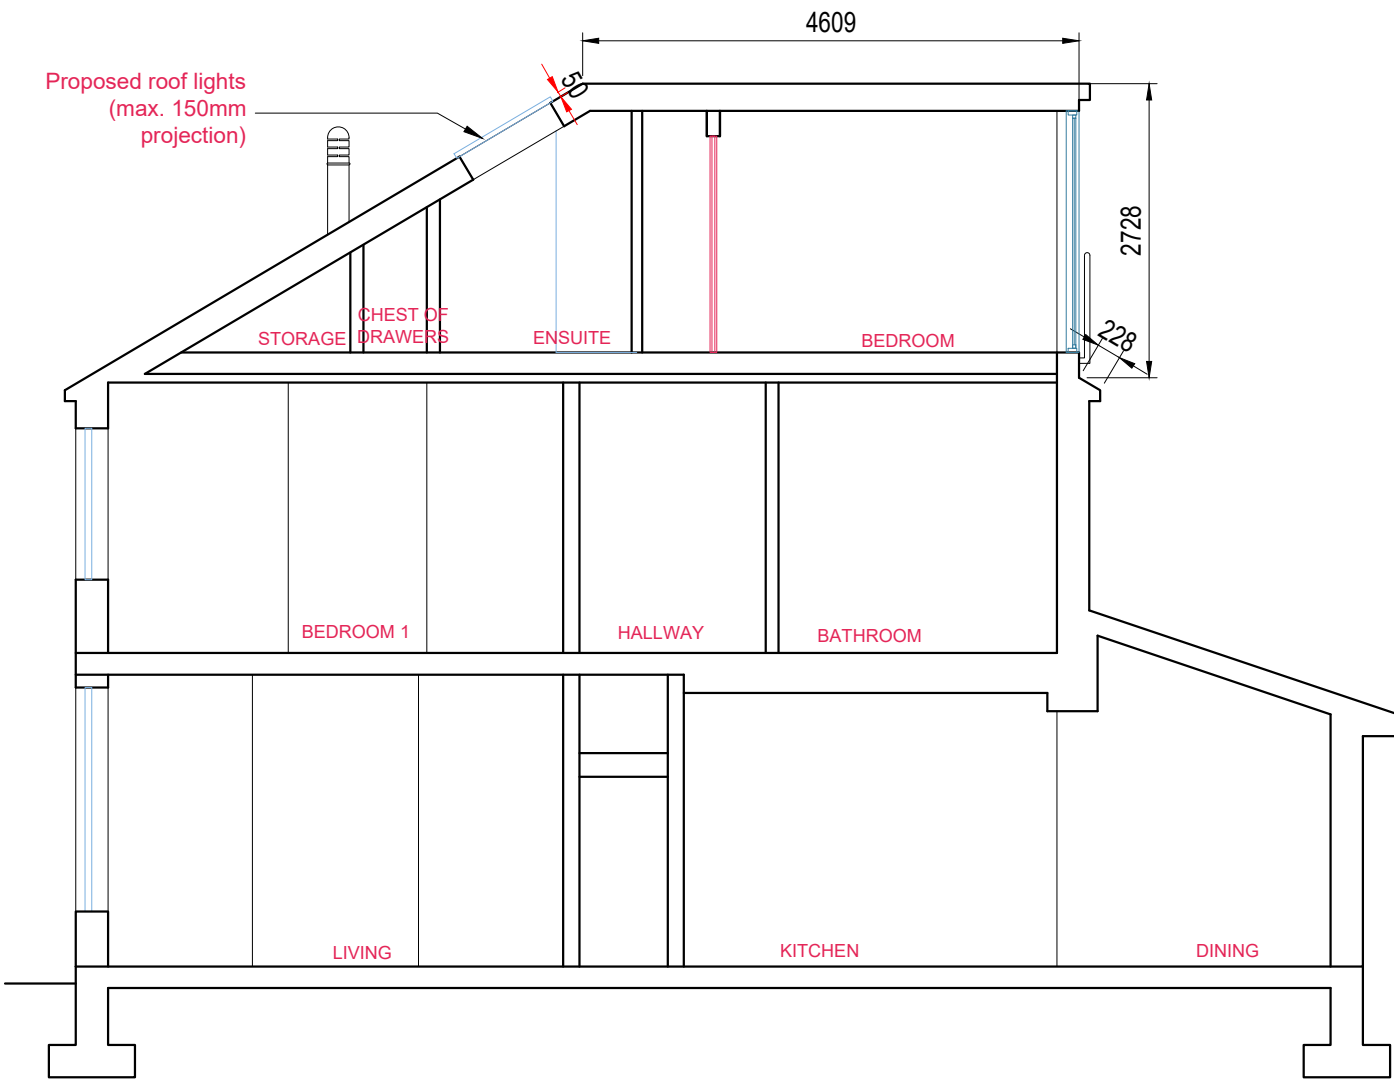

PROPOSED SECTION C-C

KEY: — SITE BOUNDARY

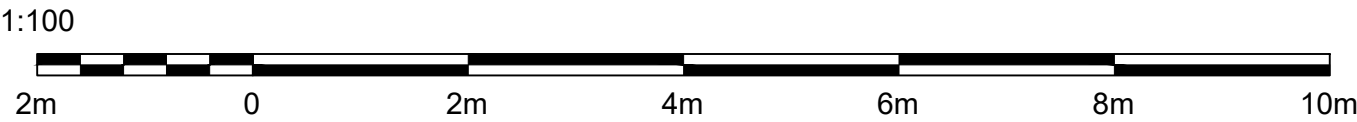

Copyright in design of this drawing is the property of BAYA

- Reproduction in whole or in part is forbidden without written permission from BAYA
- All dimensions to be cross checked on site prior to construction. Any discrepancies to be reported to BAYA immediately
- Print out to actual size.
- Copyright in design of this drawing is the property of BAYA

255 Stand Lane, Manchester,
M26 1JA

Date:20/08/2026

Scale: As noted @ A3

Drawing Code: 255/SL-08

Revision: R1

Amended Existing and Proposed
Sections



0800 998 7701 info@bayadesign.co.uk
13 Clifton Vale, Bristol, BS8 4PT