
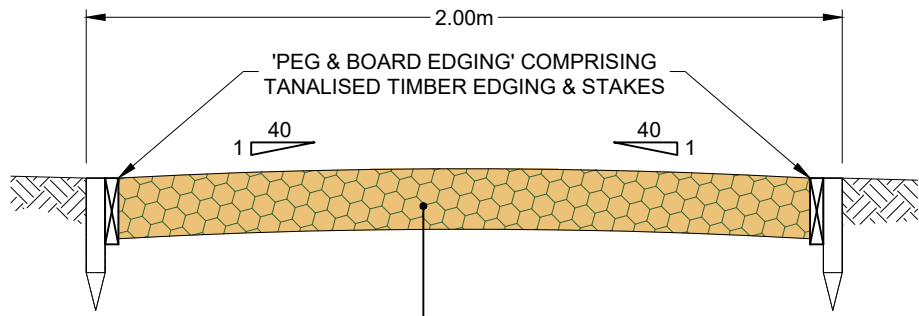


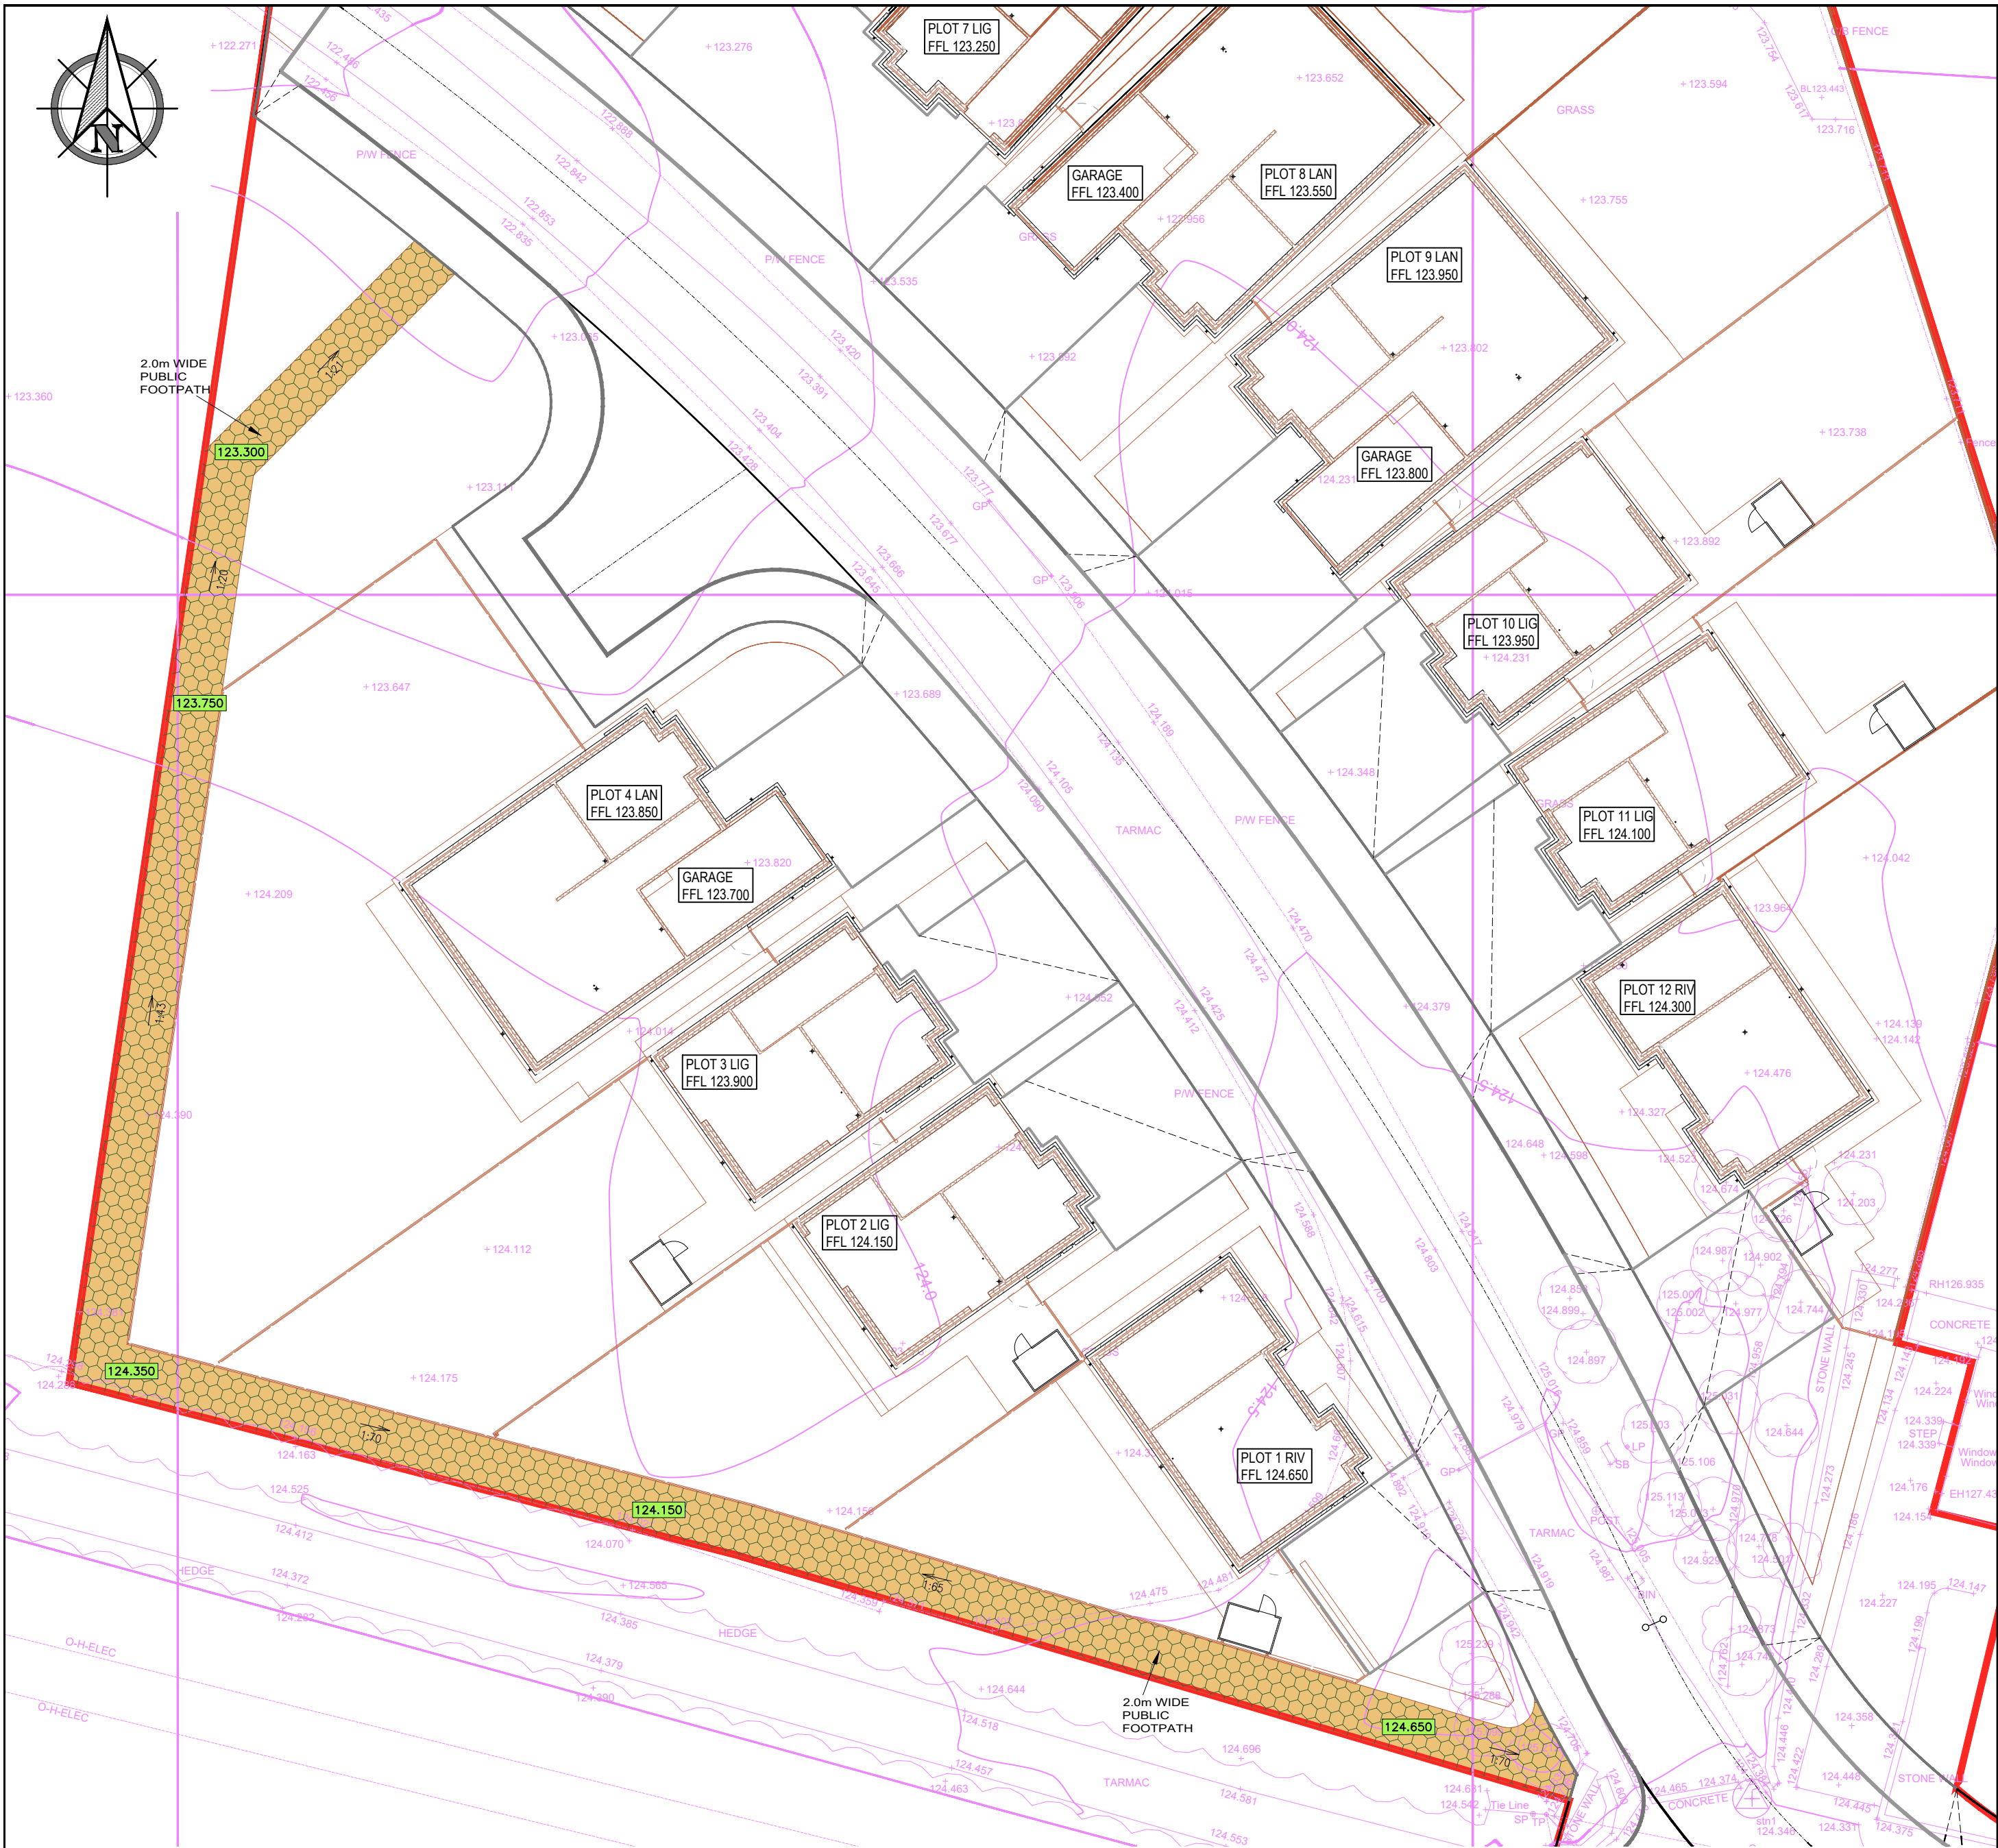

TYPICAL SECTION THROUGH PUBLIC FOOTPATH
SCALE - 1:20

PRIVATE FOOTPATH CONSTRUCTION

	'HOGGIN' CONSTRUCTION TO PUBLIC FOOTPATH
75	Compacted Granular Sub Base Type 1 to DTP Spec Cl. 803 (limestone material)

B	27/05/26	JSD	LAYOUT UPDATED.
A	17/02/26	JSD	LAYOUT UPDATED.
REV.	DATE	DRN	DESCRIPTION

PURPOSE OF ISSUE	PRELIMINARY
------------------	-------------

CLIENT	EDGEFOLD HOMES
PROJECT	SPRINGSIDE ROAD WALMERSLEY BURY
TITLE	PUBLIC FOOTPATH DETAILS

JOB No.	DRAWING No.	REVISION
J292	/ 108	B
DRAWN	CHECKED	SCALE
JSD	MD	1:200 U.N.O.
		@ SHEET SIZE A2
		DATE OCT' 2025
		DRAWING NOT TO BE SCALED

Email: info@DandDconsulting.co.uk
Web: www.DandDconsulting.co.uk

Tel:
07884 975243 (J.Dickinson)
07884 936577 (M.Davenport)

D and D
consulting engineers

D and D Consulting Engineers Ltd
Labyrinth Business Centre, 45 Middle Hillgate, Stockport SK1 3DG