




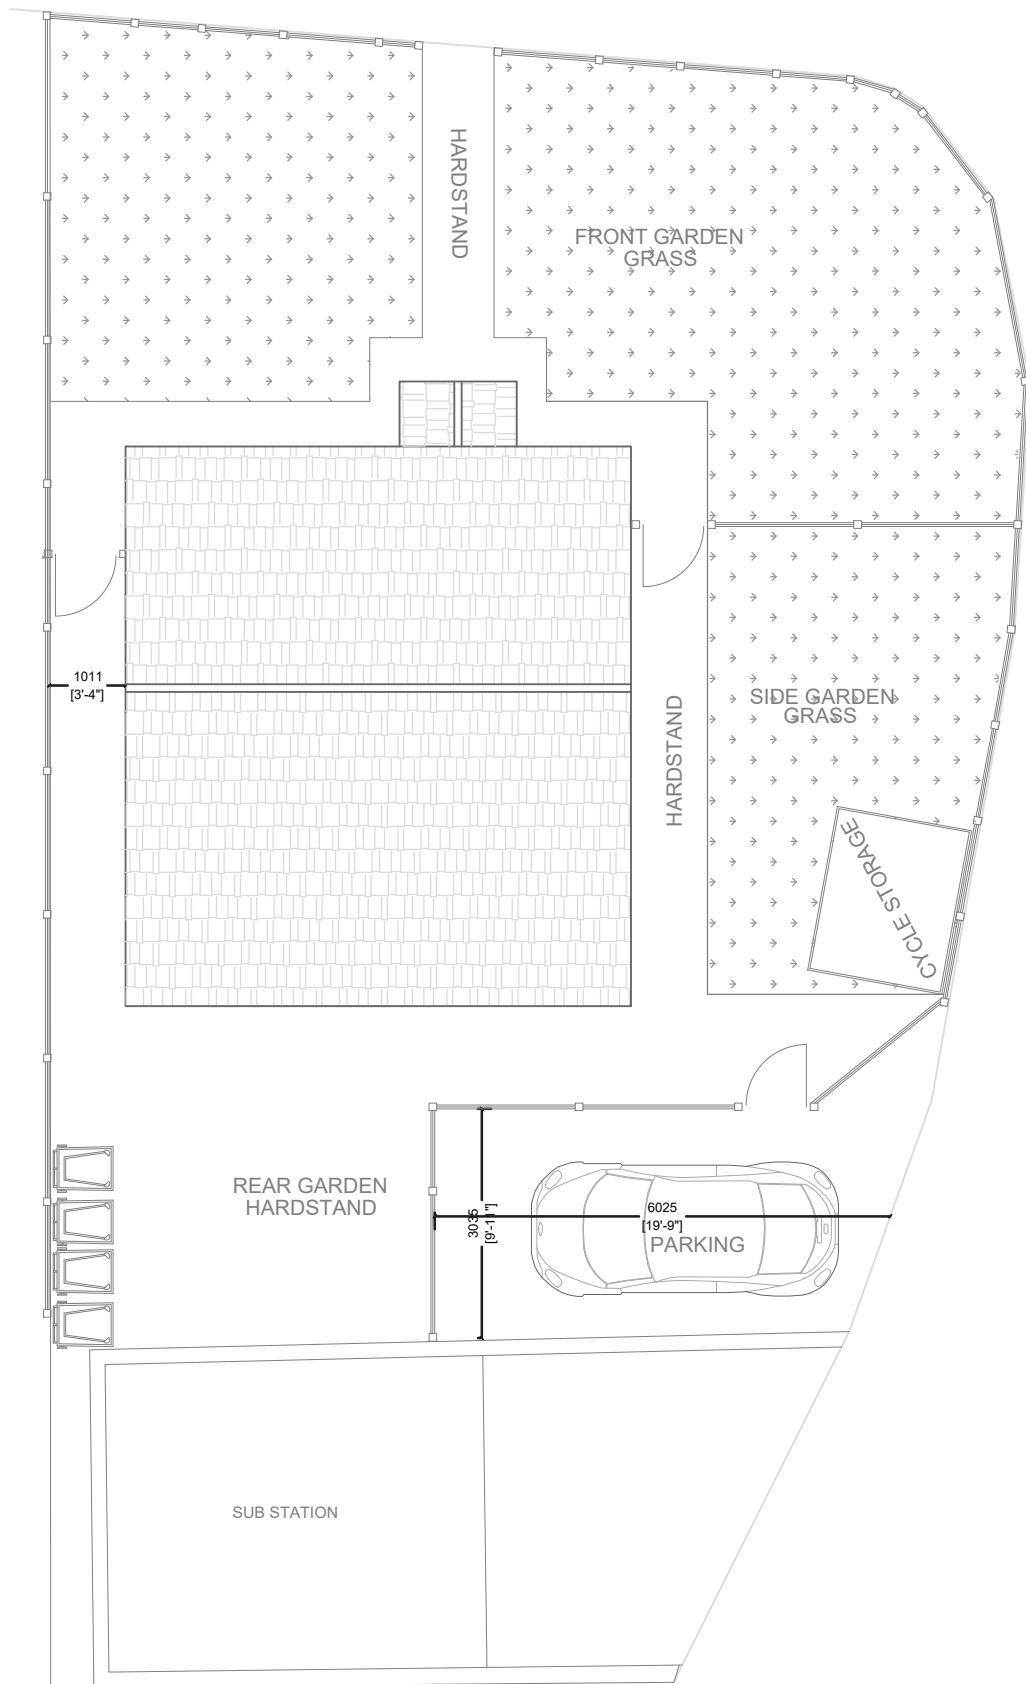

PROPOSED SITE PLAN
SITE AREA 206.5sqm

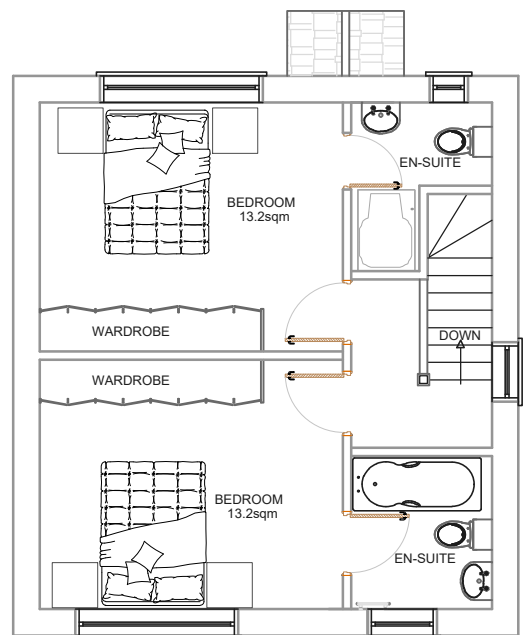

PROPOSED FIRST FLOOR PLAN
Internal Gross area 40 sqm

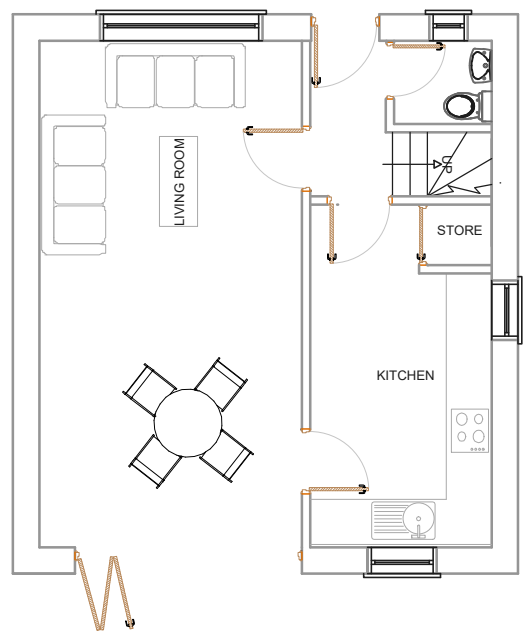

PROPOSED GROUND FLOOR PLAN
Internal Gross area 40 sqm