


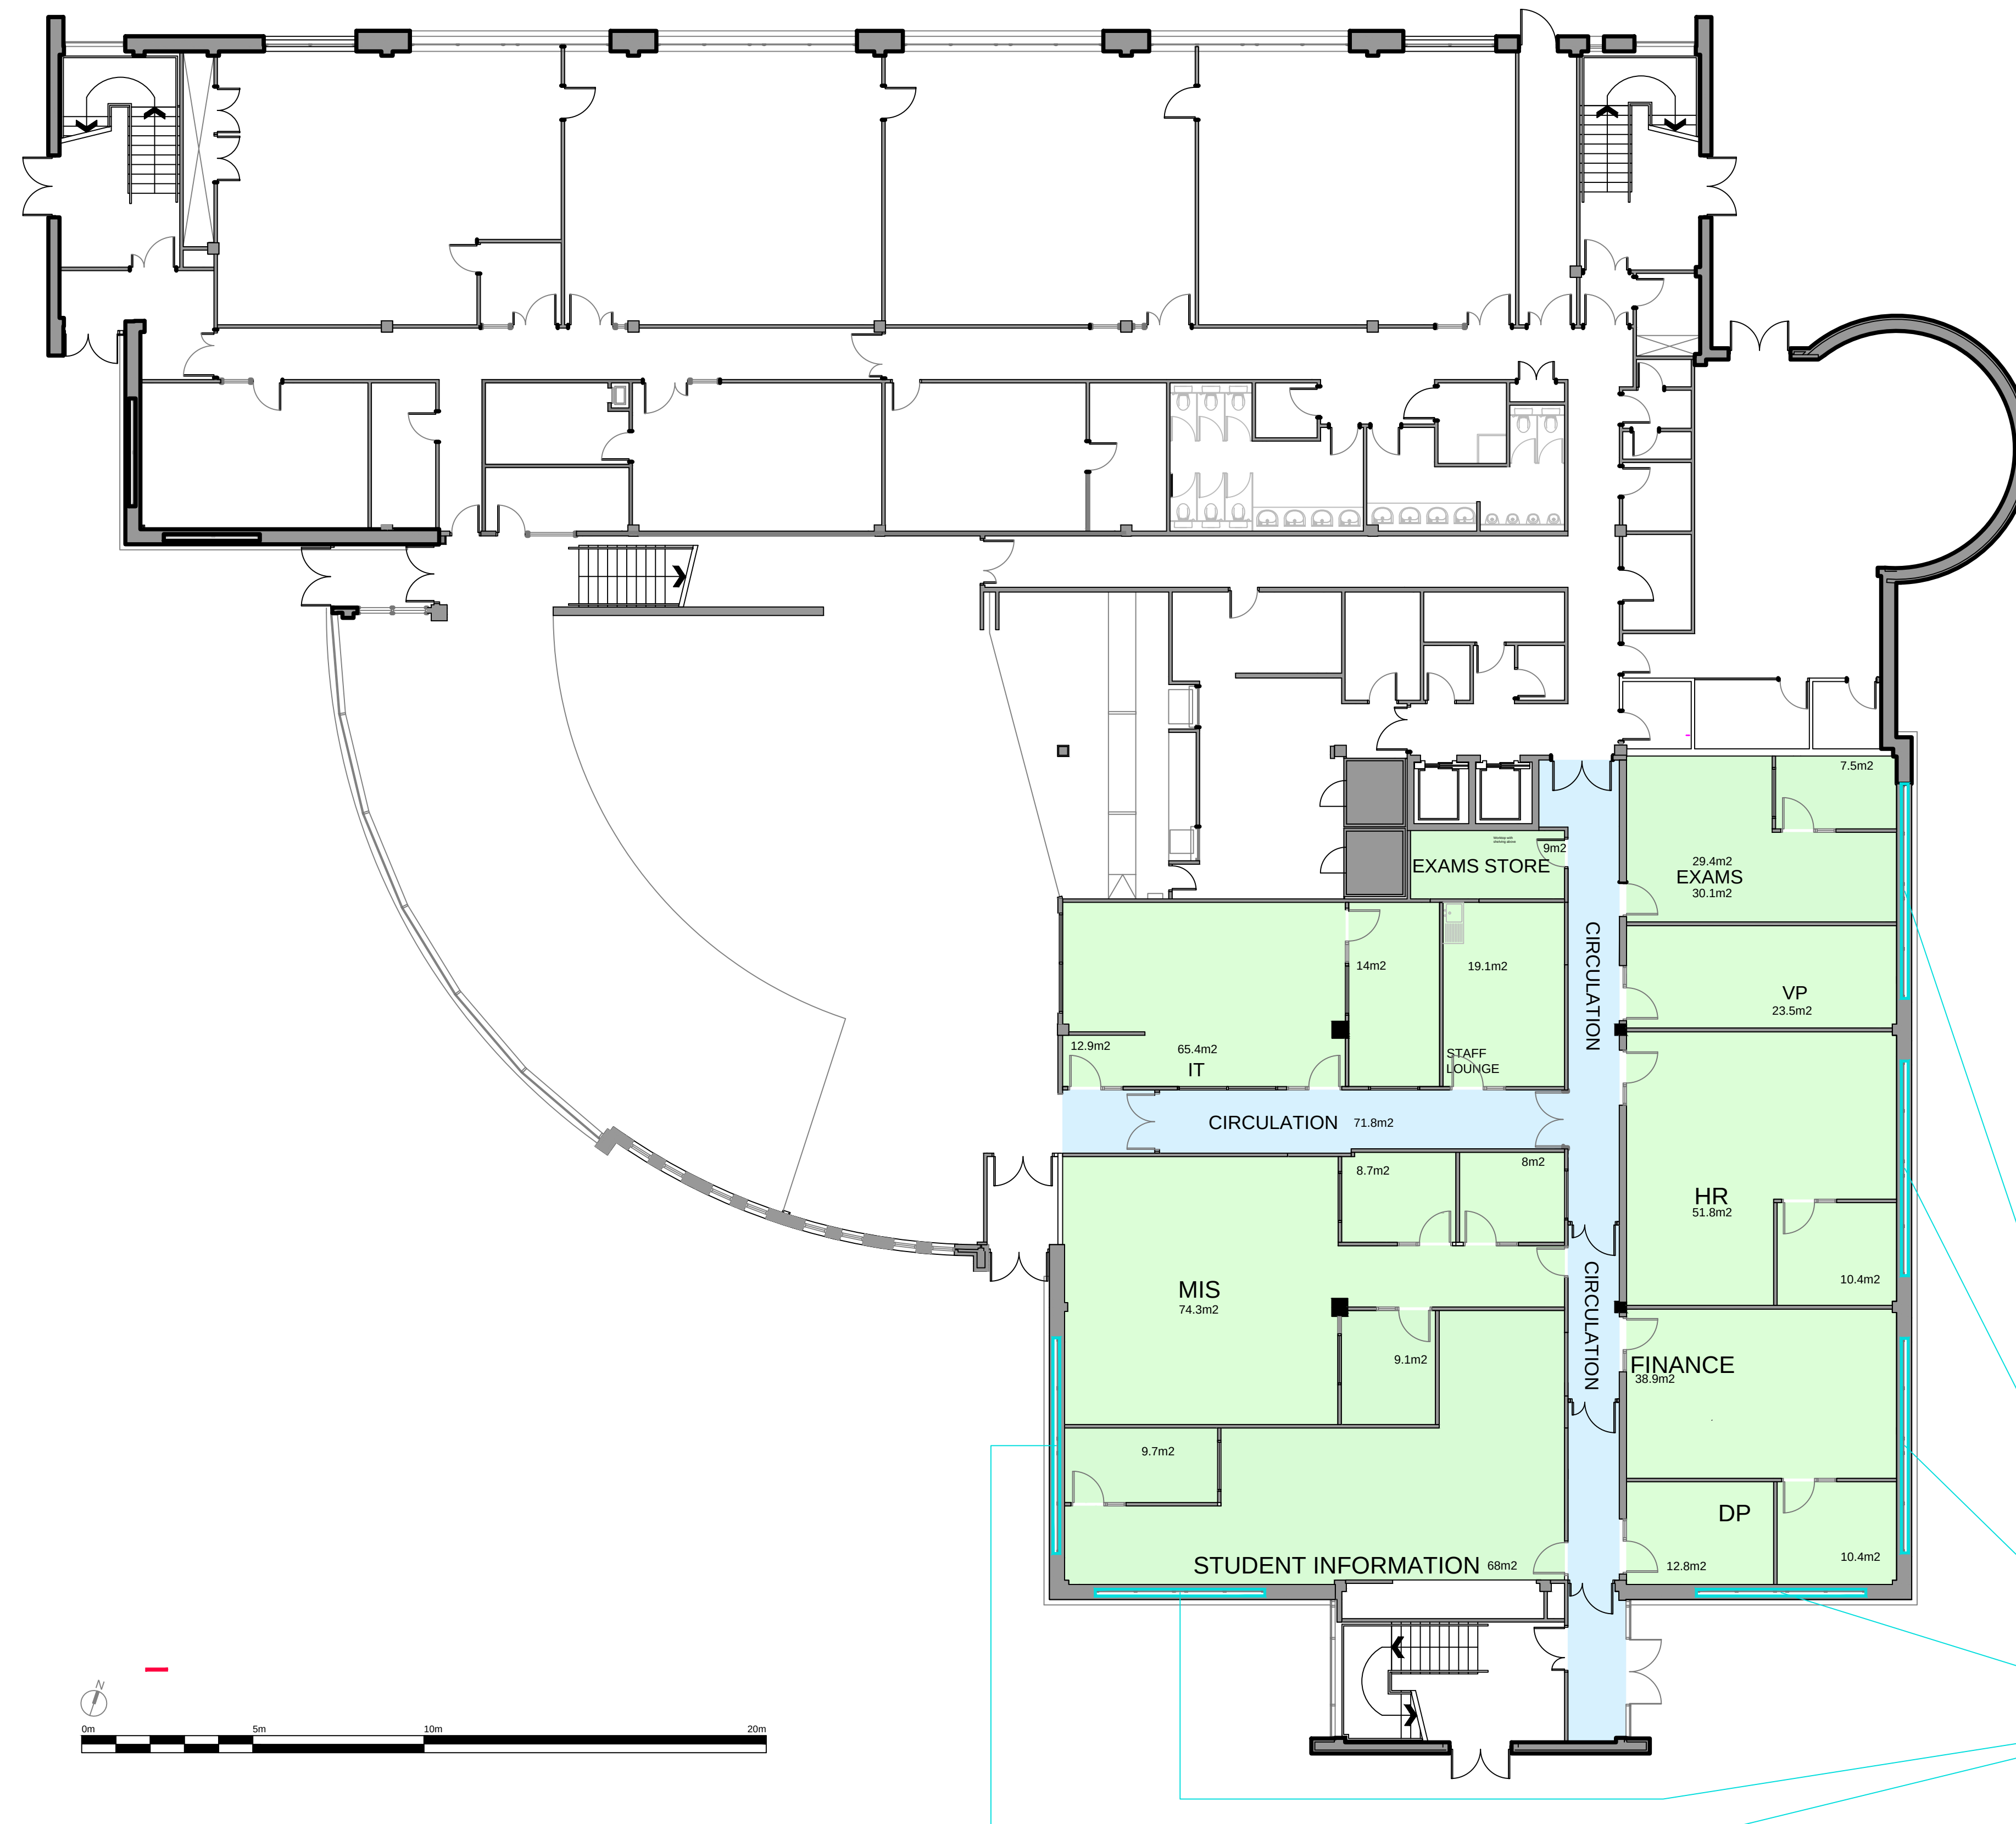

Key

Office space

Circulation

New larger windows

Increase opening and install new larger windows to match other existing windows on elevation. New windows to provide improved U/G values, increase natural light within rooms and create usable space

2. TO BE READ IN CONJUNCTION WITH ALL OTHER CONSULTANTS / SPECIALISTS DRAWINGS. REPORT ANY DISCREPANCIES BEFORE AFFECTED WORK COMMENCES.
3. ALL SETTING OUT DIMENSIONS TO BE CHECKED ON SITE BY CONTRACTOR BEFORE WORK COMMENCES.

BUILDING  
FLOOR  
CAMPUS  
TITLE  
DATE  
DRAWN BY

Millennium  
Ground floor (Level 1)  
Millennium Campus  
Proposed windows  
08/03/2023  
Michael Bromley