


NOTES


- This drawing is copyright. No unauthorised copying or drawing without the express permission of the architect.
- Do not scale from prints. Use figure dimensions only.
- Contractors to check all dimensions on site prior to commencement of works.
- All works to be carried out in accordance with current statutory Health and Safety Regulations.
- This drawing is to be read in conjunction with all relevant consultants' and / or specialists' drawings / documents and any discrepancies or variations are to be notified to the architect before affected work commences.

REV. AMENDMENTS
A. NOTES ADDED


DATE
28.02.24

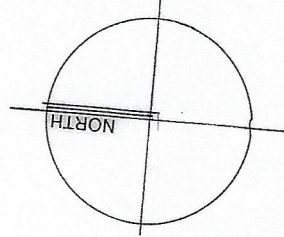

BOLTON ROAD

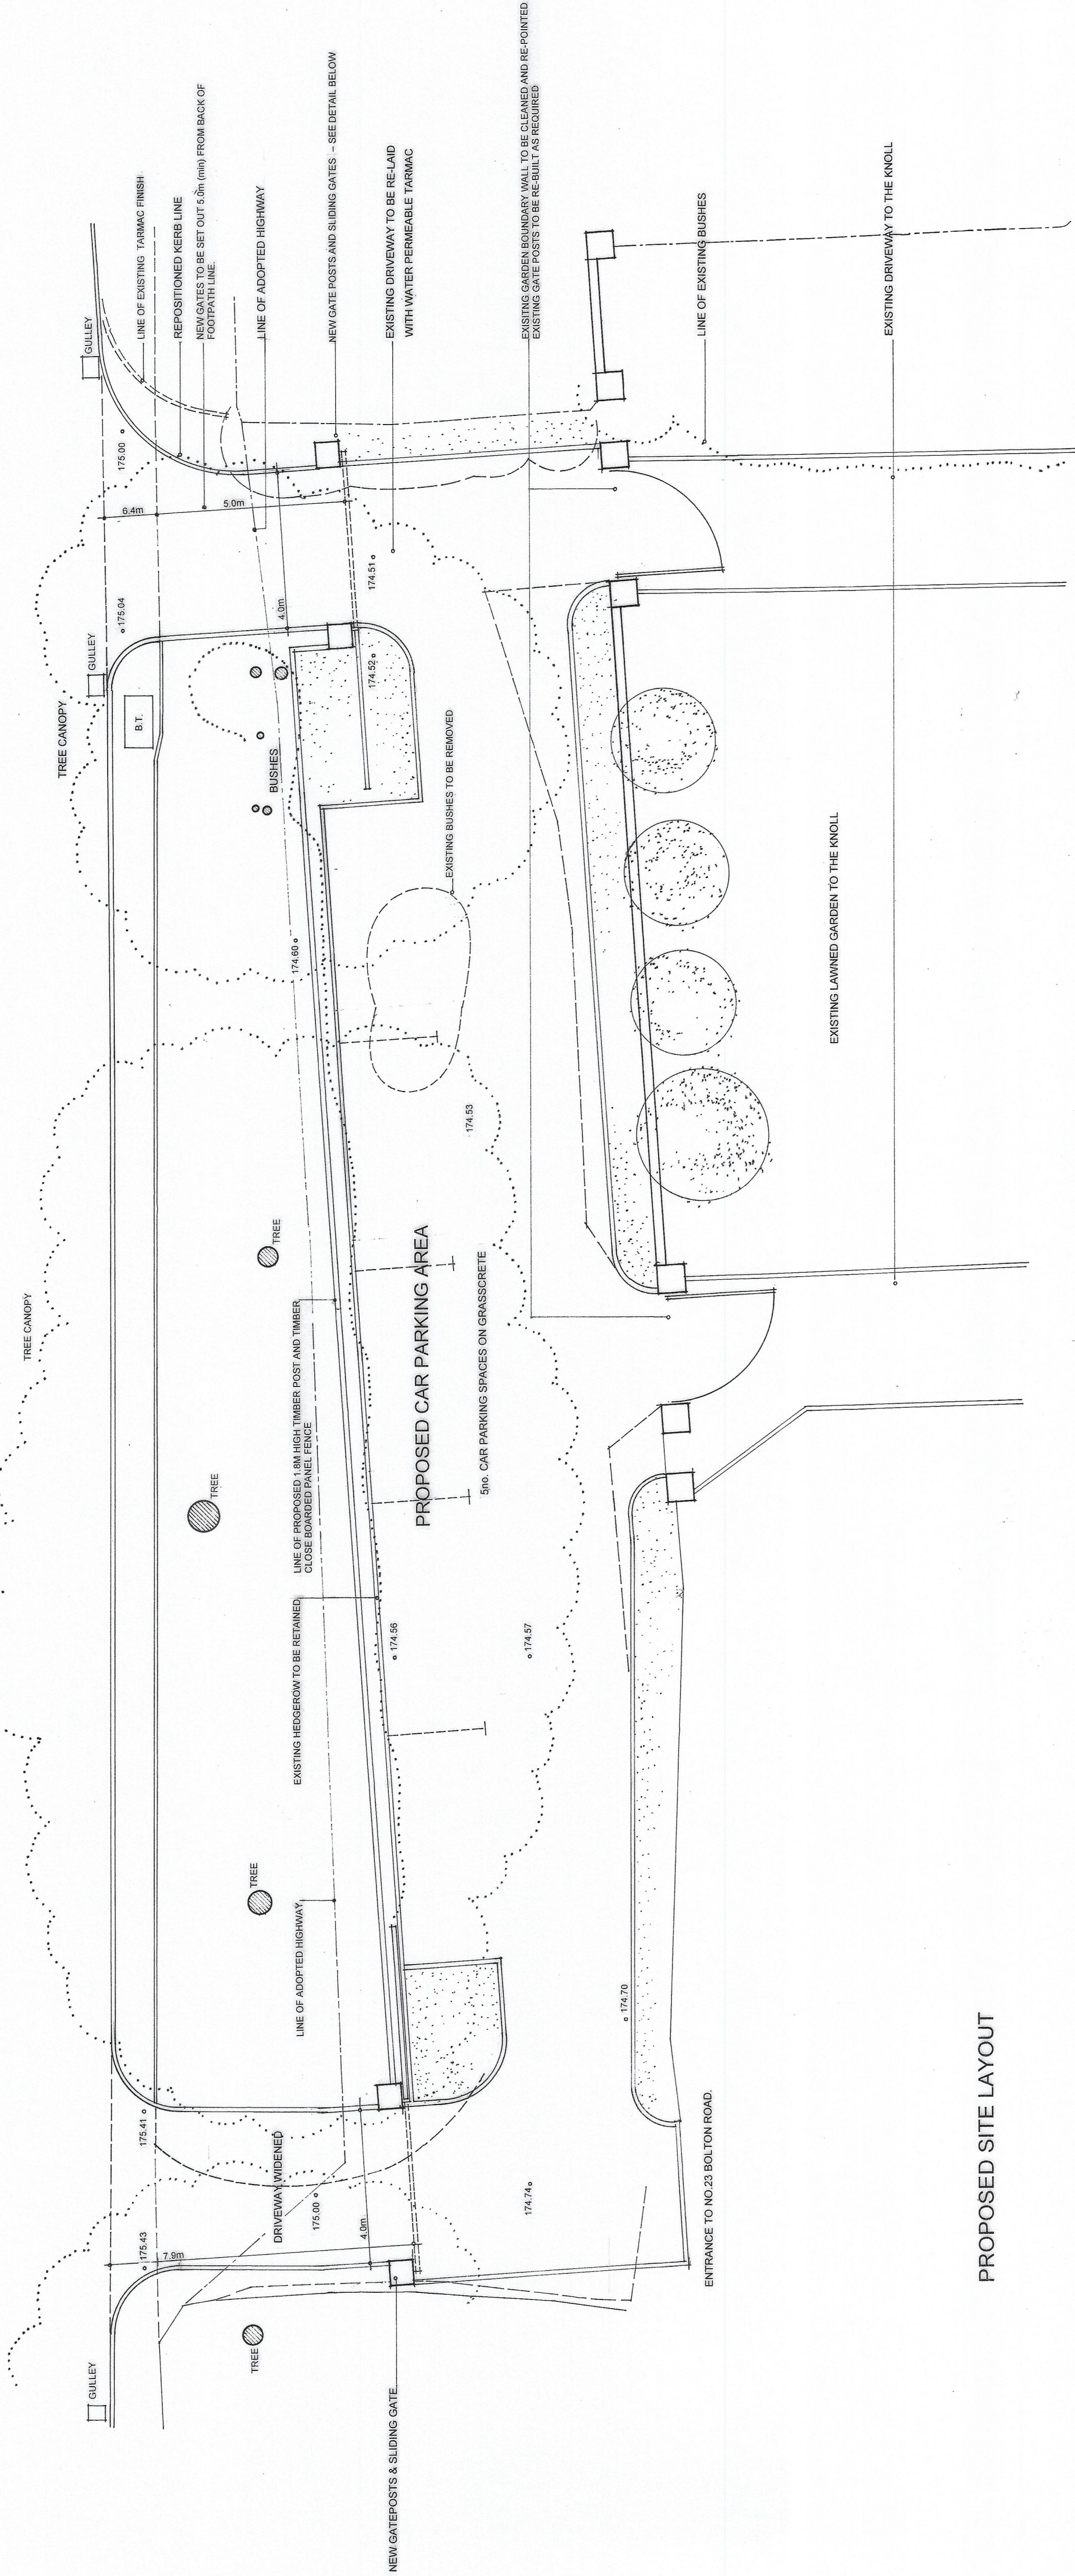

PROPOSED SITE LAYOUT

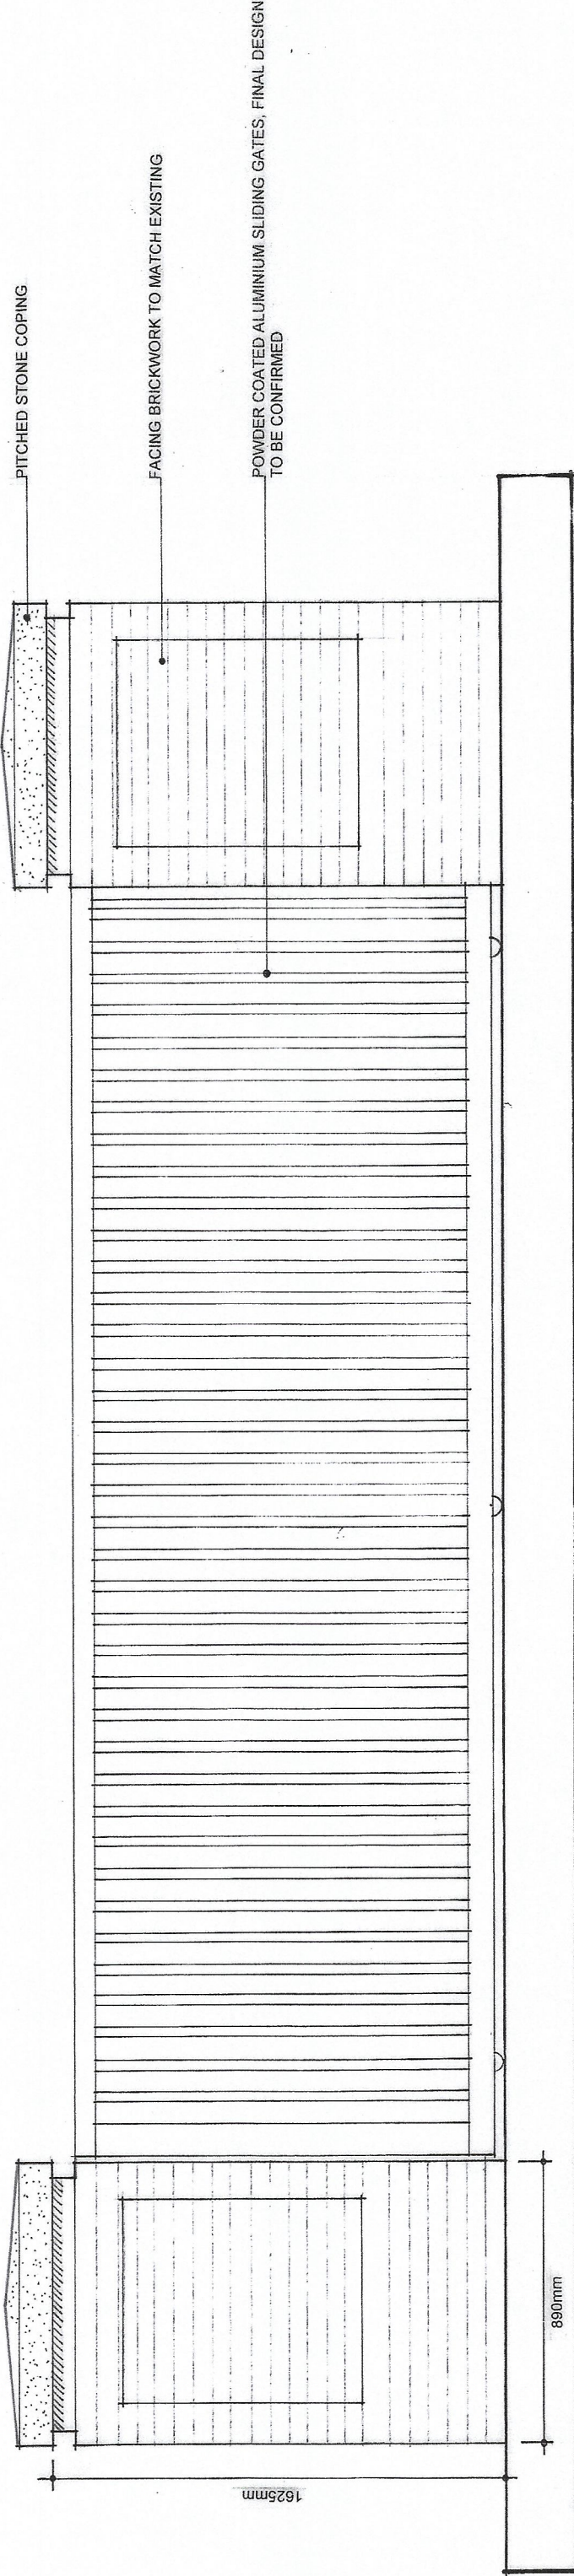

NEW GATE/GATE POST ELEVATION @ 1:20

Project	DRIVEWAY ALTERATIONS - THE KNOLL - HAWKSHAW
Drawing	PROPOSED SITE LAYOUT
Client	MR & MRS A SHORT
Drawn By	WJH
Scale	1:100 @ A1
Dwg. No.	230358.07 (A)
Dwg. Size	A1
Date	JULY 2023

JOHN HOLT ARCHITECTS LTD.

3 MANCHESTER ROAD BURY LANCASHIRE BL9 0PR
TELEPHONE 0161 764 8314
E-MAIL mail@johnholtarchitects.co.uk
DO NOT SCALE DRAWING