



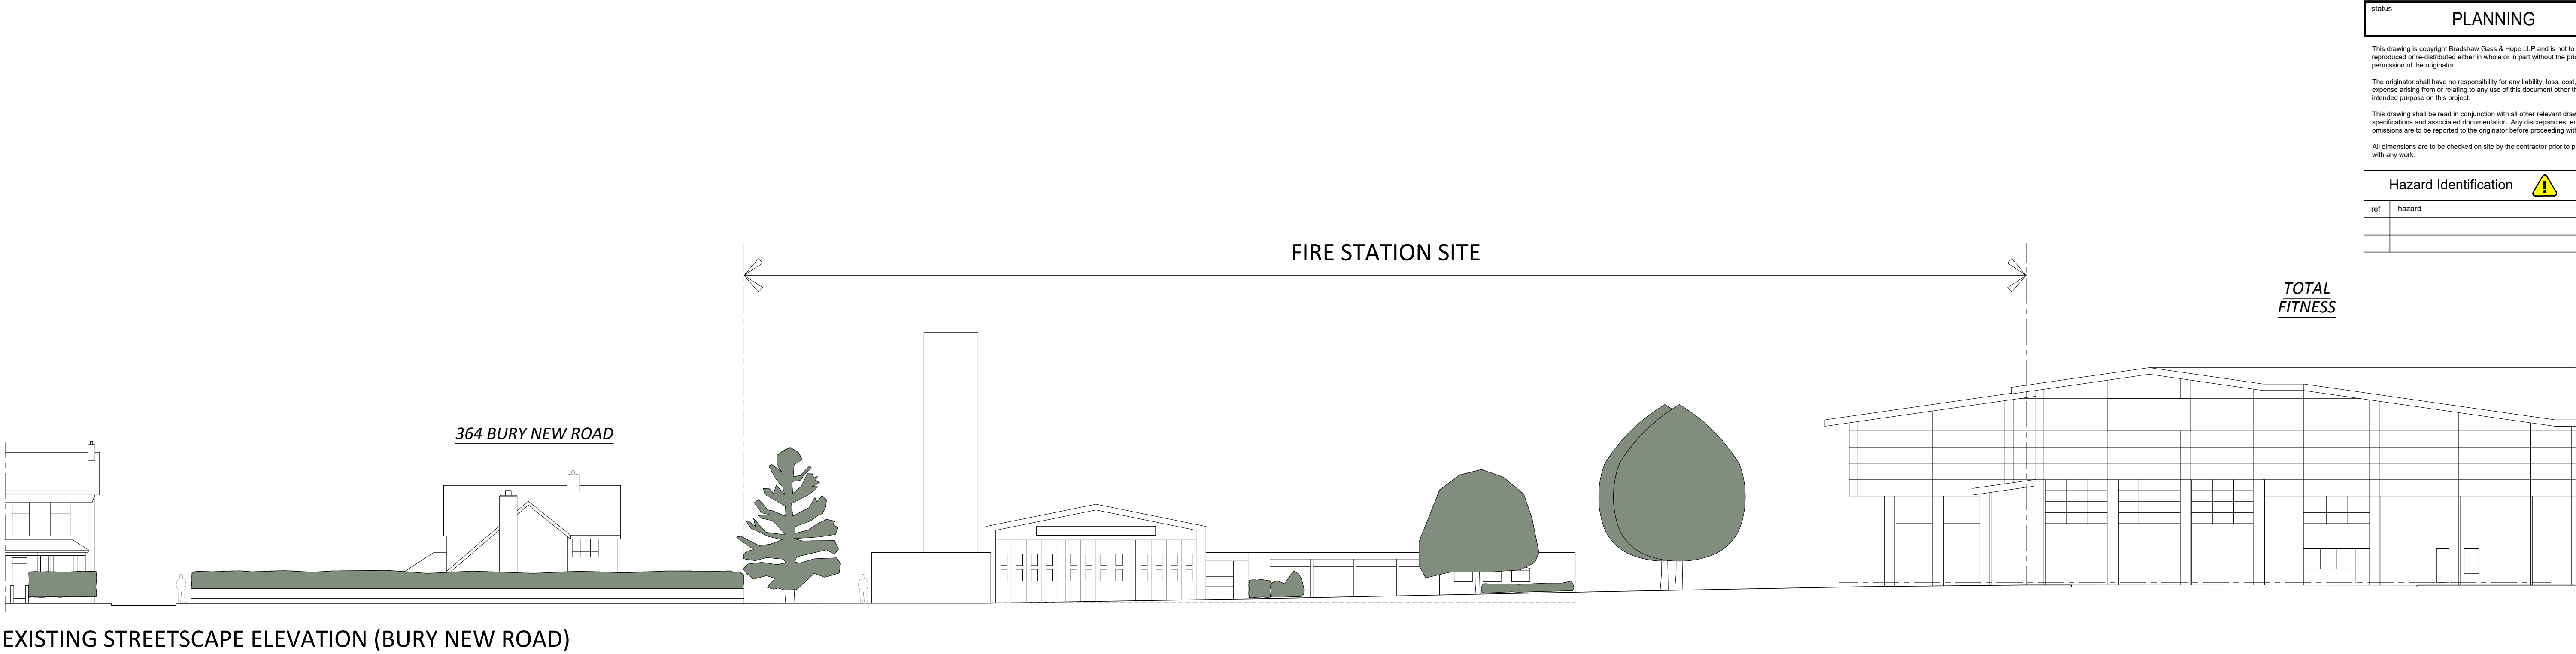

EXISTING STREETSCAPE ELEVATION (BURY NEW ROAD)

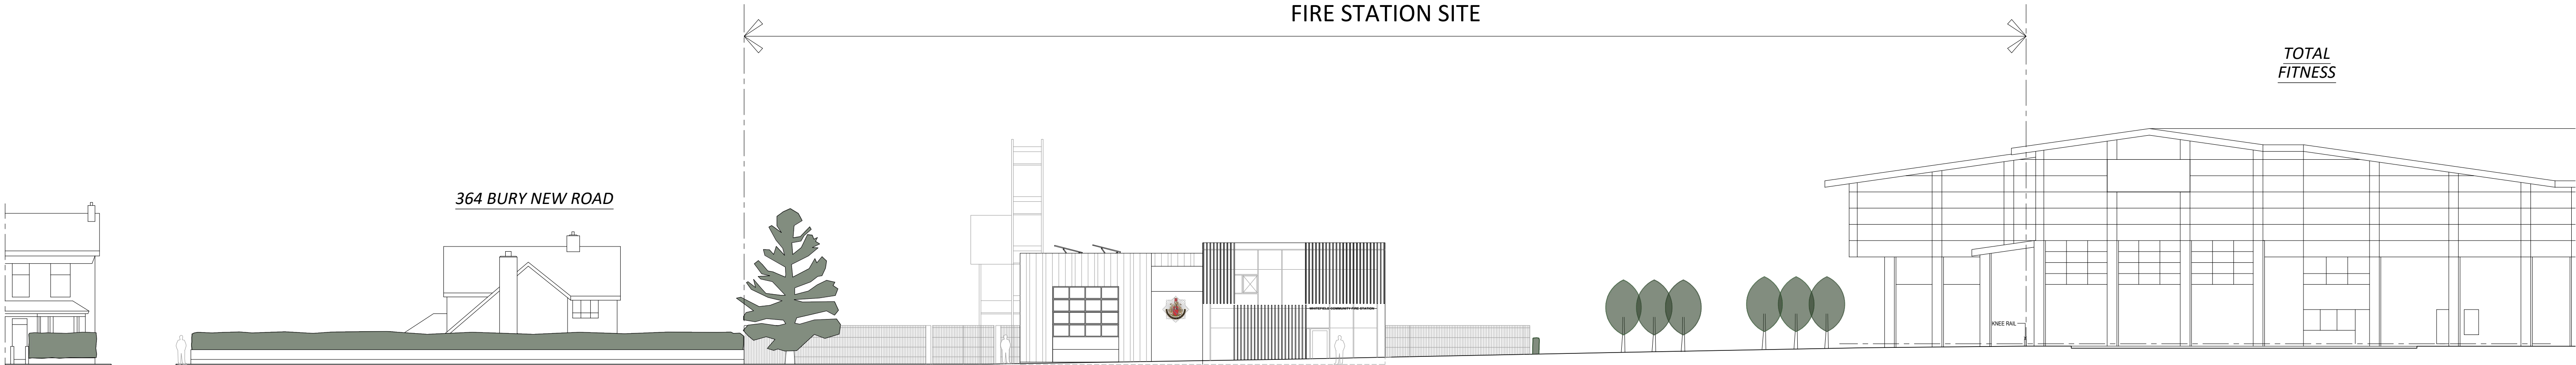

PROPOSED STREETSCAPE ELEVATION (BURY NEW ROAD)

PLANNING		
This drawing is copyright Bradshaw Gass & Hope LLP and is not to be copied, reproduced or re-distributed either in whole or in part without the prior written permission of the originator.		
The originator shall have no responsibility for any liability, loss, cost, damage or expense arising from or relating to any use of this document other than for its intended purpose on this project.		
This drawing shall be read in conjunction with all other relevant drawings, specifications and associated documentation. Any discrepancies, errors or omissions are to be reported to the originator before proceeding with work.		
All dimensions are to be checked on site by the contractor prior to proceeding with any work.		
Hazard Identification		
ref	hazard	date

TOTAL
FITNESS

TOTAL
FITNESS

P2	PROPOSED TRAINING TOWER POSITION	ST	22.07.23
P1	FIRST ISSUE	ST	21.04.23
ref	revision	by	date

B

G

&

H

Architects
Consulting Engineers
Quantity Surveyors

21 Silverwell Street
Bolton
BL1 1PR
t: 01204 525321
email@bghbolton.co.uk
www.bghbolton.co.uk

Bradshaw Gass & Hope LLP

client	GREATER MANCHESTER COMBINED AUTHORITY		
project	NEW FIRE STATIONS FEASIBILITY STUDIES		
drawing	WHITEFIELD FIRE STATION EXISTING & PROPOSED STREETSCAPE ELEVATIONS		
drawn by	ST	date	APR 23
checked by		date	
scale	1:200		A1
dwg no	1978.35.4455		rev P2

