


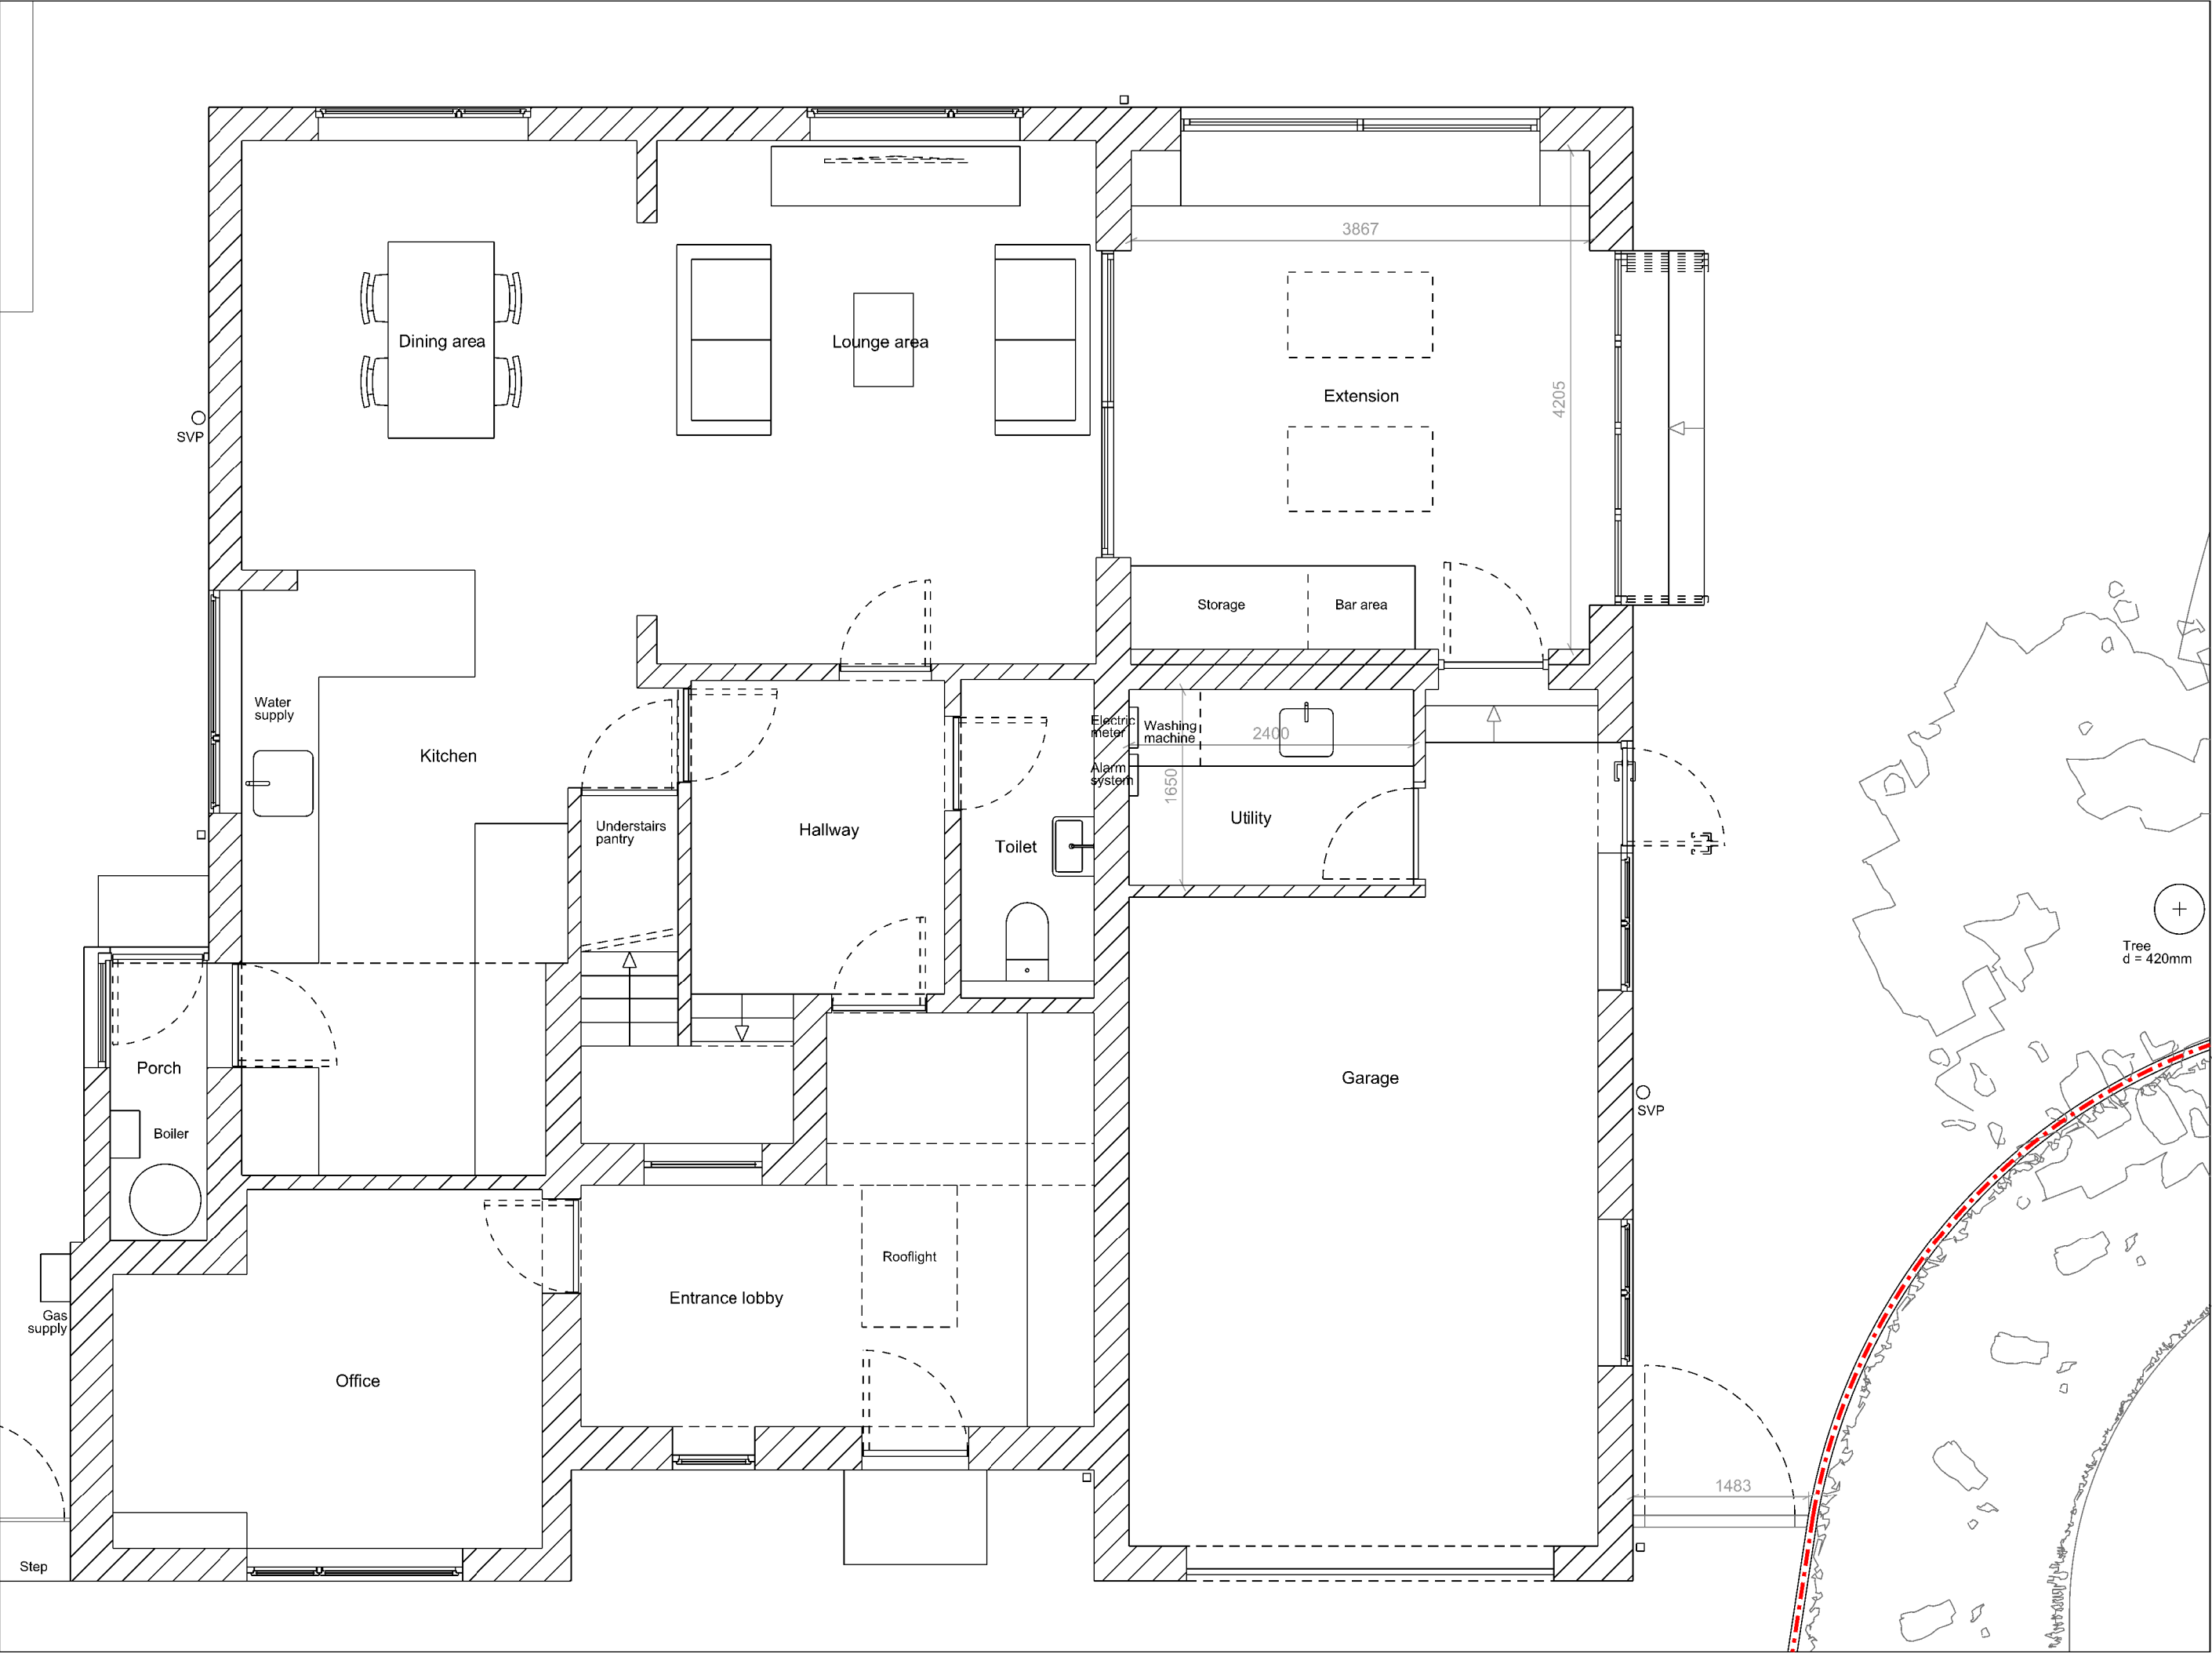

Proposed Ground Floor Plan

ANDREW WALLACE ARCHITECTS
+ INTERIOR DESIGNERS

The old bakery
Vicker grove, West didsbury
Manchester, M20 1LJ

www.andrewwallacearchitects.co.uk
e: info@awallacearchitects.co.uk

t: 0161 448 0483
f: 0161 445 1635

Job number
256


Drawing number
P.03GA.P000

Title
Proposed Ground Floor Plan


Scale
1:50 @ A3

Issue for

Date
09.10.25

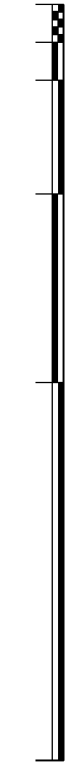

Rev/Date

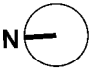

This design and drawing
is the copyright of
Andrew Wallace Architects
and Interior Designers and
may not be reproduced
in any form whatsoever
without his prior express
written consent



Proposed East Elevation (rear)



Proposed West Elevation (side)