


Scale Bars		TO BE USED ONLY AS GUIDANCE			
1:5	mm	0	50	100	200
1:10	mm	0	100	200	500
1:20	mm	0	100	200	500
1:50	mm	0	200	500	1000

NOTES


- All dimensions and levels are to be checked on site.
- Any discrepancies are to be reported to the architect before any work commences.
- Whilst information on this sheet is issued to scale, scaling directly from this drawing may result in inaccuracies. For precise measurements, refer to the stated dimensions or contact the Architect.
- This drawing shall not be reproduced without express written permission from AEW.
- Title overlay drawings and ownership boundaries are produced using all reasonable endeavors. AEW cannot be responsible for the accuracy or scale discrepancy of base plans supplied to them.
- All works are to be undertaken in accordance with Building Regulations and the latest British Standards.
- All proprietary materials and products are to be used strictly in accordance with the manufacturers recommendations.

This drawing contains the following model files: -
13XXX-AEW-XX-XX-M3-A-0001

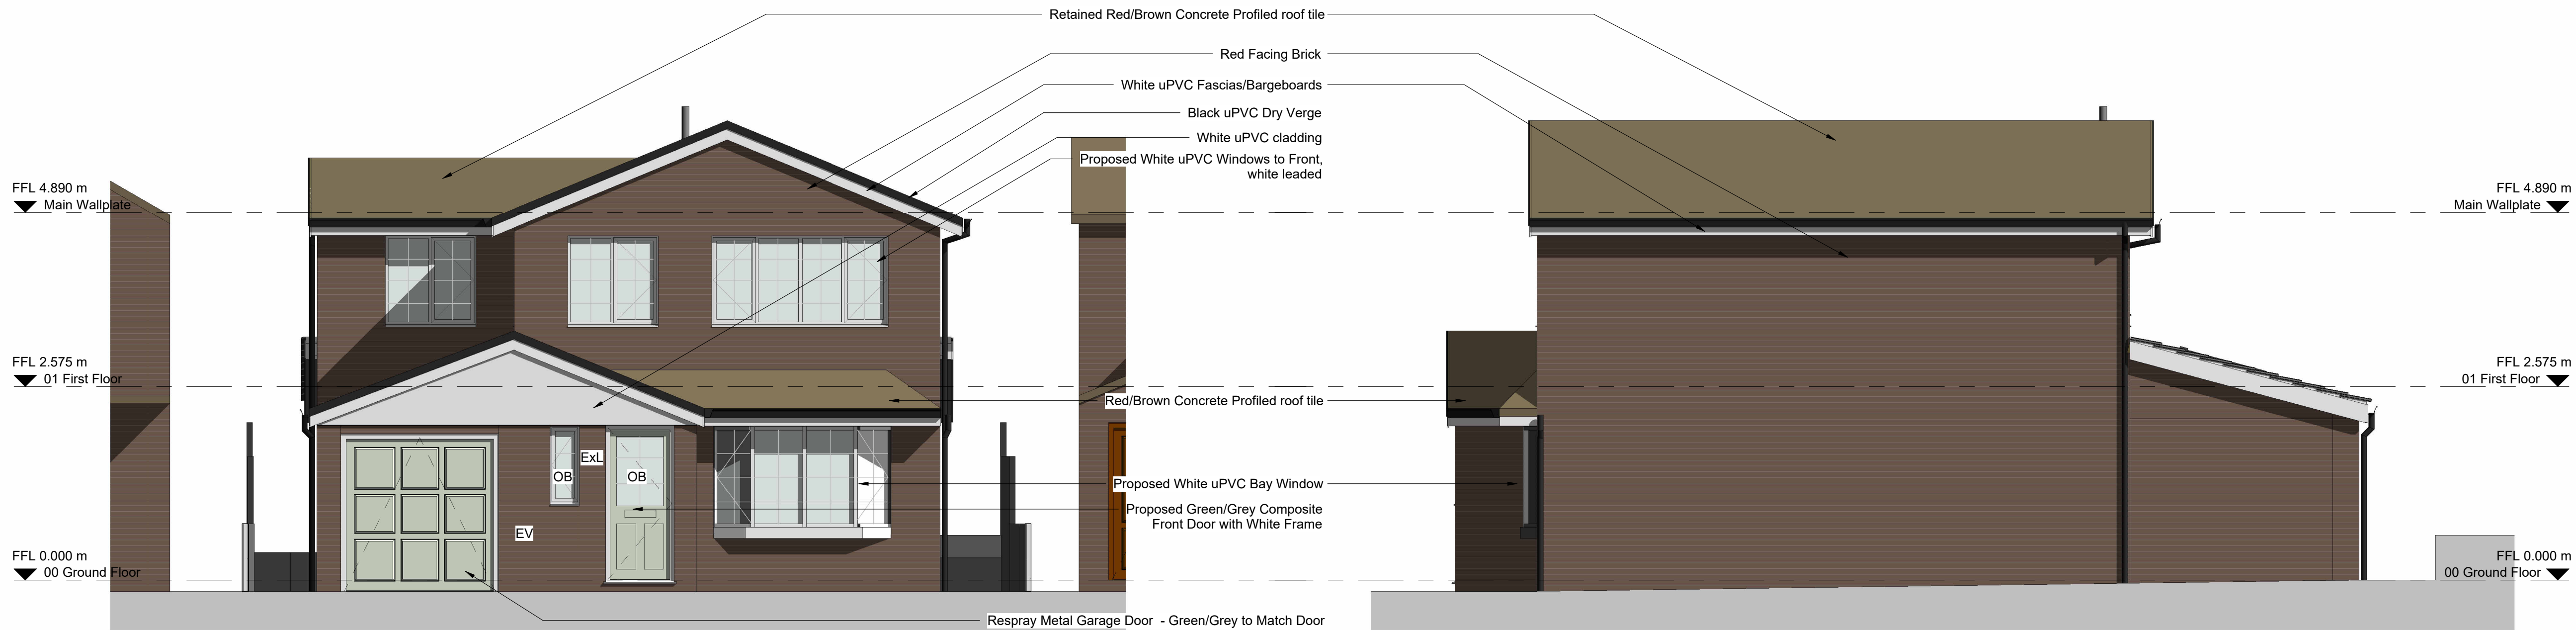

1 South_Proposed
Scale @ 1 : 50

2 East_Proposed
Scale @ 1 : 50

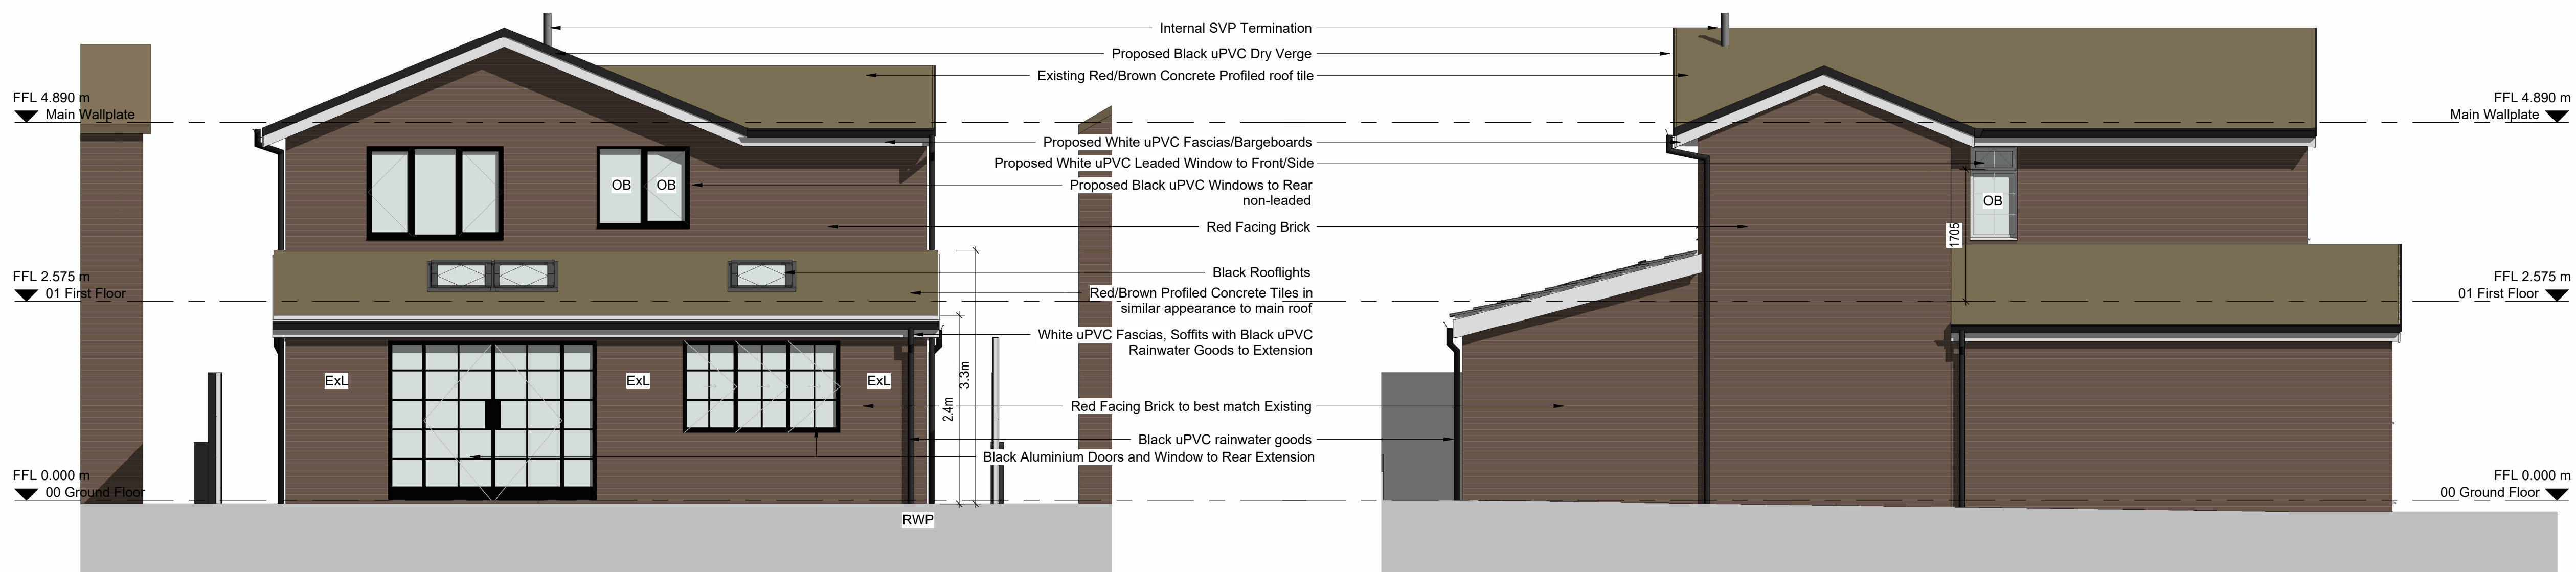

3 North_Proposed
Scale @ 1 : 50

4 West_Proposed
Scale @ 1 : 50

Rev		Date	Description	DL	DL
P01		08/10/25	Initial Drawing Issue	DL	DL
Rev		Date	Description	Drawn by	Checked By
Status		Purpose of Issue			
S0		WIP			
drawing stage		Stage 3			
client		Mr & Mrs Lomax			
project		9 Winchester Close			
drawing title		Proposed Elevations - Planning			
date		06/04/25	drawn	DAL	
scale @ A1		1 : 50	checked	DAL	