


Scale Bars		TO BE USED ONLY AS GUIDANCE			
1:5	mm	0	50	100	200
1:10	mm	0	100	200	500
1:20	mm	0	100	200	500
1:50	mm	0	100	1500	2000

NOTES


- All dimensions and levels are to be checked on site.
- Any discrepancies are to be reported to the architect before any work commences.
- Whilst information on this sheet is issued to scale, scaling directly from this drawing may result in inaccuracies. For precise measurements, refer to the stated dimensions or contact the Architect.
- This drawing shall not be reproduced without express written permission from AEW.
- Title overlay drawings and ownership boundaries are produced using all reasonable endeavors. AEW cannot be responsible for the accuracy or scale discrepancy of base plans supplied to them.
- All works are to be undertaken in accordance with Building Regulations and the latest British Standards.
- All proprietary materials and products are to be used strictly in accordance with the manufacturers recommendations.

This drawing contains the following model files: -
13XXX-AEW-XX-XX-M3-A-0001

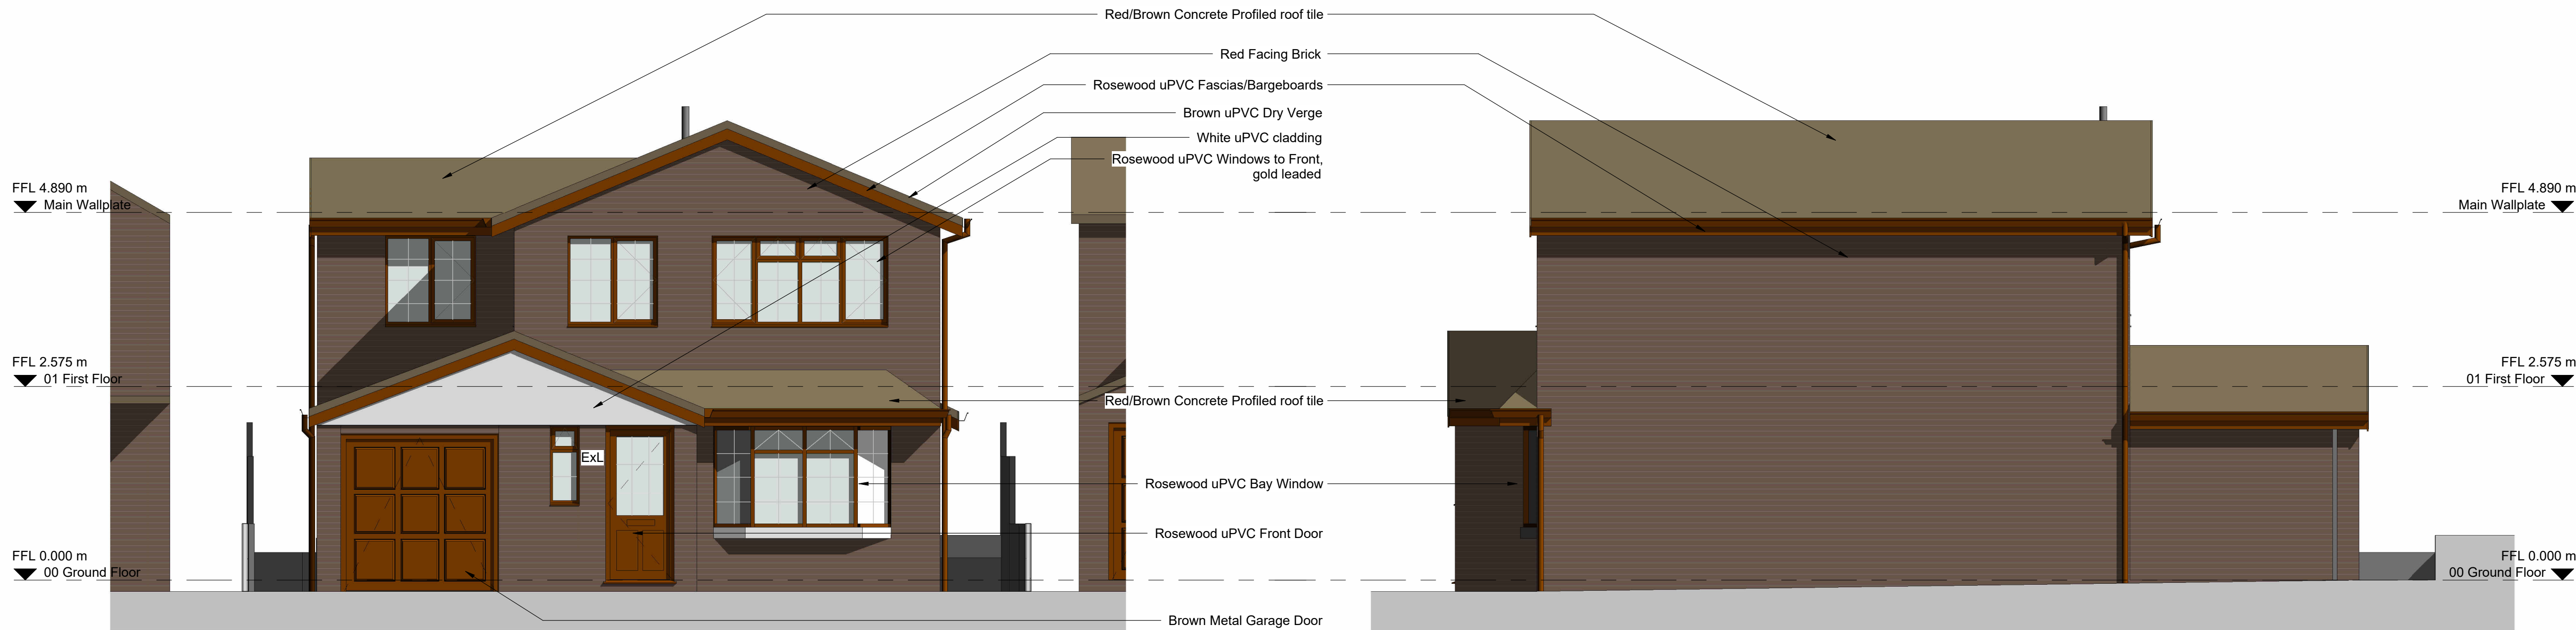

1 South Existing
Scale @ 1 : 50

2 East Existing
Scale @ 1 : 50

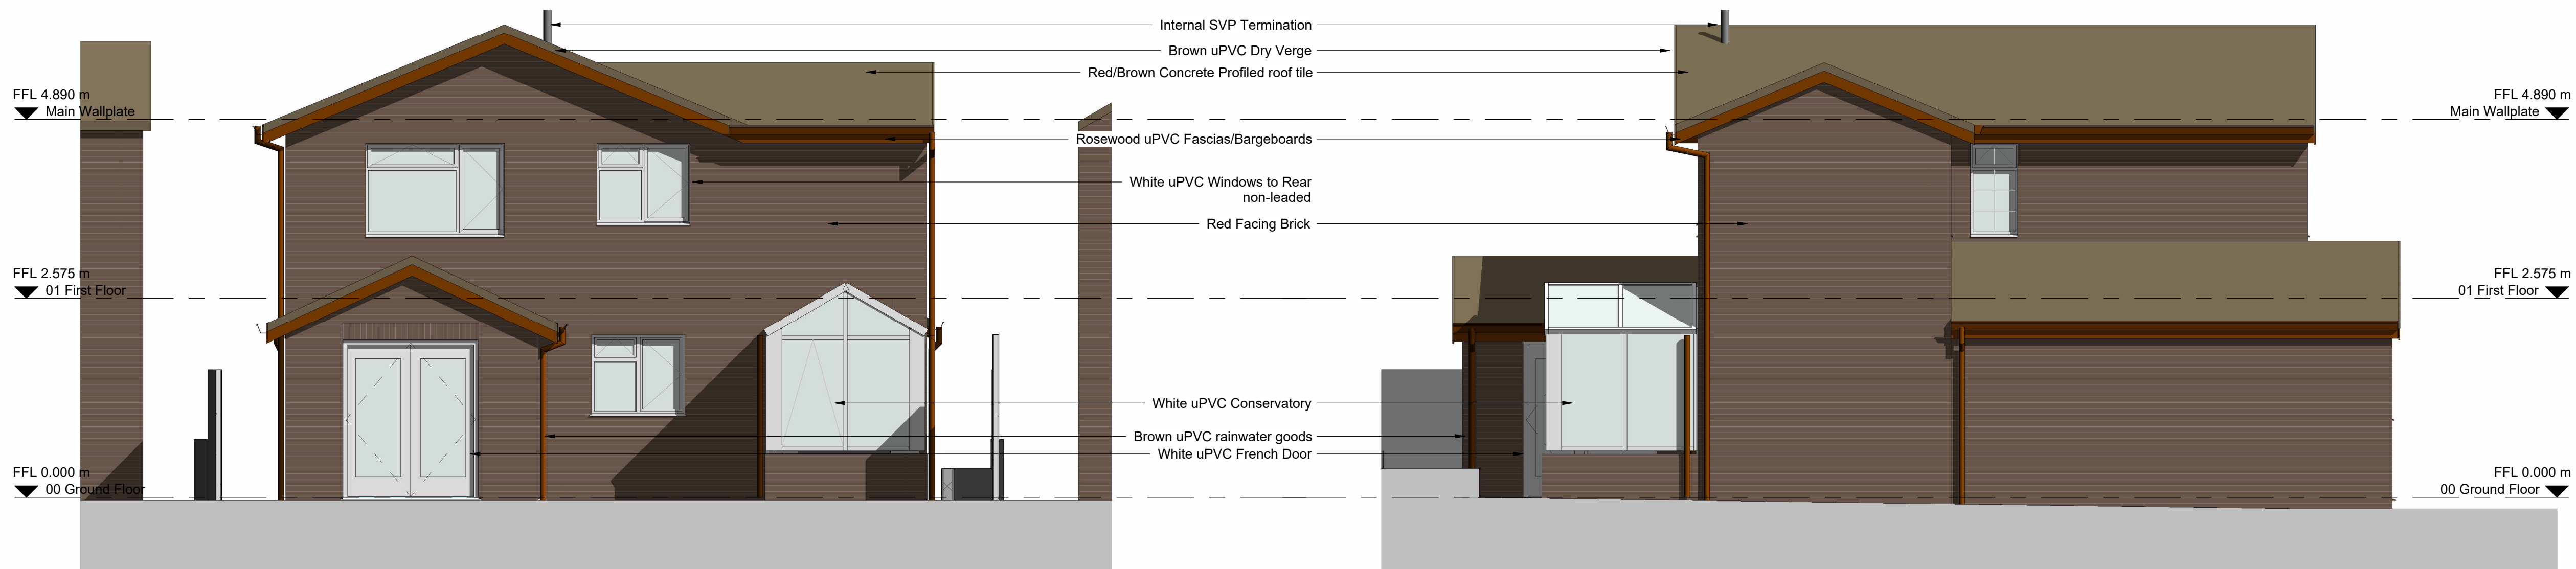

3 North Existing
Scale @ 1 : 50

4 West Existing
Scale @ 1 : 50

Rev	Date	Description	DL	DL
P01	08/10/25	Initial Drawing Issue	DL	DL

Status	Purpose of Issue
S0	WIP

drawing stage **Stage 3**

client **Mr & Mrs Lomax**

project **9 Winchester Close**

drawing title **Existing Elevations - Planning**

date 06/04/25 drawn DAL

scale @ A1 1 : 50 checked DAL

Rev P01

WC9-CTD-XX-XX-DR-A-0502