

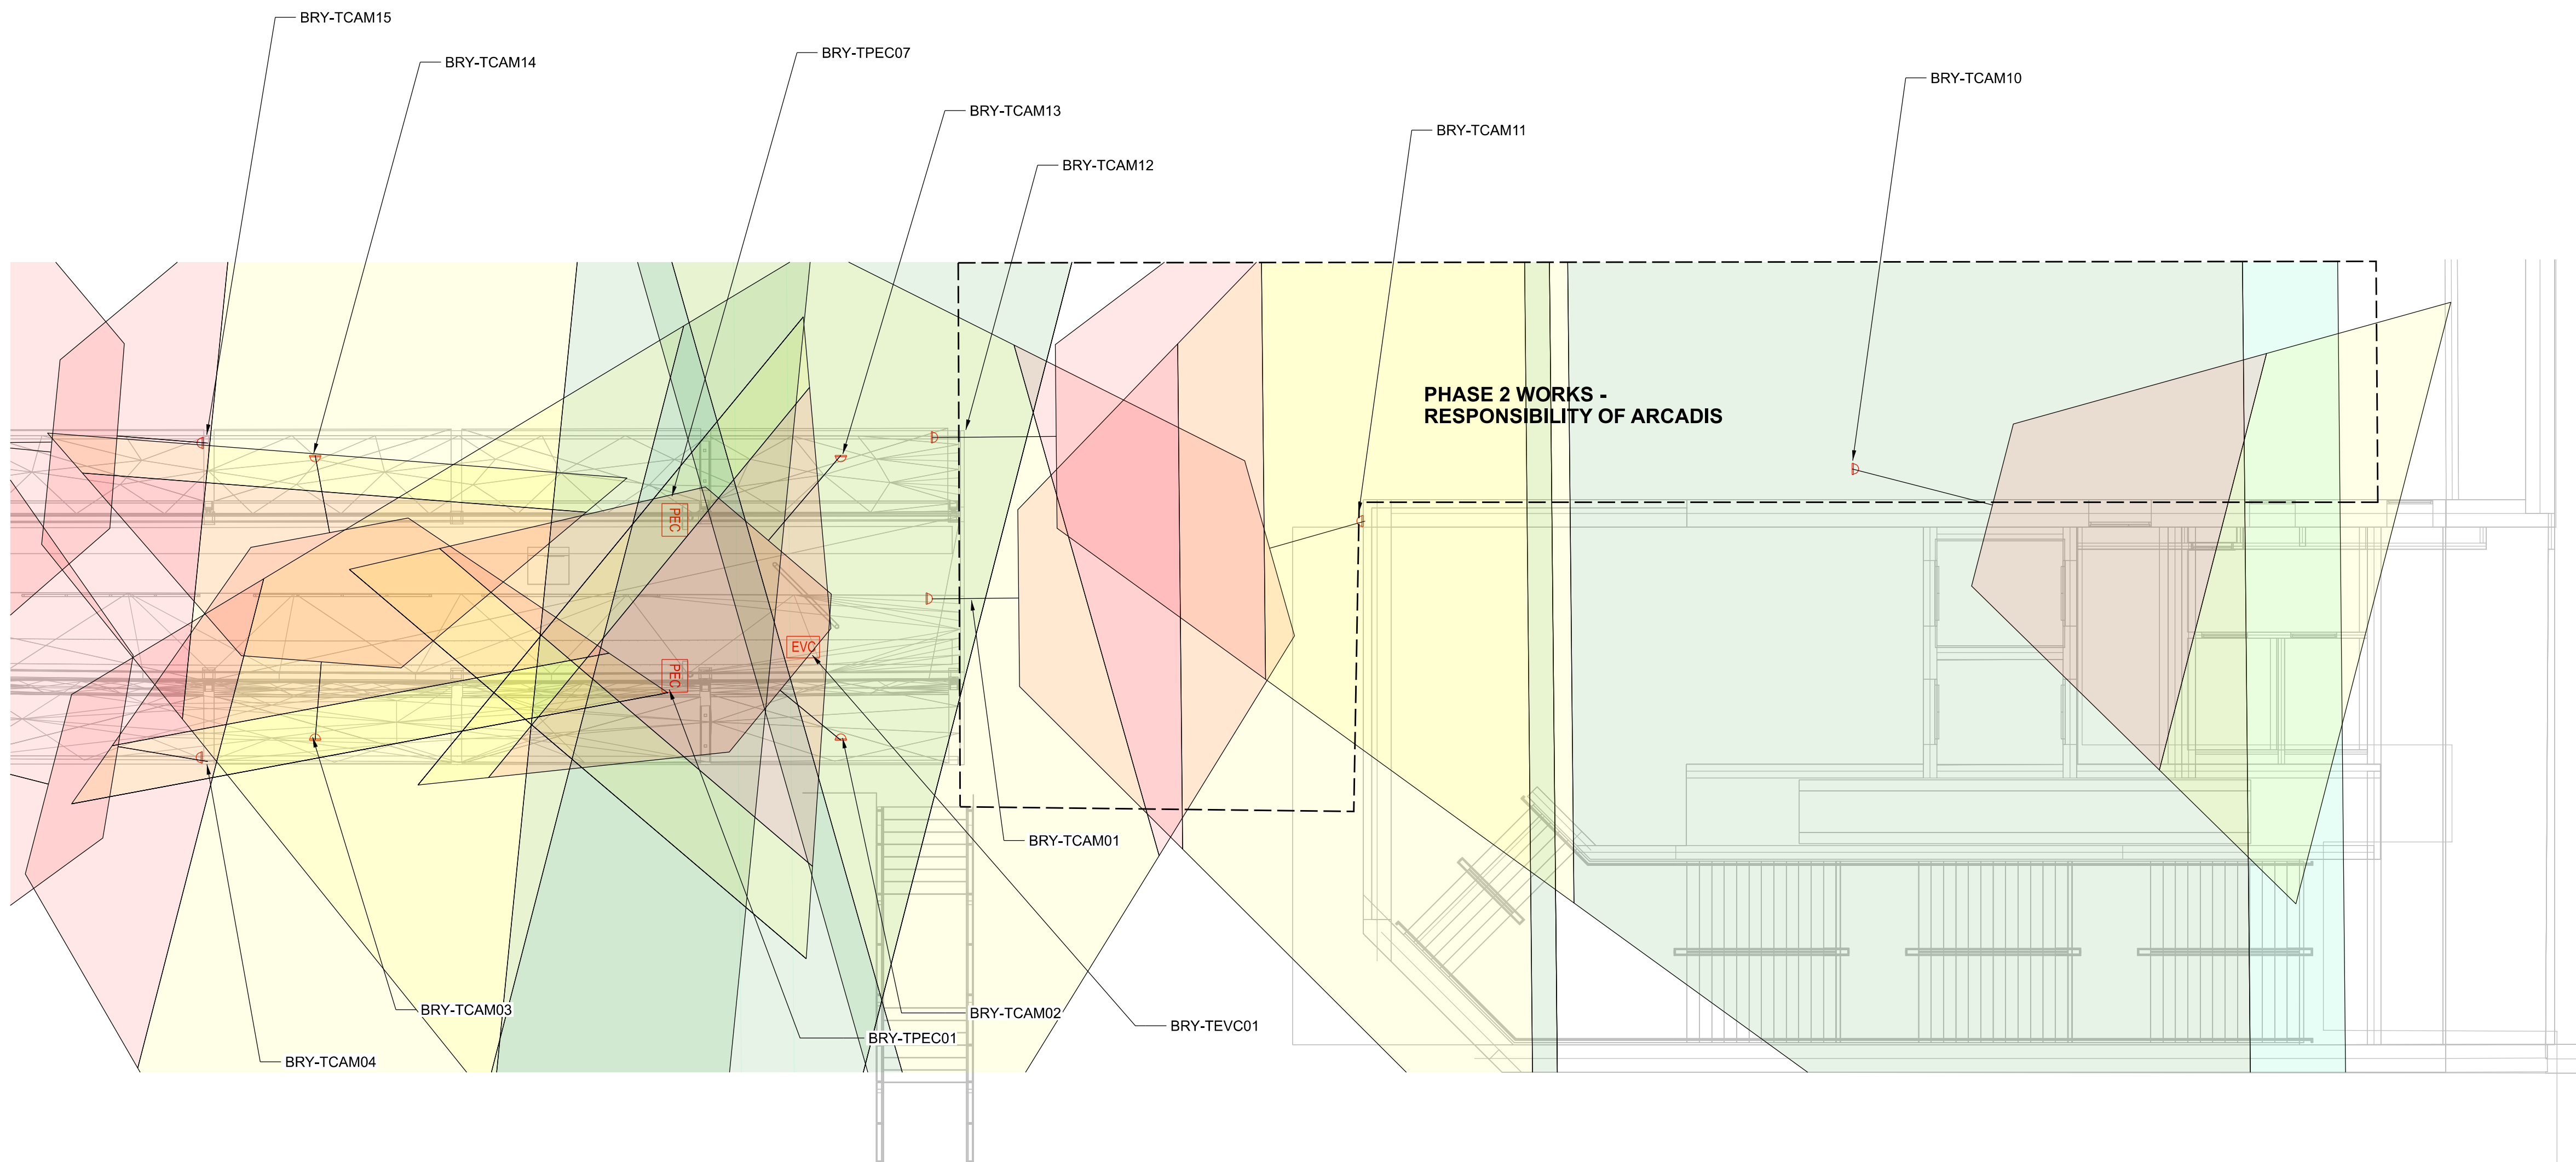


For the continuation see drawing no. 16012-ARC-BRY-PFM-D-EP-000012


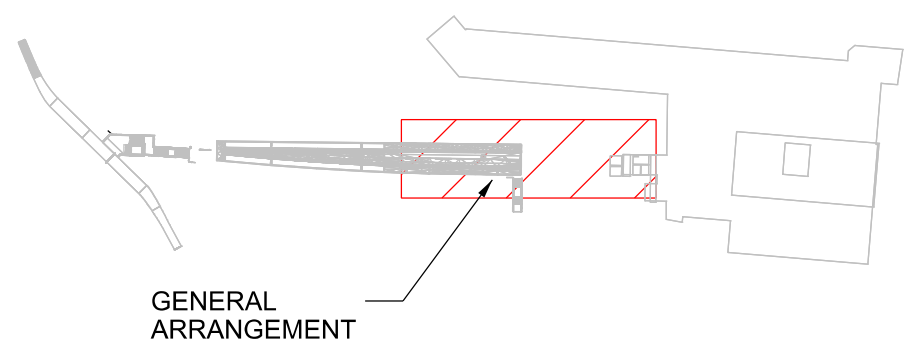


PROPOSED PLATFORM TELECOMS CCTV COVERAGE (1/3)
Scale 1:100

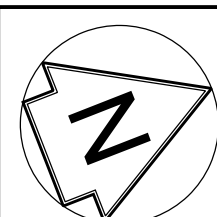

KEY PLAN
Scale 1:2000

CCTV COVERAGE

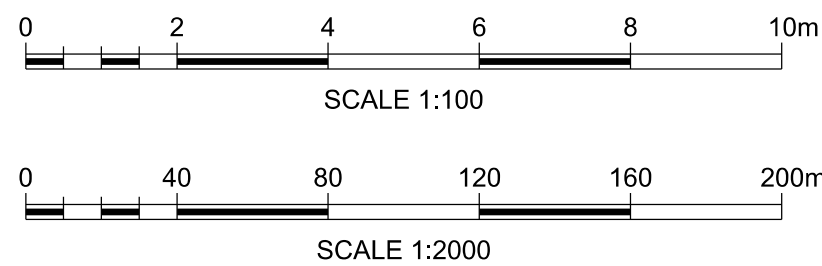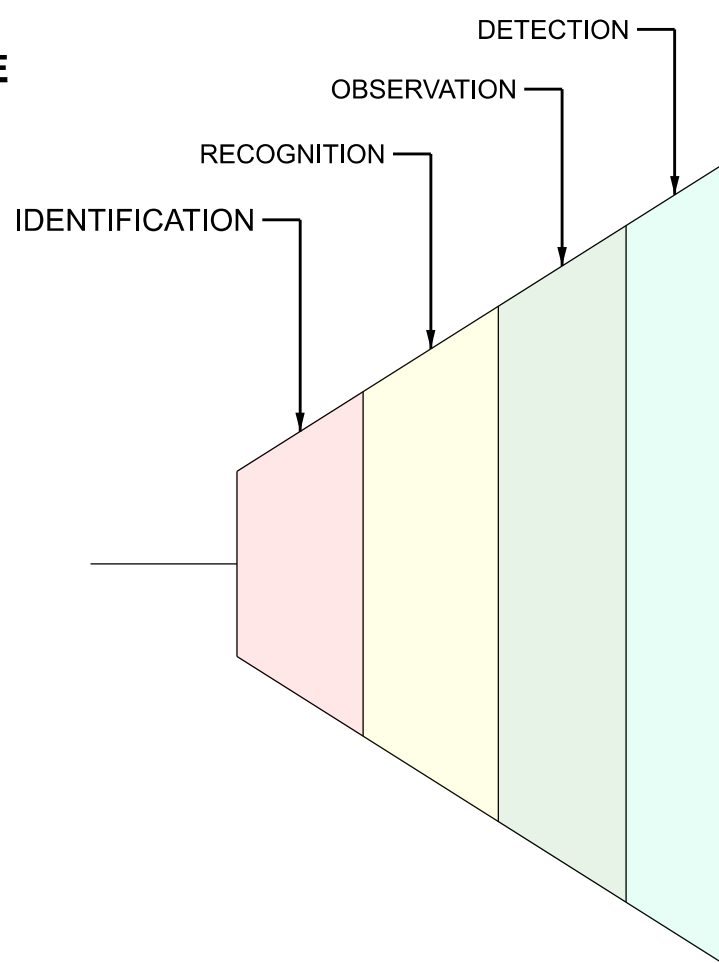

- Notes:
1. REFER DOCUMENT 16012-ARC-BRY-ZZZ-T-ZZ-000004 FOR THE MULTIDISCIPLINE RIBA 3 REPORT
 2. REFER DOCUMENT 16012-ARC-BRY-ZZZ-T-ZZ-000001 FOR DESIGN RISK ASSESSMENT
 3. REFER TO CCTV MODELLING REPORT 16012-ARC-BRY-PFM-T-EP-400001
 4. THE CCTV DESIGN IS BASED ON THE DRAFT CCTV ITS 4001 AND CONFORMS TO BS EN 62676 STANDARD

LEGENDS:

- CCTV CAMERA
- PASSENGER EMERGENCY CALL POINT
- EMERGENCY VOICE COMMUNICATION (CALL POINT TYPE-B OUTSTATION)

- COLOUR KEY:
- BLACK EXISTING OR UNCHANGED ASSETS.
 - GREEN REDUNDANT OR TO BE REMOVED.
 - RED NEW OR ADDITIONAL ASSETS.
 - BLUE MODIFIED OR TO BE MOVED.
 - PURPLE WORKS BY OTHERS/ TEMPORARY WORKS.

Rev	Date	Description	Prod.	Chk.	Rev.	App.
P01	20/03/25	20% GATEWAY ISSUE	SP	SB	DO	DO
P02	08/04/25	50% DESIGN	SP	SB	DO	DO
P03	08/05/25	50% RE-SUBMISSION	SP	SB	DO	DO
P04	30/05/25	ISSUED FOR IDC	SP	SB	DO	DO
P05	19/06/25	RIBA 3 SUBMISSION	SP	SB	DO	TT

Willmott Dixon
Construction Limited

WILLMOTT DIXON

Project: Bury Interchange,
Angouleme Way,
Bury, BL9 0AY.

Site	Client
Bury Interchange Bury, BL9 0AY.	Willmott Dixon Construction Limited Hollinwood Business Centre, Albert Mill, Oldham OL8 3QL 01462 671852 Client Email https://www.willmott Dixon.co.uk/

ARCADIS

Registered office:
80 Fenchurch
Street,
London,
EC3M 4BY

Coordinating office:
2nd Floor, Hudson Quarter,
Toft Green, York, YO1 6HP

Tel: +44 (0)1904 380 750

www.arcadis.com © Copyright reserved

BURY INTERCHANGE STOP TELECOMMUNICATIONS PROPOSED CCTV COVERAGE SHEET 1 OF 3

Designed: S.Parsewar	Signed: Digitally Signed	Date: 19/06/25
Produced: S.Parsewar	Signed: Digitally Signed	Date: 19/06/25
Created: S.Banerjee	Signed: Digitally Signed	Date: 19/06/25
Reviewed: D.Osborne	Signed: Digitally Signed	Date: 19/06/25
Approved: T.Toan	Signed: Digitally Signed	Date: 19/06/25
Design Stage: RIBA 3	ELC: N/A	Message: N/A
Original Size: A1	Grid: N/A	Datum: N/A
Suitability Code: S4	Scale: 1:100	Project Number: 16012

Suitable for Stage Approval

Drawing Number:	Revision:
16012-ARC-BRY-PFM-D-TC-000011	P05