




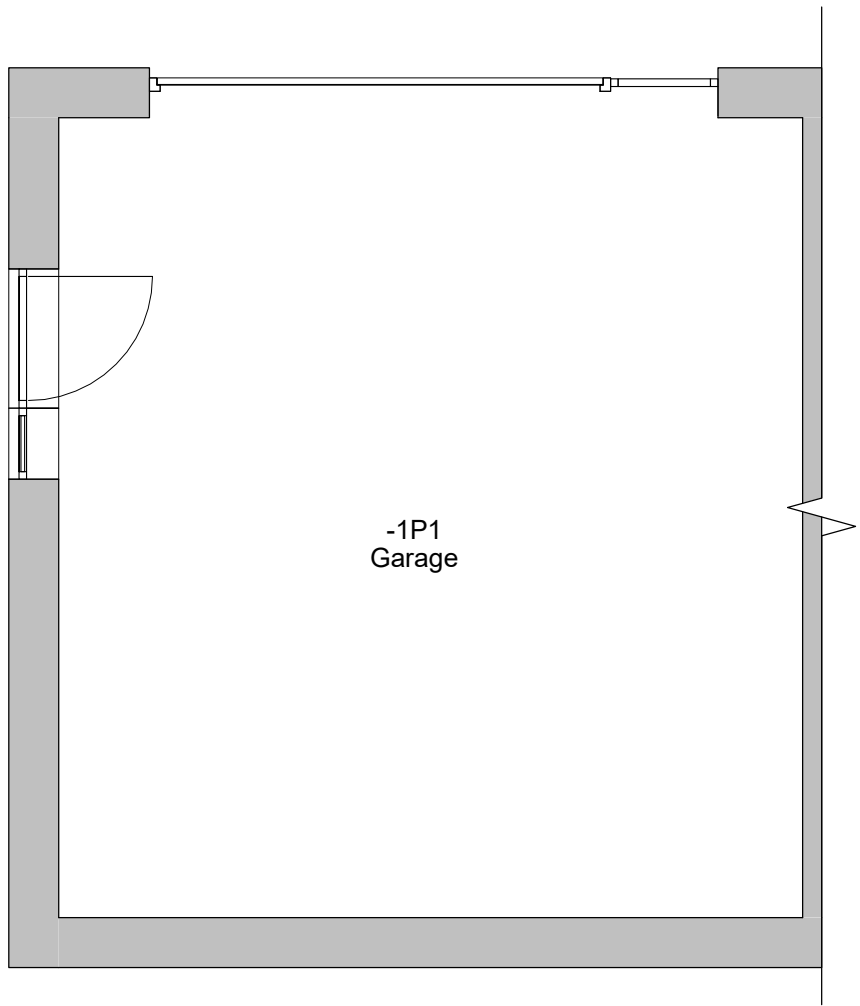


4 Level B1 - Existing
1 : 50

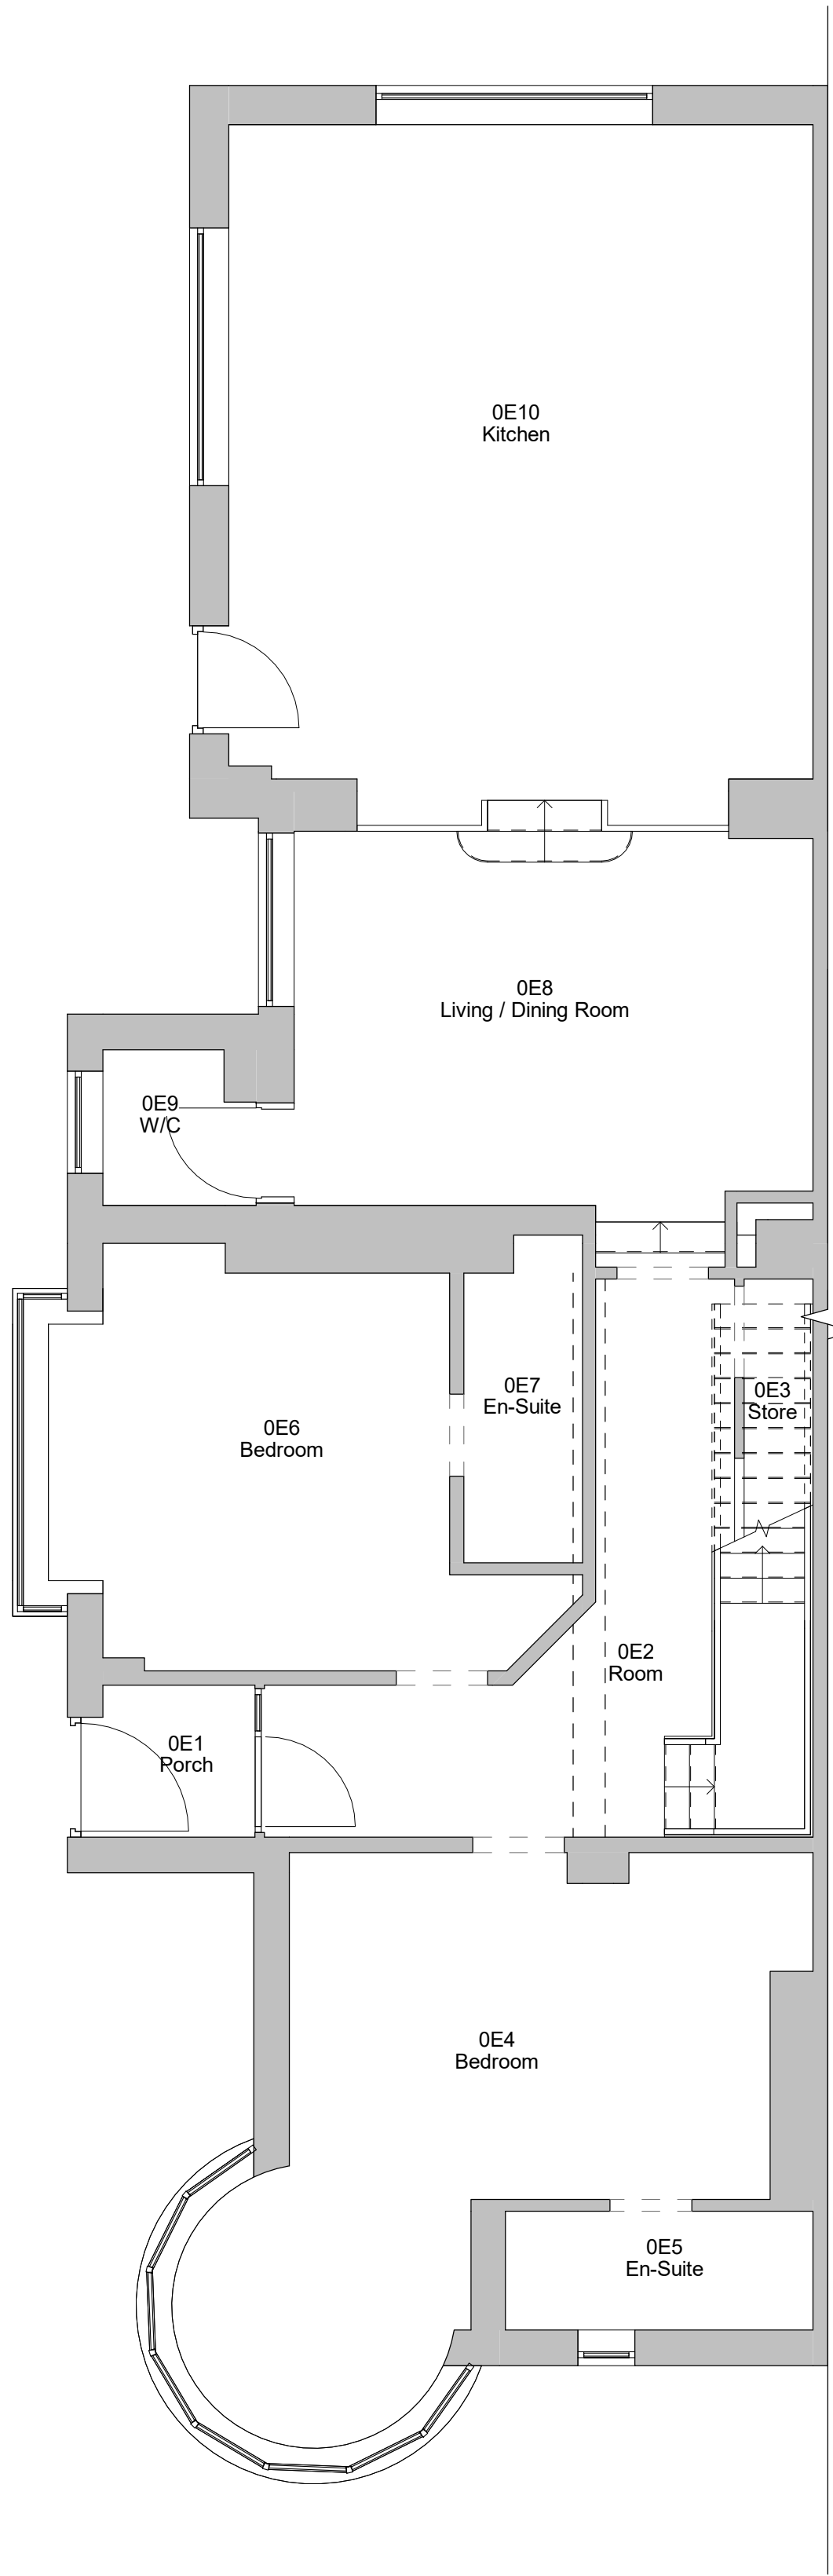


1 Level 0 - Existing
1 : 50

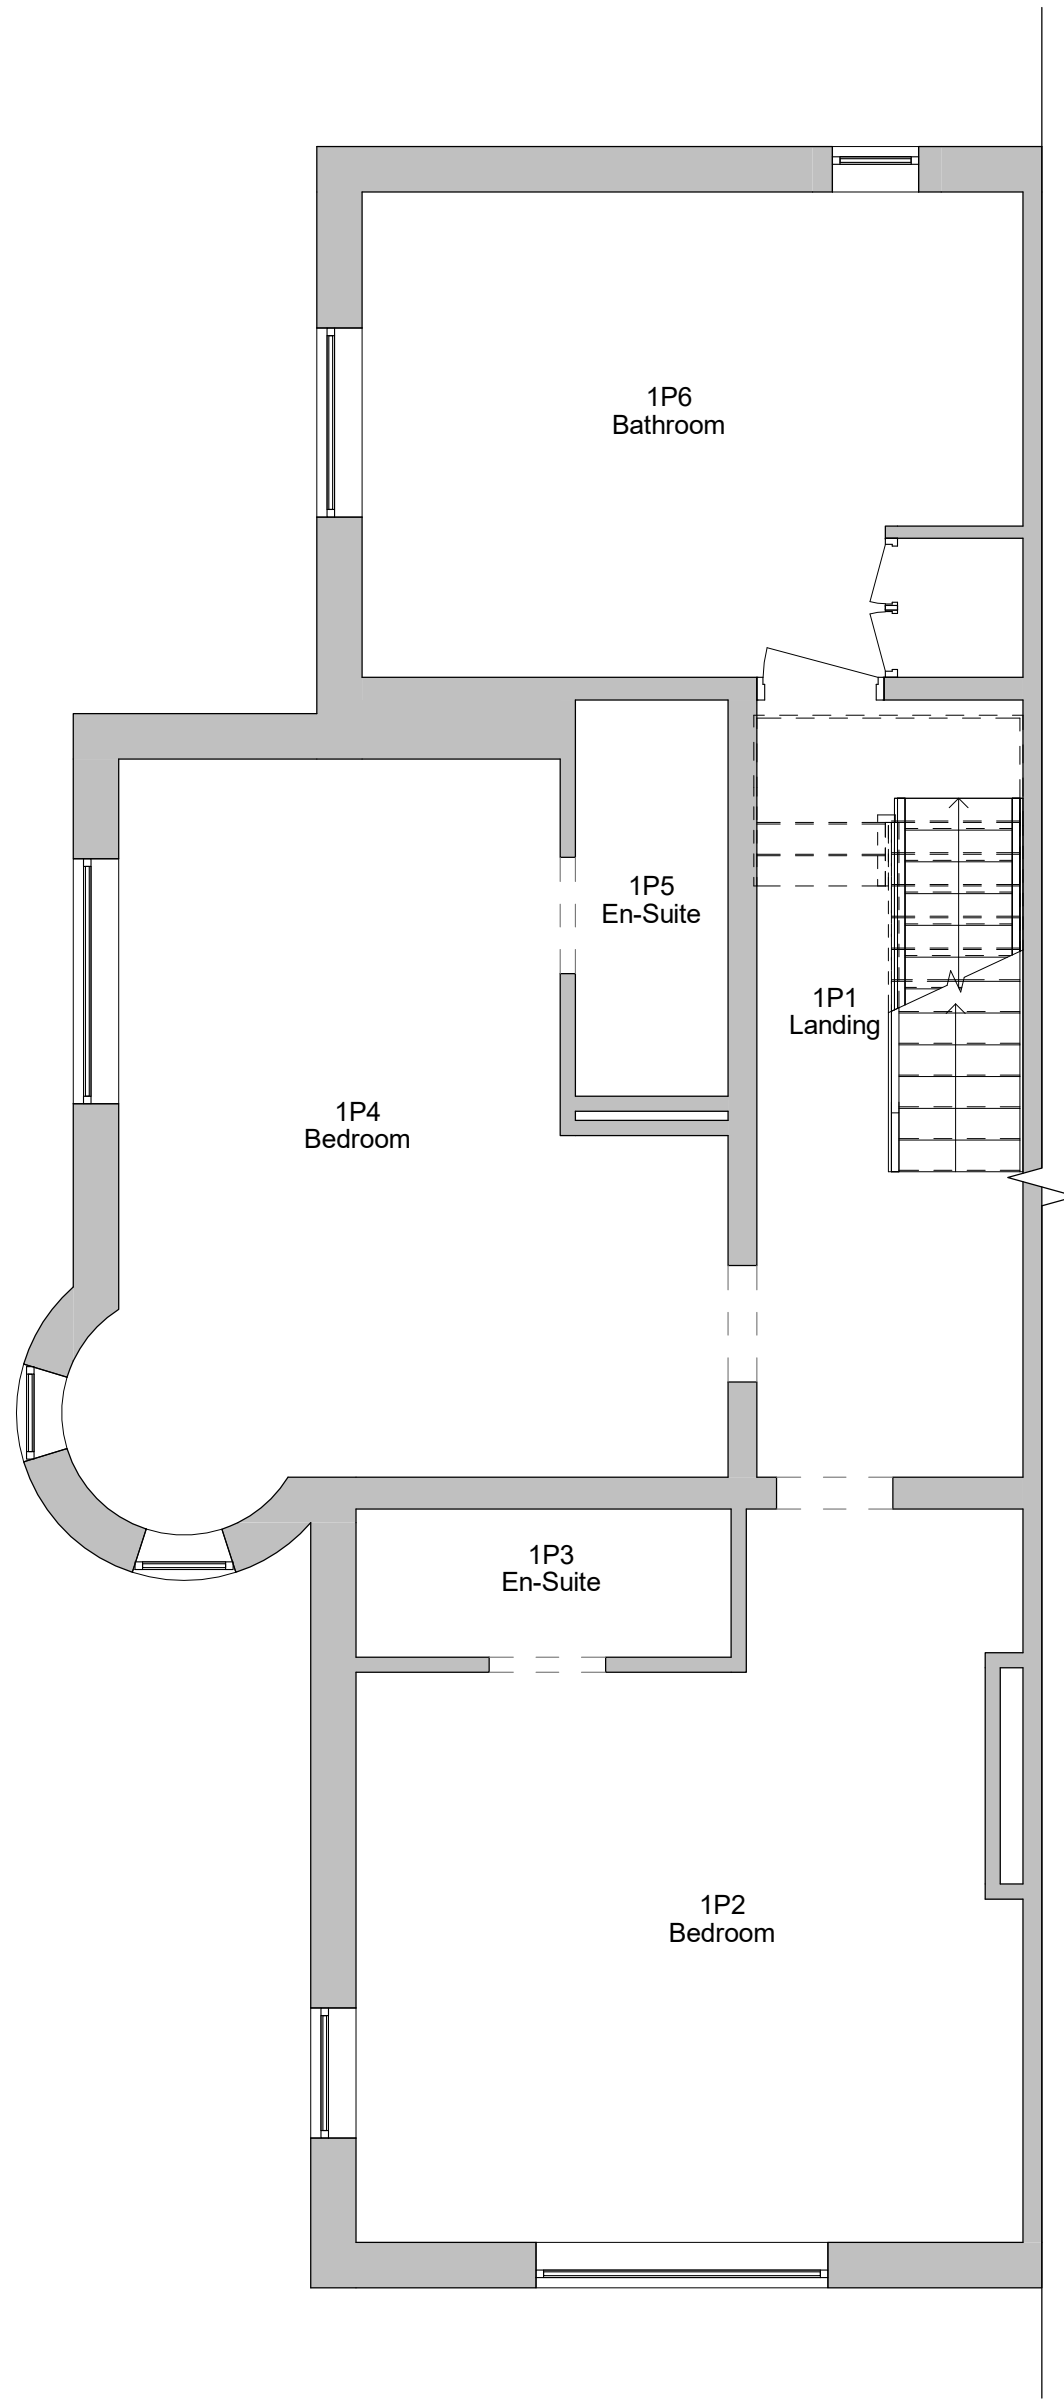

2 Level 1 - Existing
1 : 50

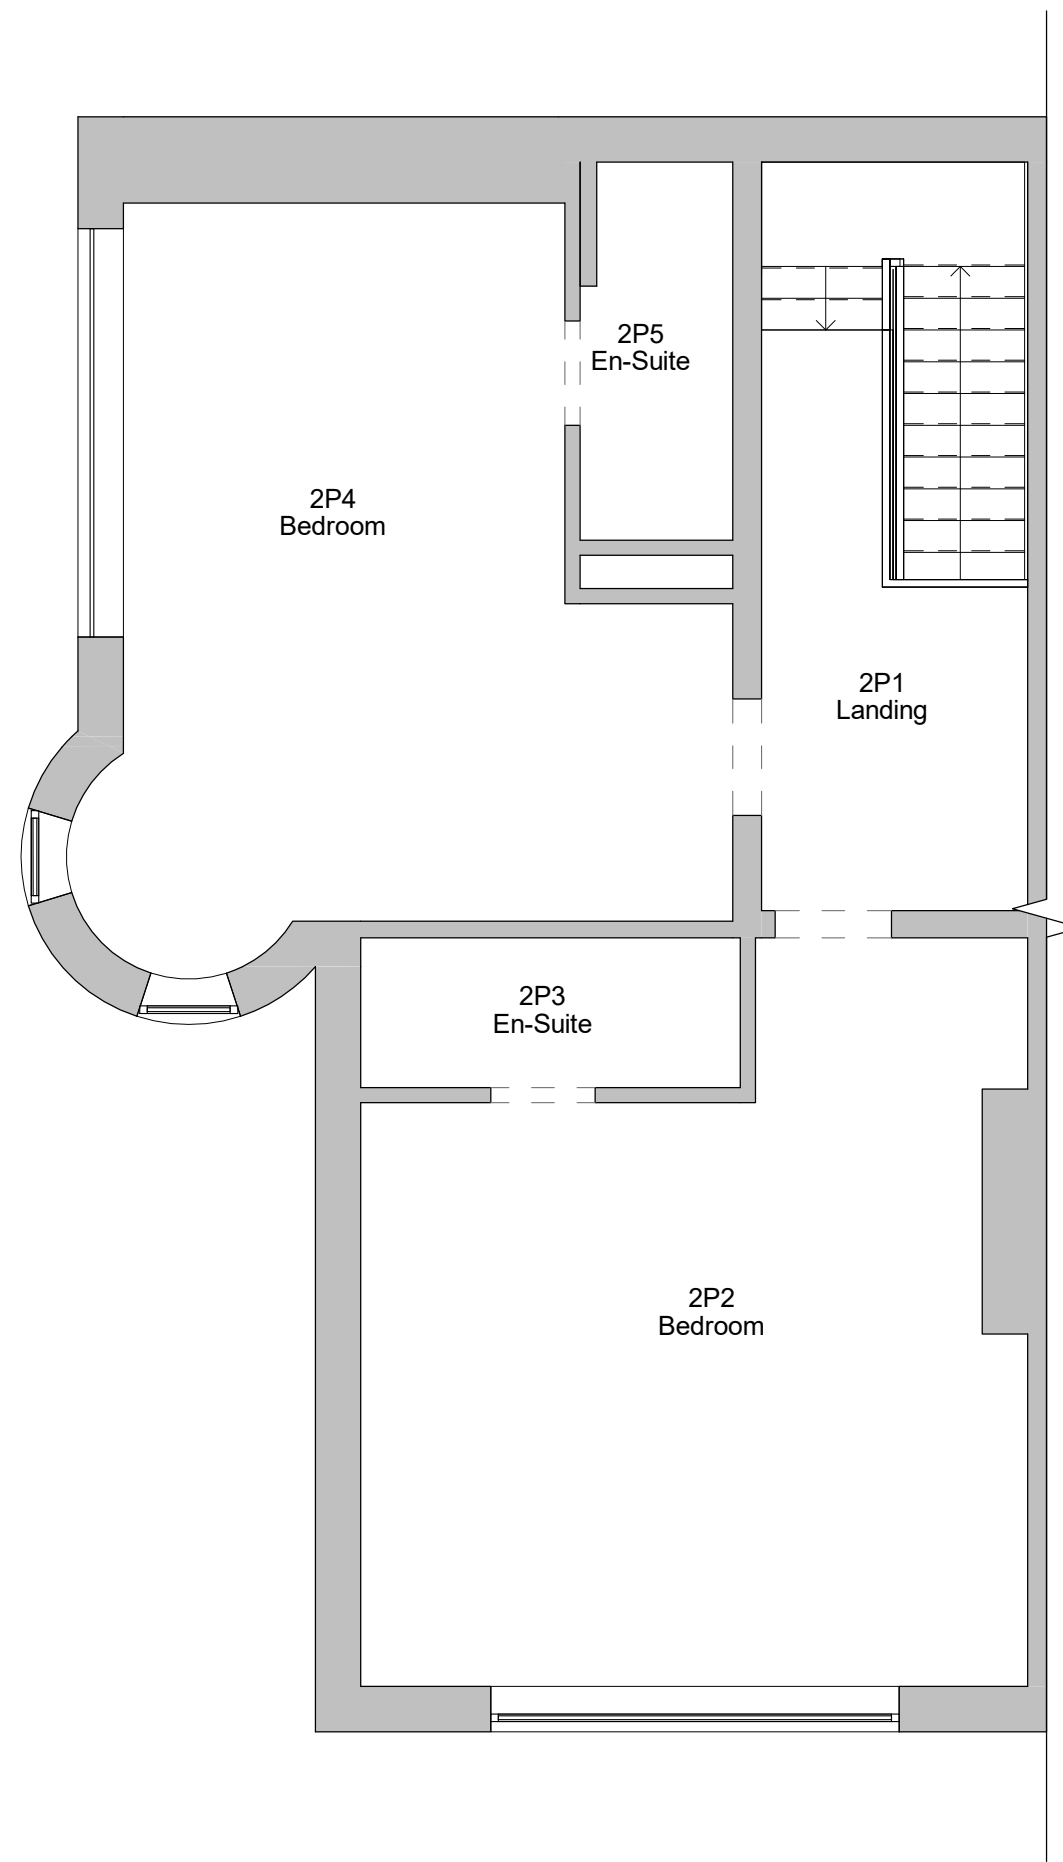

3 Level 2 - Existing
1 : 50

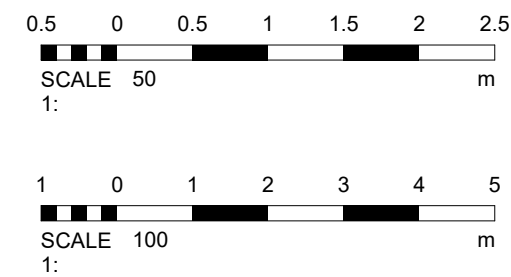

No.		Description	Date
PROJECT		15 Milner Avenue, Bury	
TITLE		Existing Plans and Elevations	
CLIENT		Jonisz	
STATUS		DESIGN	
DRAWN BY	DATE	SCALE (@ A1)	
TP	11/08/2022	1 : 50	
PROJECT NUMBER		DRAWING NUMBER	REV
GSS22072		002	
GOLD SKETCH			
S T U D I O S			
www.goldsketch.co.uk info@goldsketch.co.uk 0161 792 9595			
NOTES © COPYRIGHT. ALL RIGHTS RESERVED. NOT BEING REPRODUCED WITHOUT WRITTEN CONSENT. DRAWING TO BE USED FOR THE SITE AS INDICATED ONLY. ALL DIMENSIONS AND SETTING OUT SHALL BE IN ACCORDANCE WITH THE CONSTRUCTION OF THE DRAWING. 