
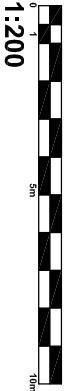
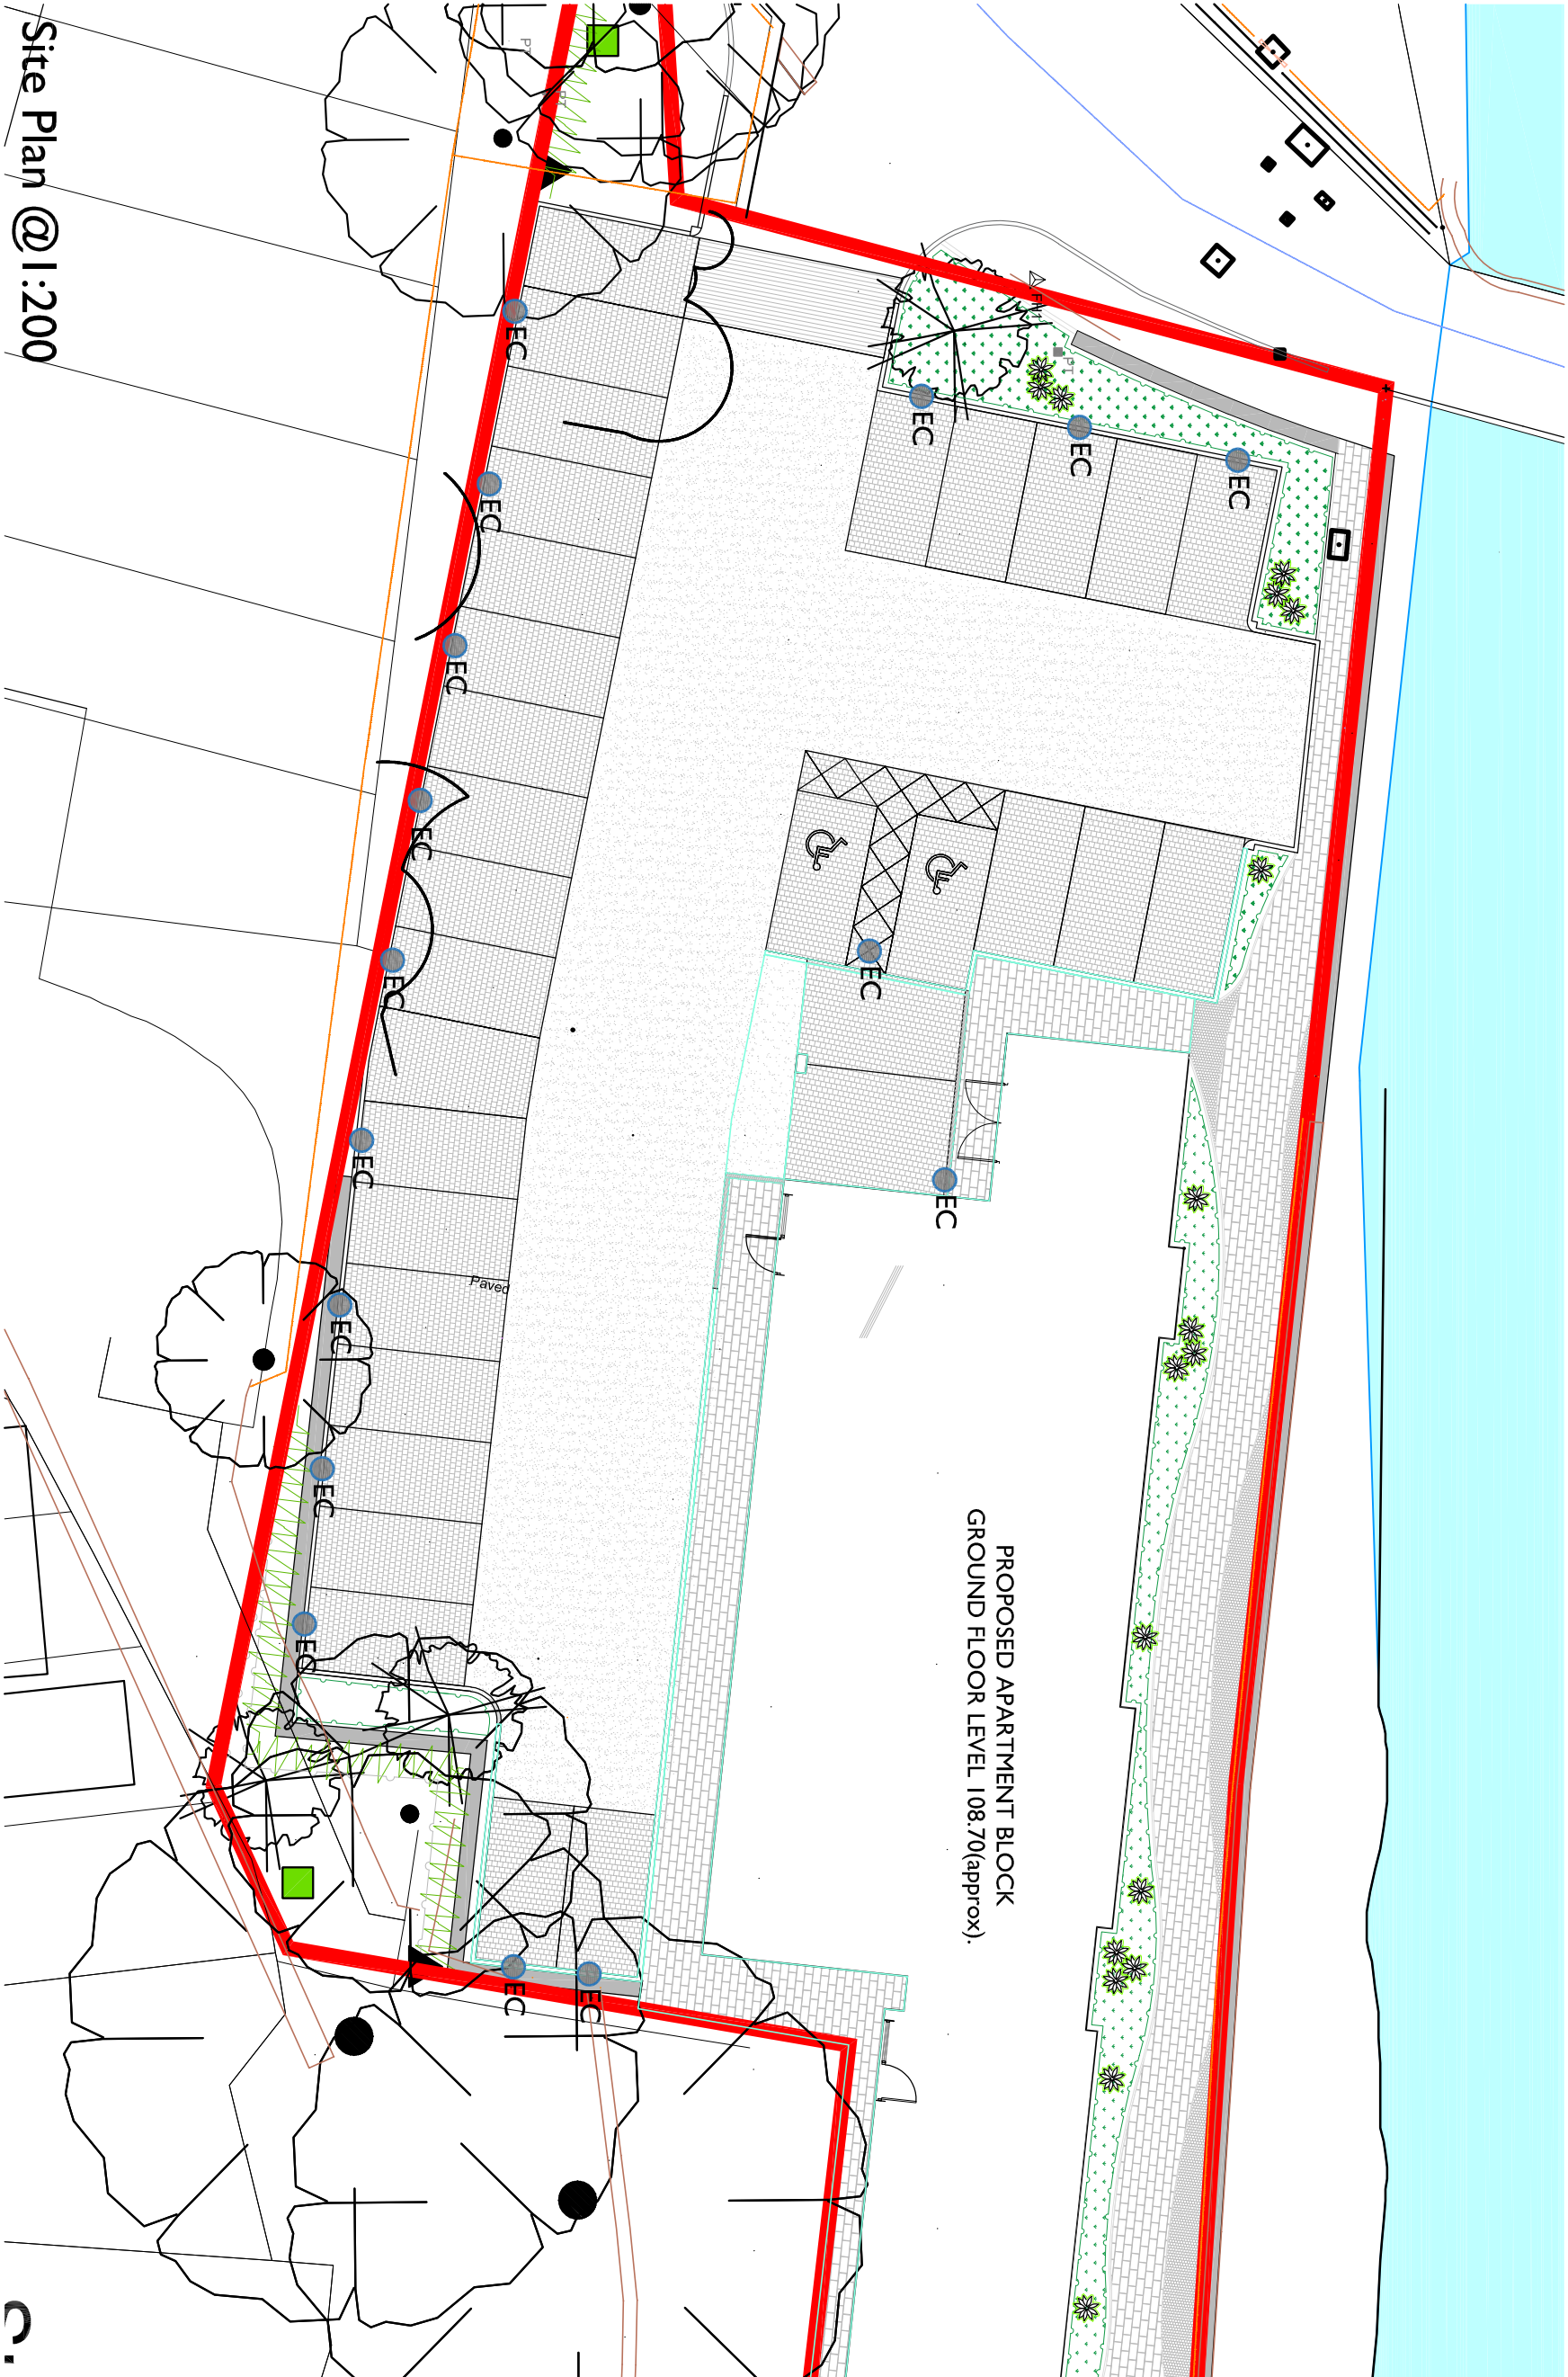
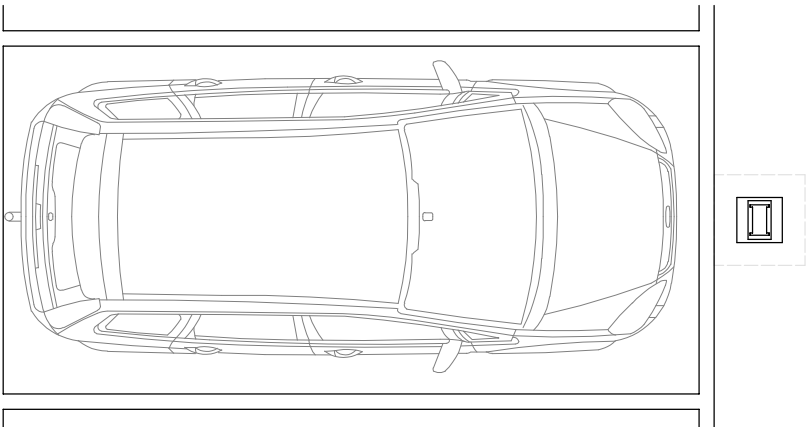


KEY

EC Electric Car Charger Point

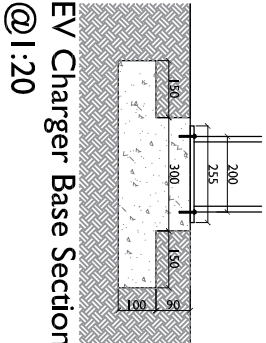

2492.2.12 REV A

Opulwood Developments

Proposed Electric Car Charging Points Plan

Waterside Apartment, Kay St, Summerseat

REVISION	AMENDMENTS	DATE	CHKD
A	EV Charger Point Details added & charger positions amended	Nov 22 15	

Varies @ A3