



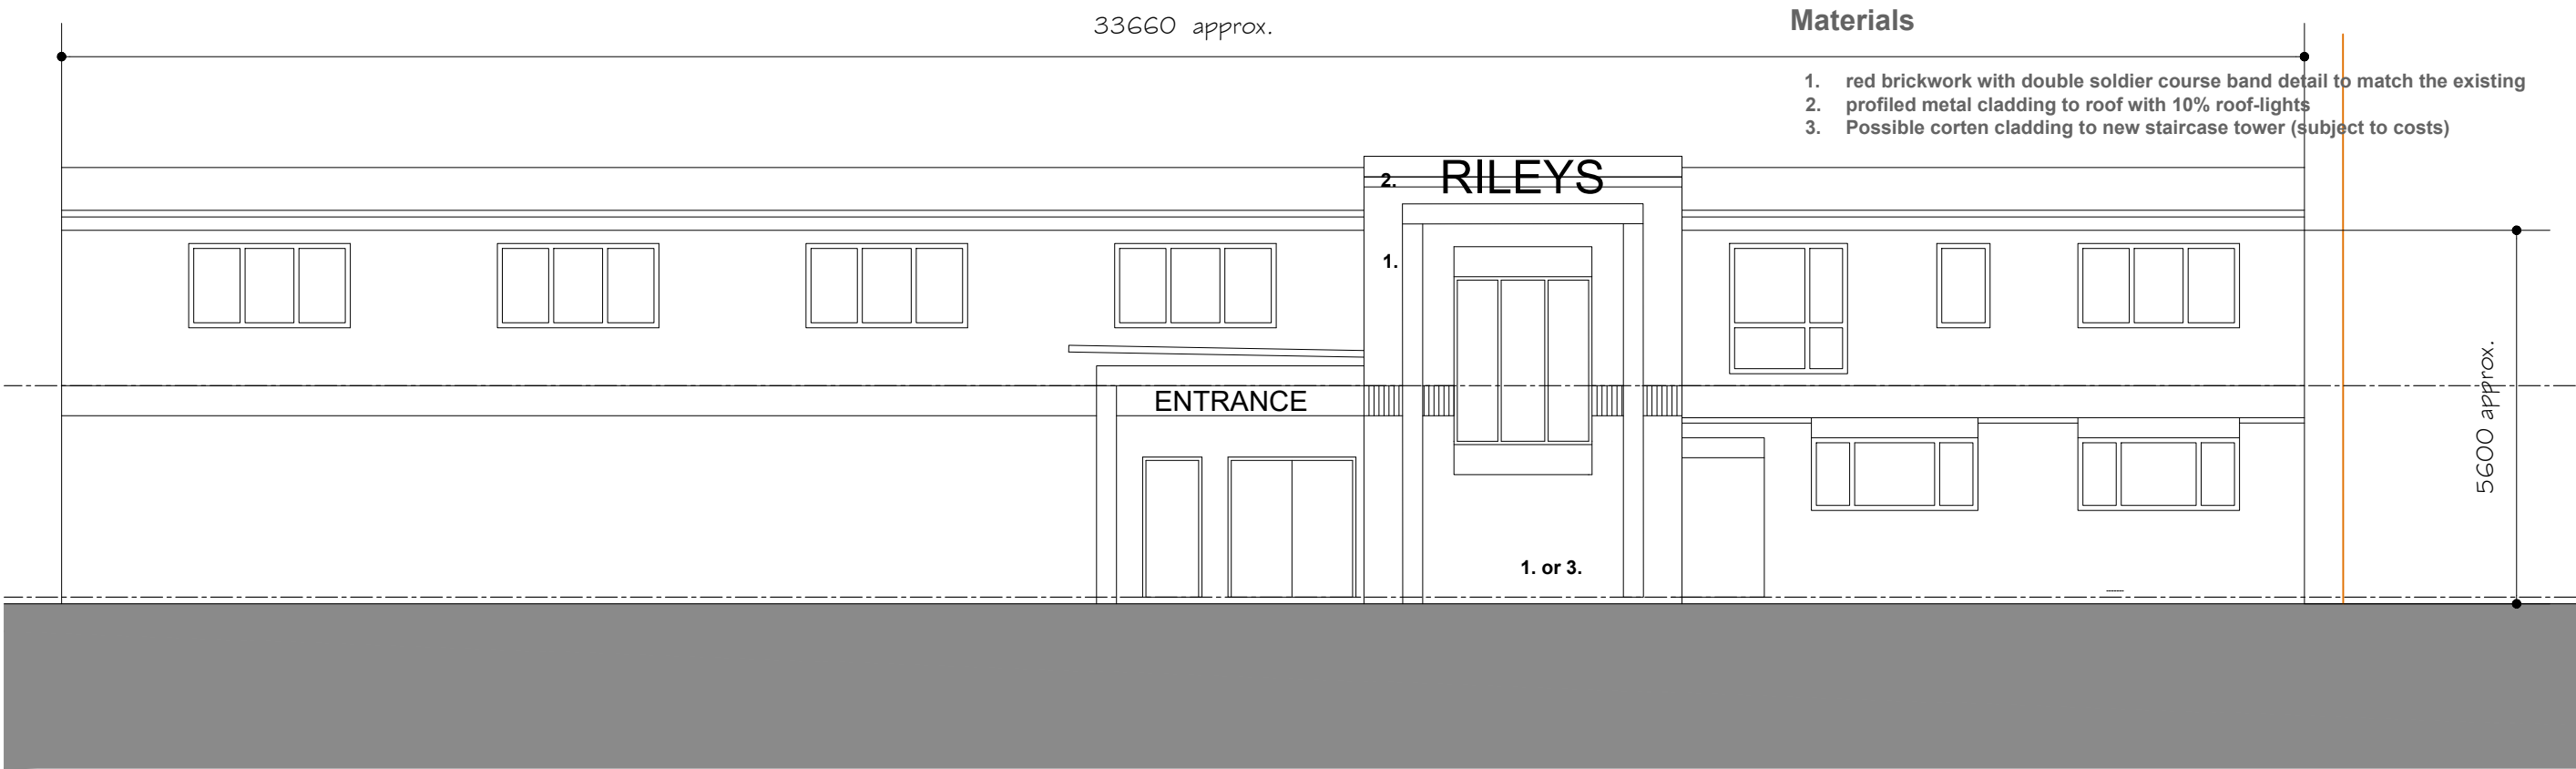

front elevation

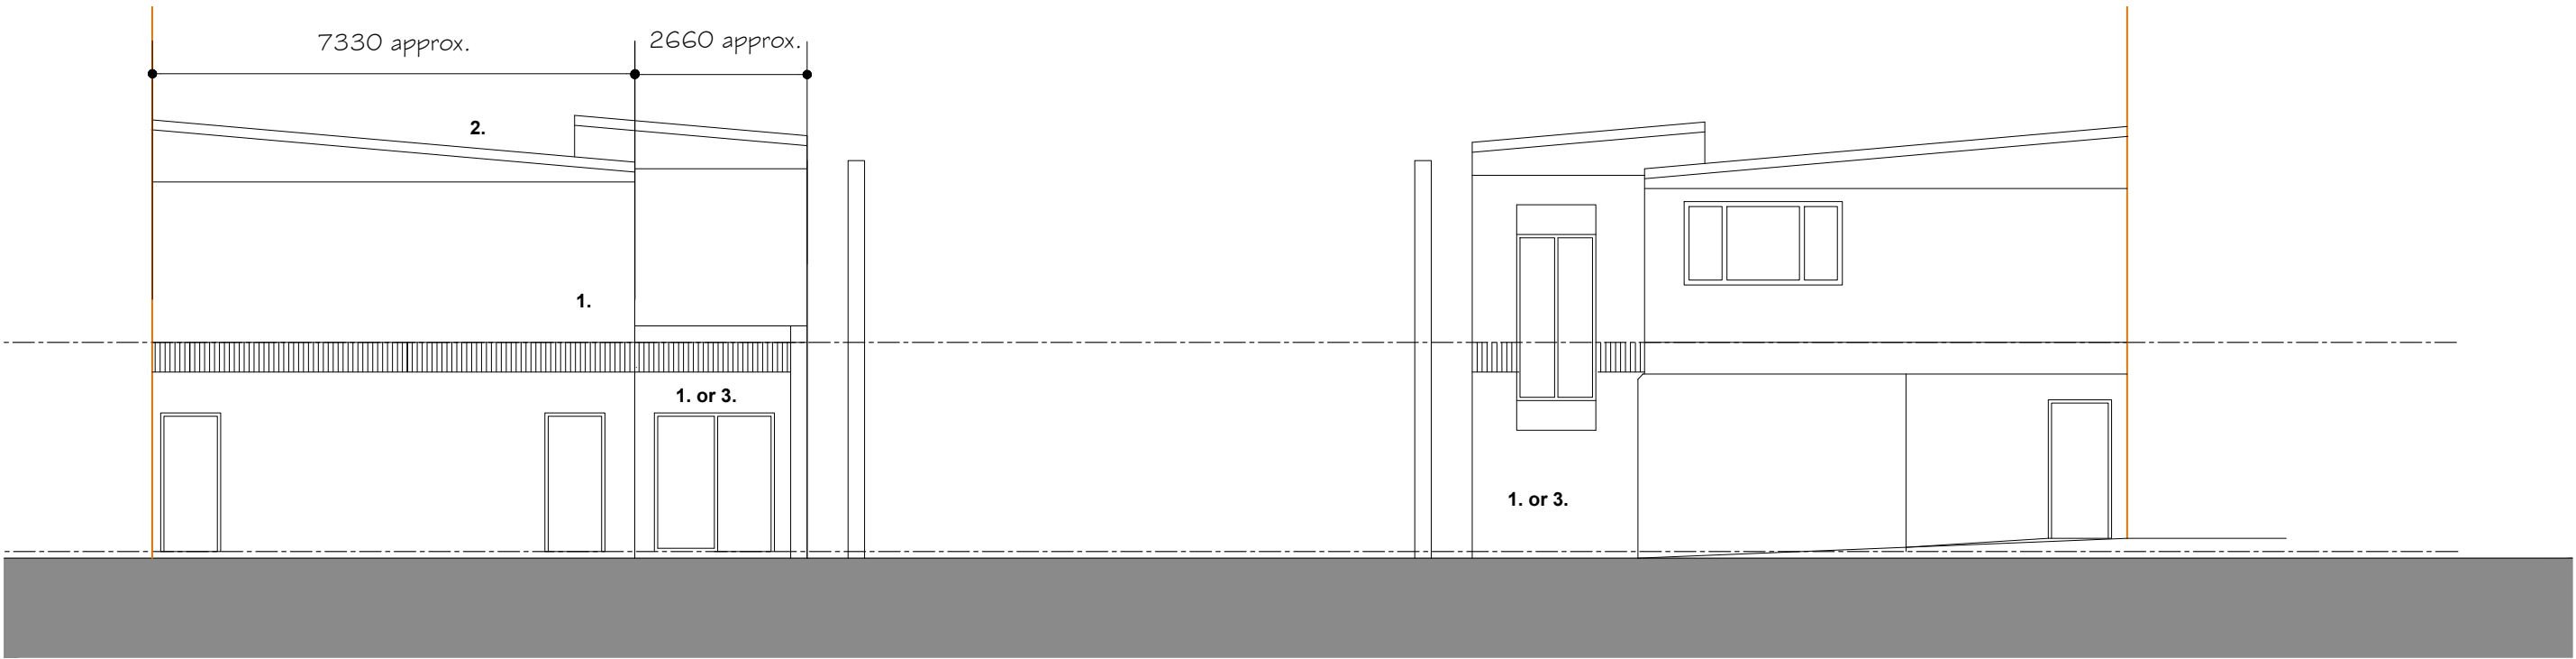

side elevation

side elevation