


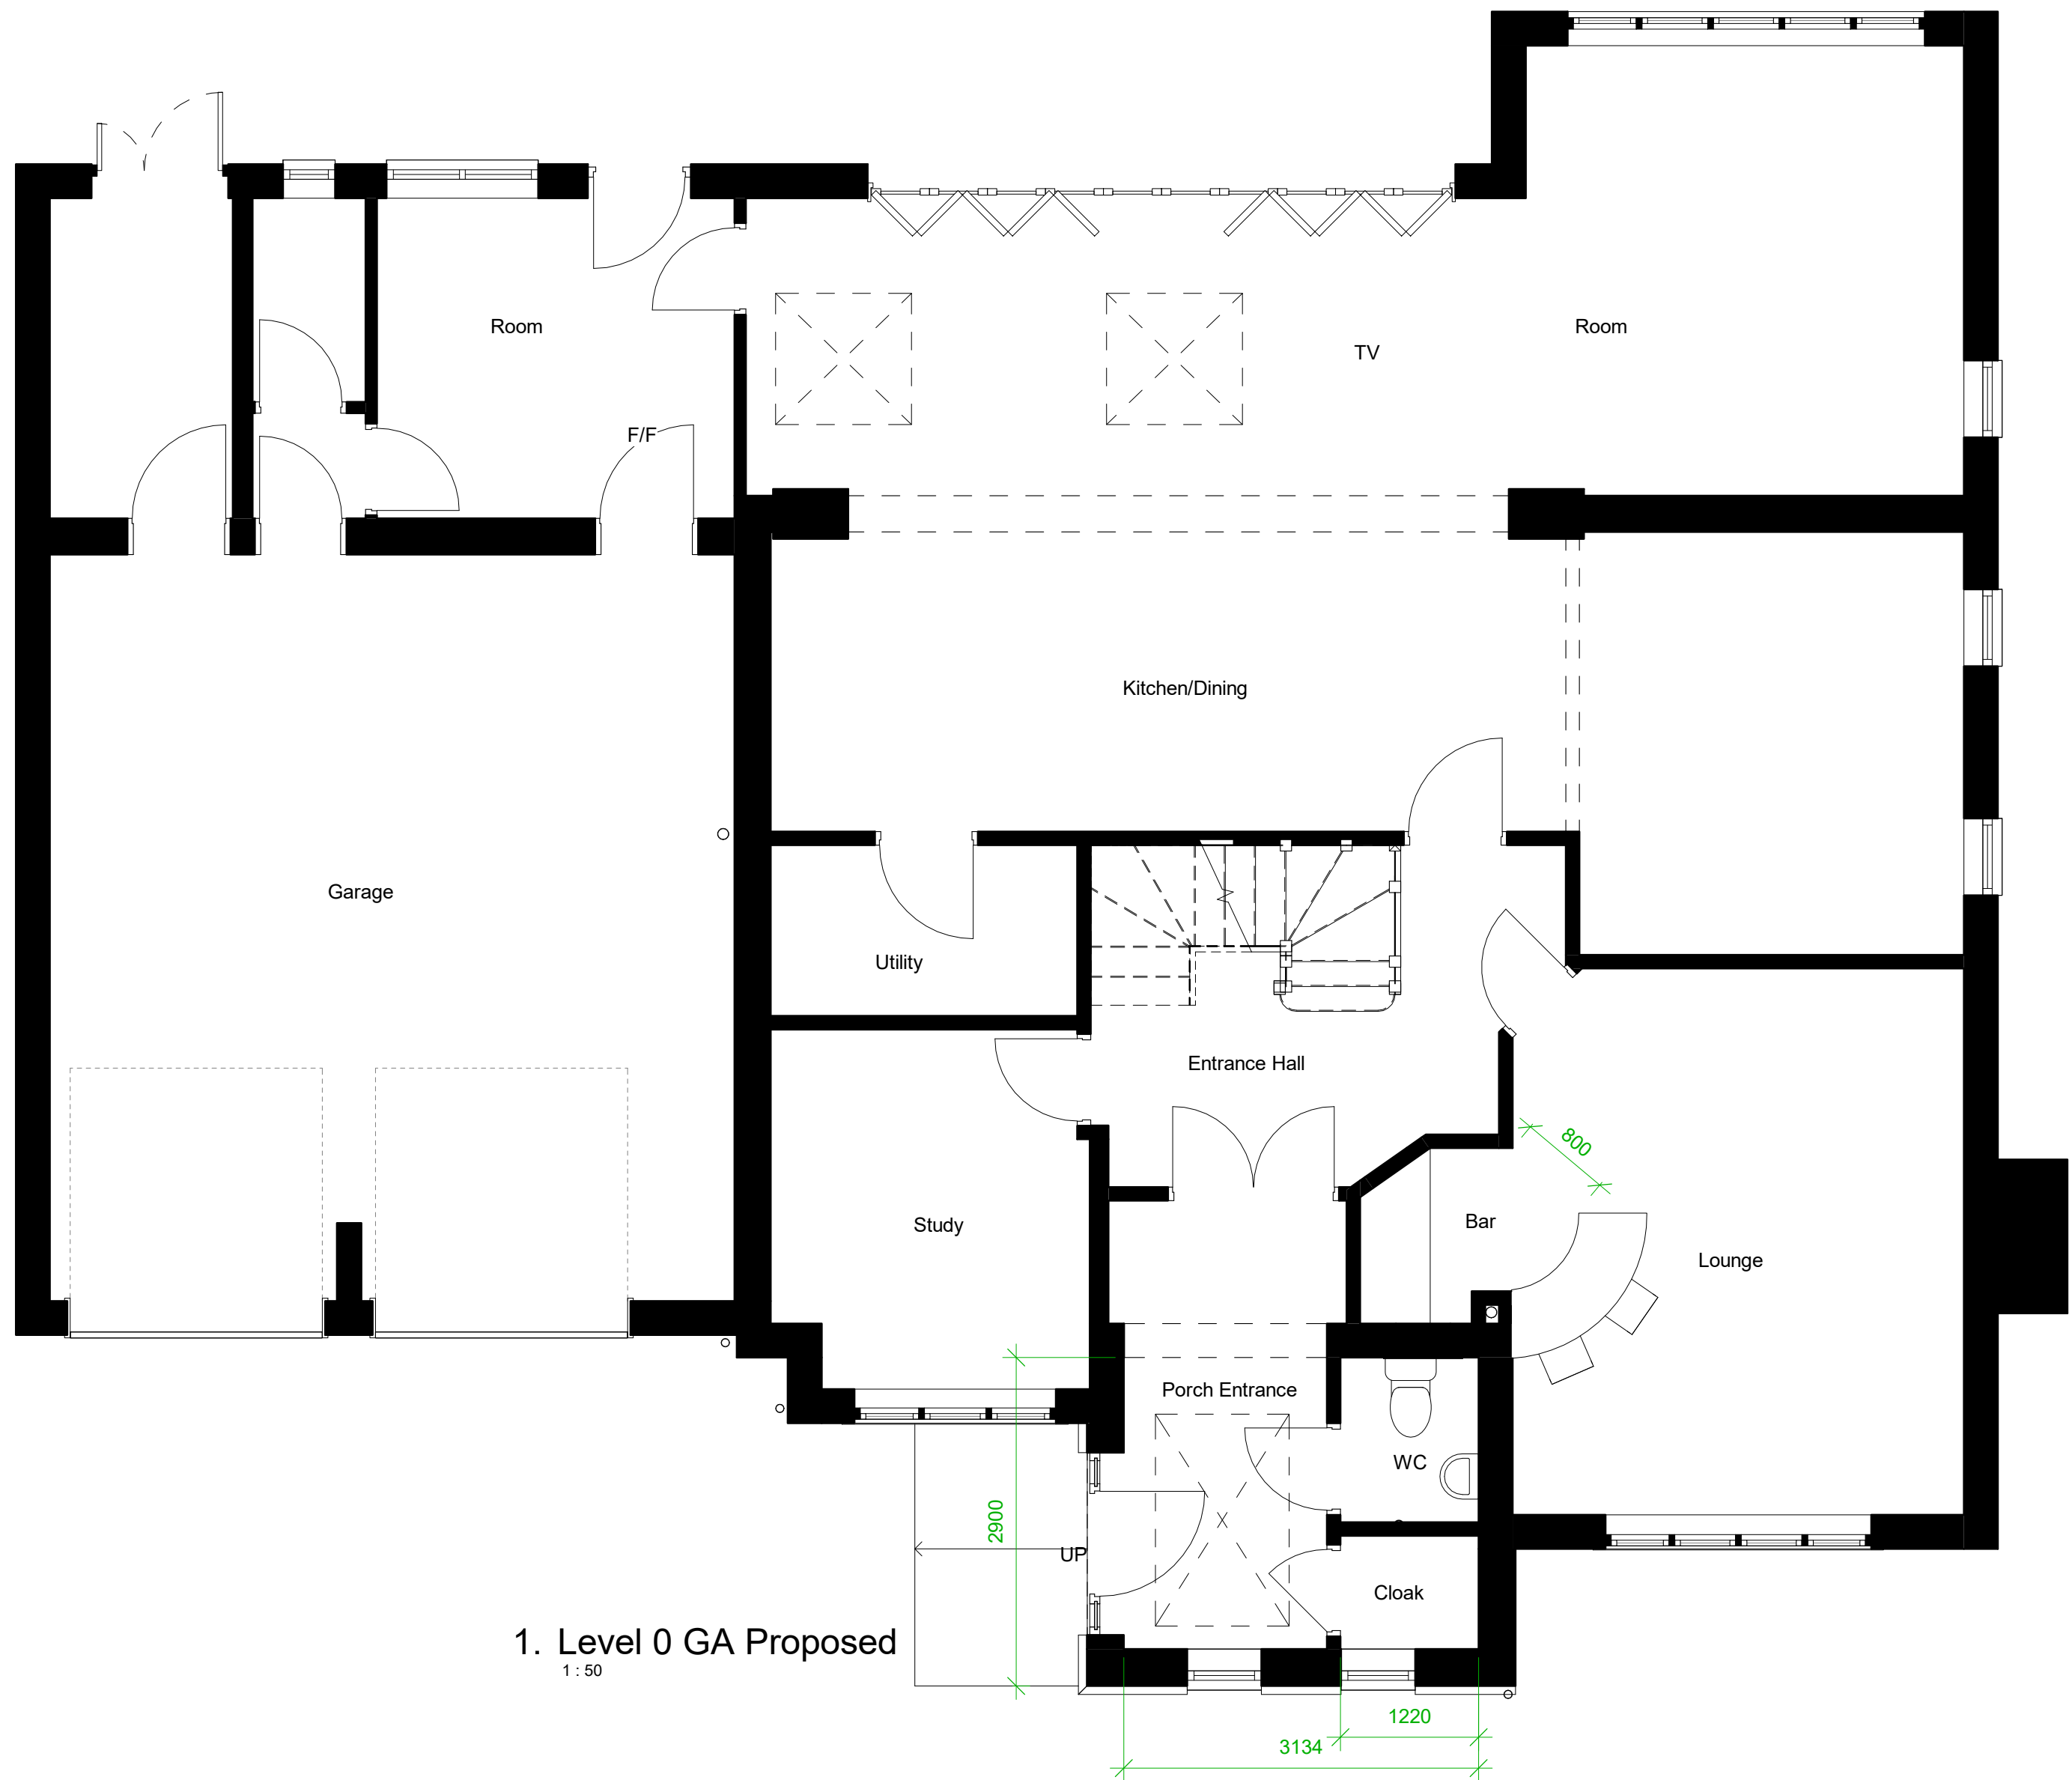

2. 3D View - Proposed Front



7. 3D View - Proposed Front 2



3. Front - GA Proposed

1 : 100



4. Left Side - GA Proposed

1 : 100



6. Right Side - GA Proposed

1 : 100



DURBAN
design studio

United Kingdom
Manchester
<https://durbanstudio.co.uk/>
+44 (0) 778826143
8 Park Lane
Wytham
M45 7PB

PROJECT Mr and Mrs Zell + Davis

PROJECT 55 Hampstead Drive

TITLE Proposed GA Plans and Elevations

SCALE As indicated@A2 DRAWING No. 004

PROJECT No. DDS2048

REV. DATE 20/06/2023 20:07:16 STATUS PLANNING

© COPYRIGHT - ALL RIGHTS RESERVED THIS DRAWING MUST NOT BE REPRODUCED WITHOUT PERMISSION. ALL DIMENSIONS RELATIVE TO THIS DRAWING TO BE CHECKED ON SITE. DESIGNER TO BE NOTIFIED OF ANY DISCREPANCIES. SEWER INVERT LEVELS MUST BE VERIFIED BEFORE WORK COMMENCES. THIS DRAWING MUST BE CHECKED AGAINST ANY OTHER STRUCTURAL SPECIALIST DRAWINGS PROVIDED. THIS DRAWING MUST NOT BE USED FOR CONSTRUCTION UNLESS ISSUED FOR CONSTRUCTION. ALL DIMENSIONS ON THIS DRAWING ARE IN MILLIMETRES UNLESS OTHERWISE STATED.