

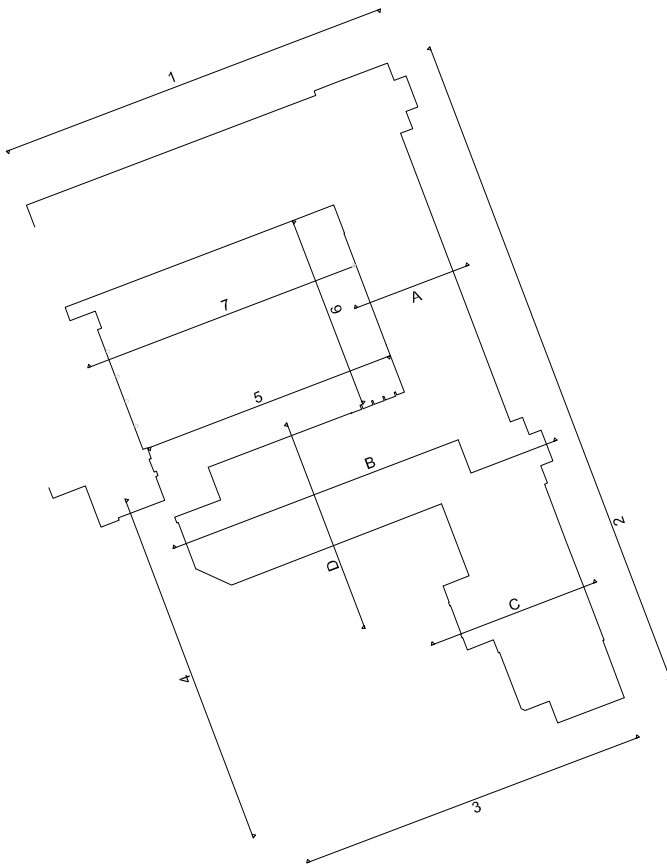


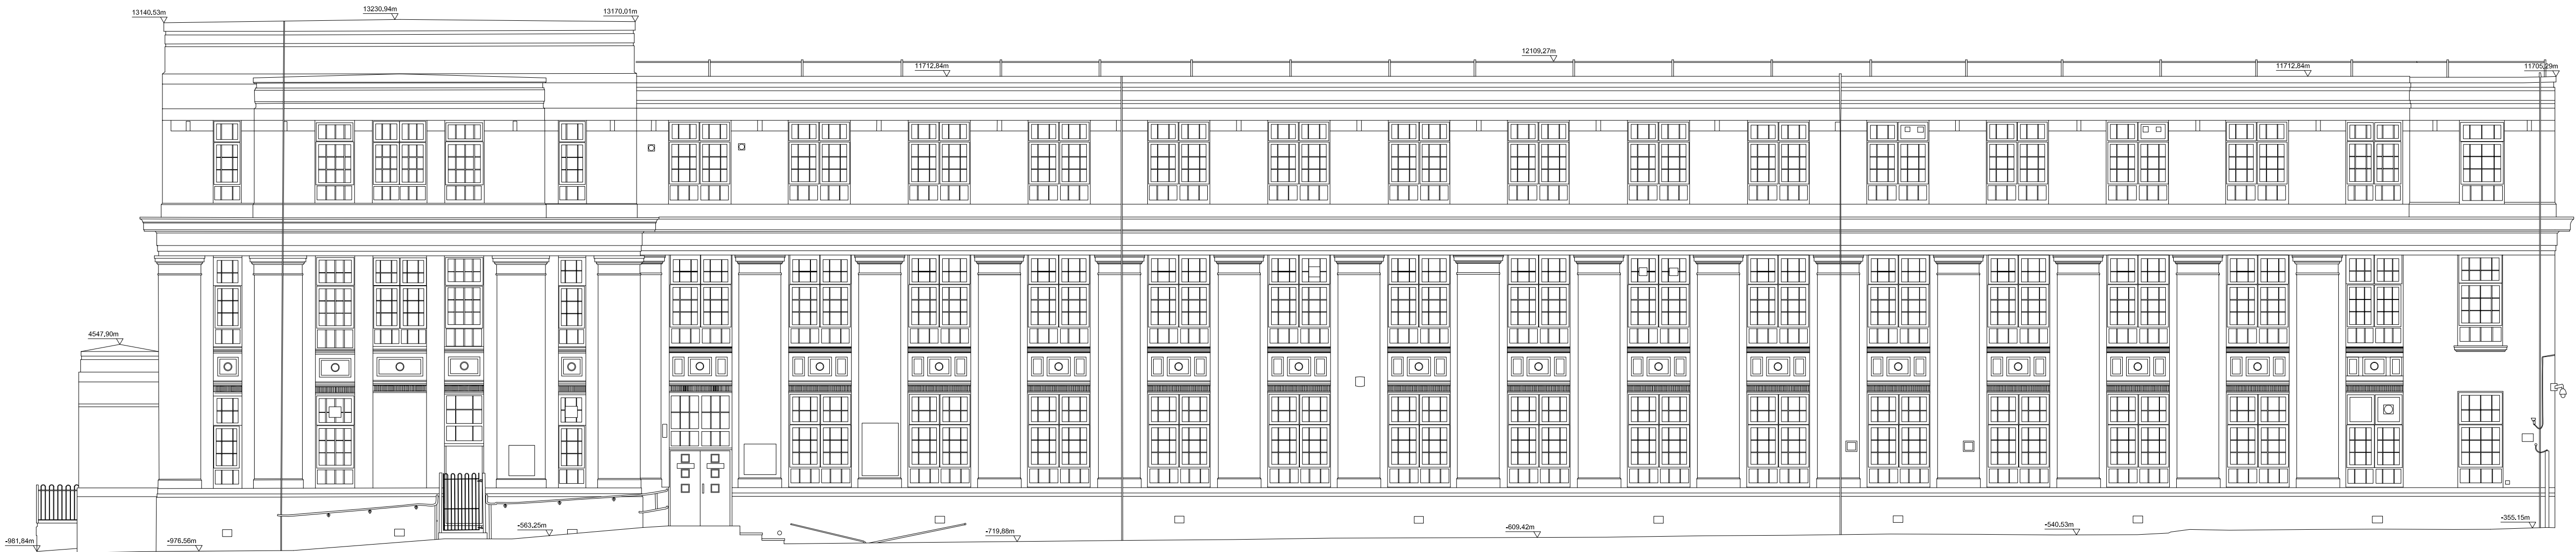

ELEVATION UNAFFECTED BY PROPOSED WORKS

Elevation 1
Datum 90.00m

- A - New external masonry cavity wall. Red brick outer leaf
- B - Polyester powder coated aluminium framed windows and doors
- C - Insulated render system to existing masonry wall
- D - Brise soleil shading to walkway, steel frame with aluminium blades
- E - Existing render
- F - New roof to corridor, incorporating bituminous insulated roof waterproofing system.
- G - New section of hardwood timber windows to infill lower section of newly formed aperture. Detail and finish to match existing and retained windows above.
- H - Polyester powder coated framed curtain walling with entrance doors
- J - Composite aluminium cladding panels, powder coated in colour to compliment the existing facade.

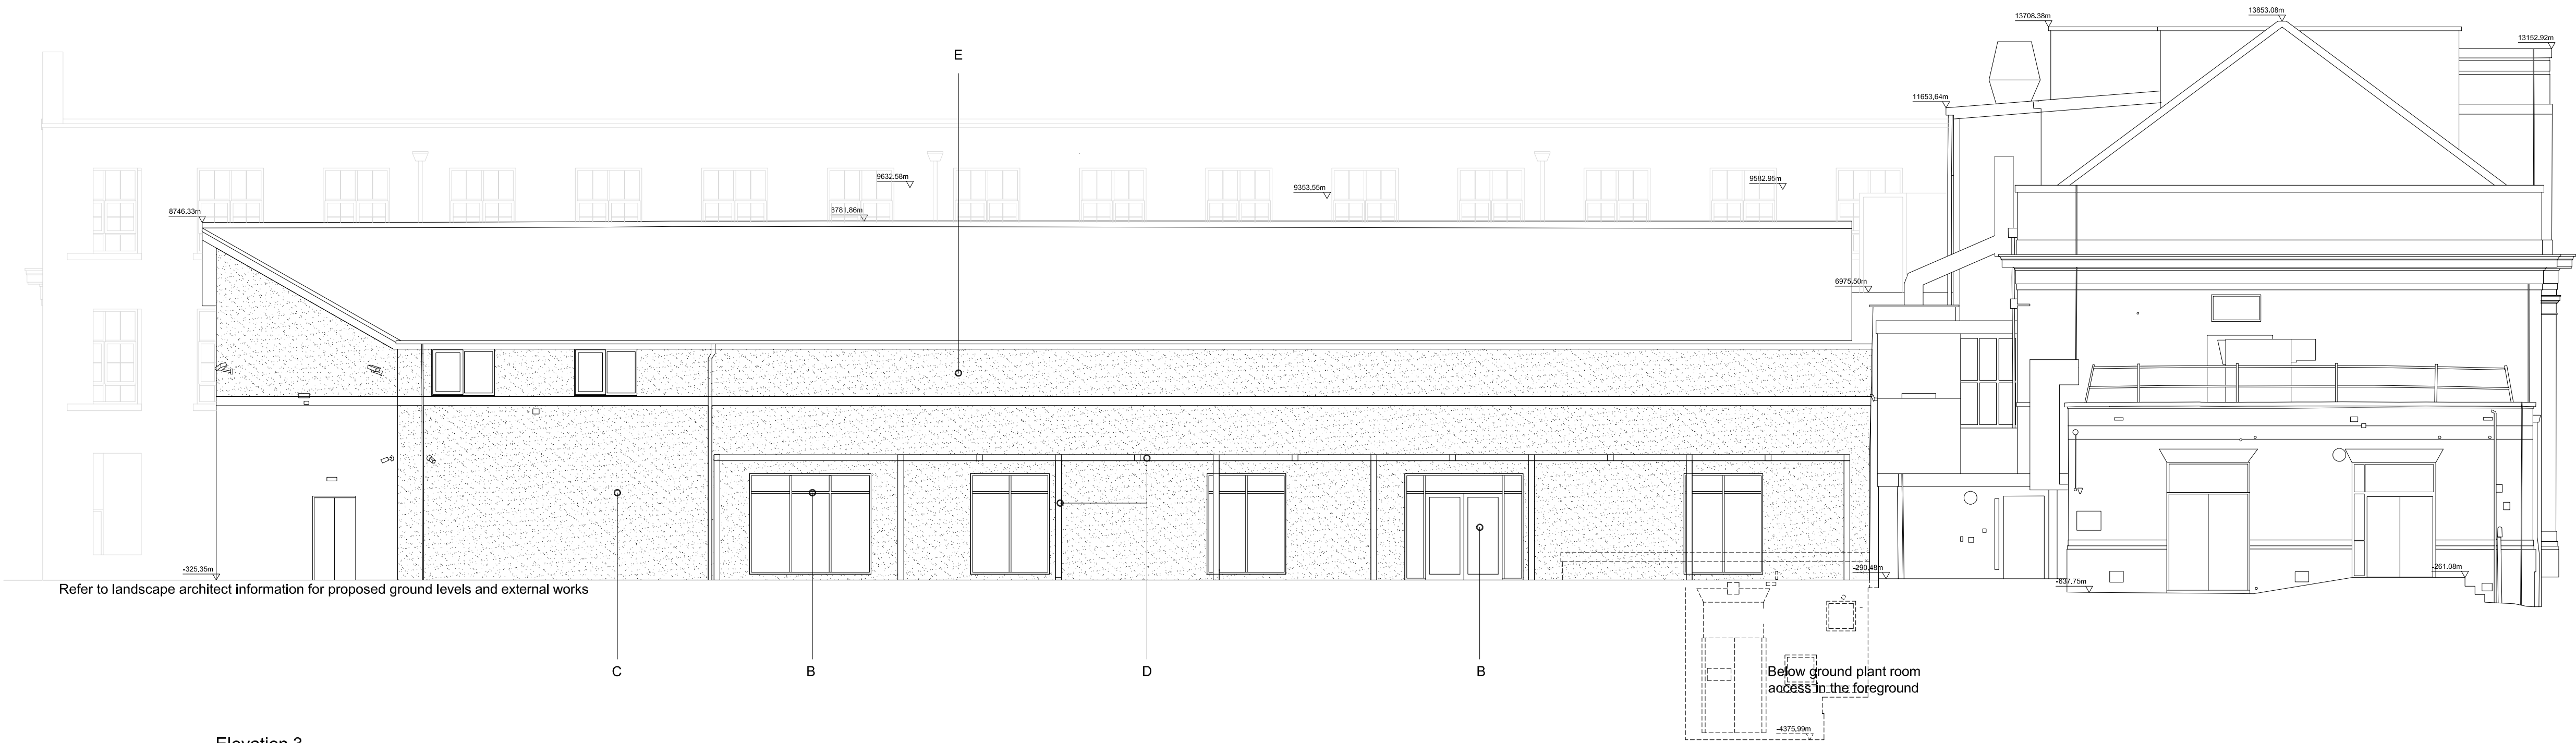

Elevation 3
Datum 90.00m

Bury College

Transformation - Woodbury

KC 09.03.2023 1:200 A1

Woodbury
Proposed elevations
Sheet 1

status job no. / dtp. no revision

P 7035W L(2)-10 --