


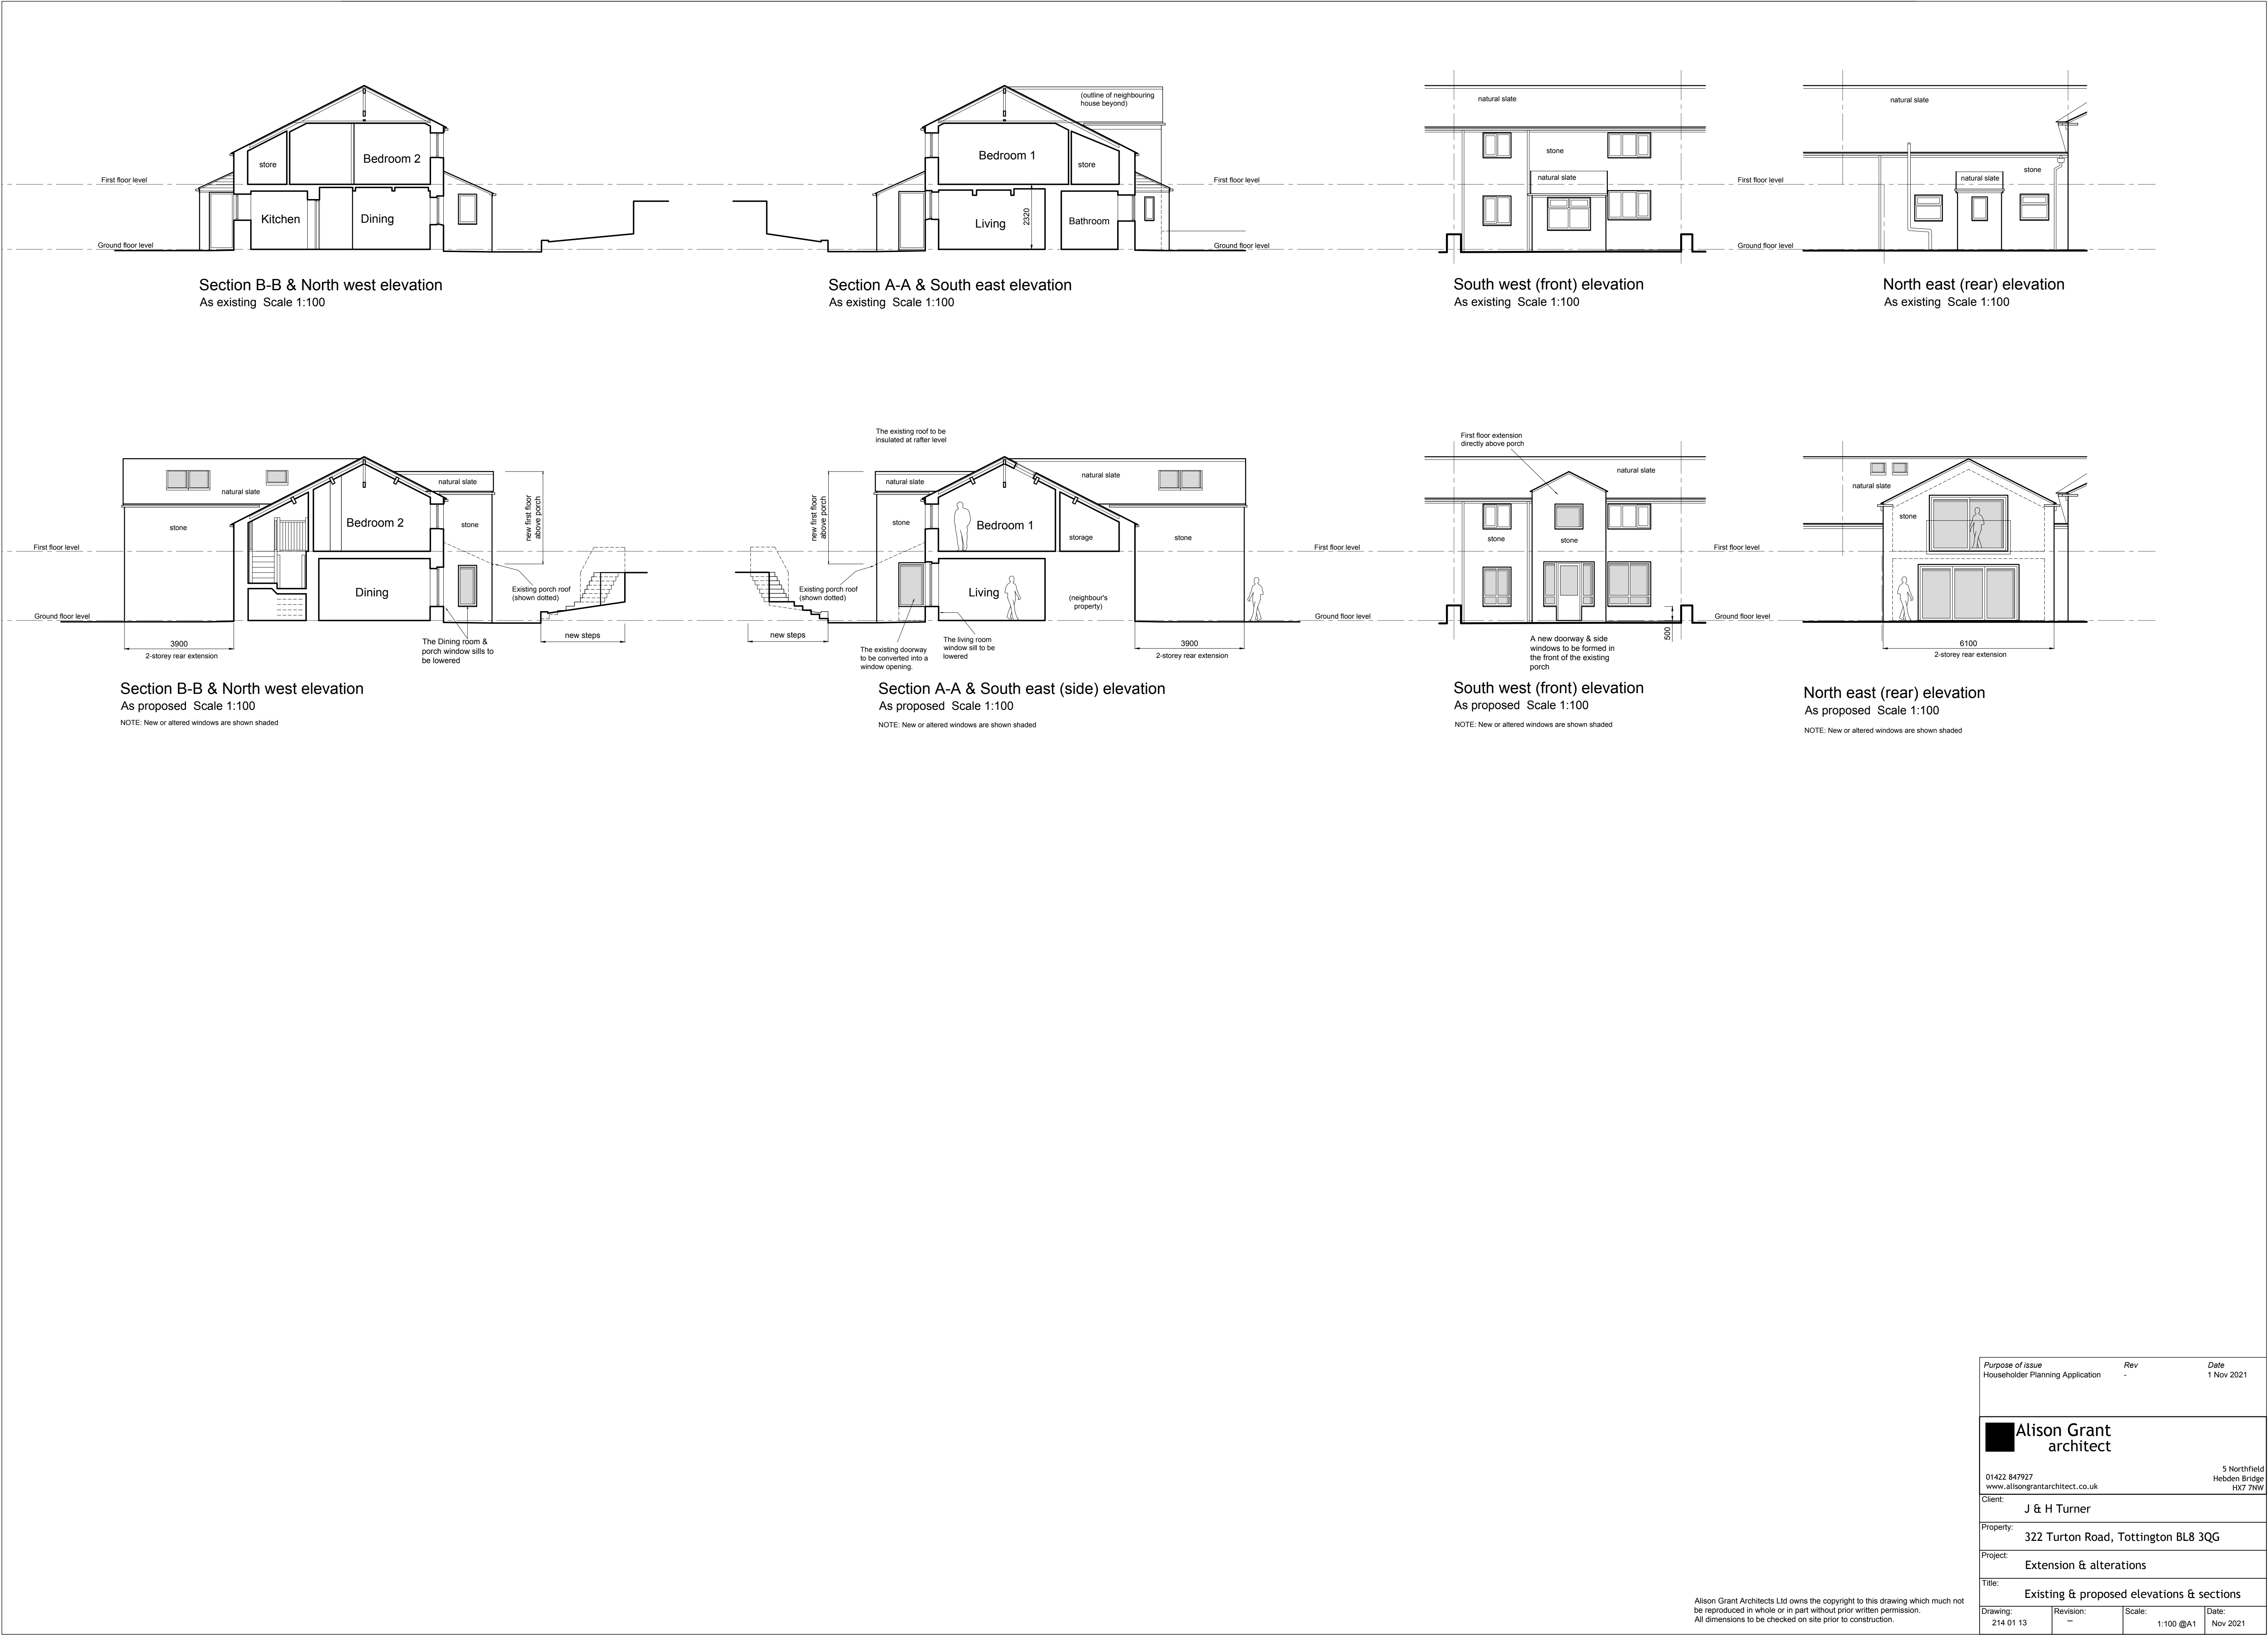

Purpose of issue Householder Planning Application		Rev -	Date 1 Nov 2021
Alison Grant architect 01422 847927 www.alisongrantarchitect.co.uk Client: J & H Turner Property: 322 Turton Road, Tottington BL8 3QG Project: Extension & alterations Title: Existing & proposed elevations & sections			
Drawing: 214 01 13	Revision: -	Scale: 1:100 @A1	Date: Nov 2021

Alison Grant Architects Ltd owns the copyright to this drawing which much not be reproduced in whole or in part without prior written permission.
All dimensions to be checked on site prior to construction.