


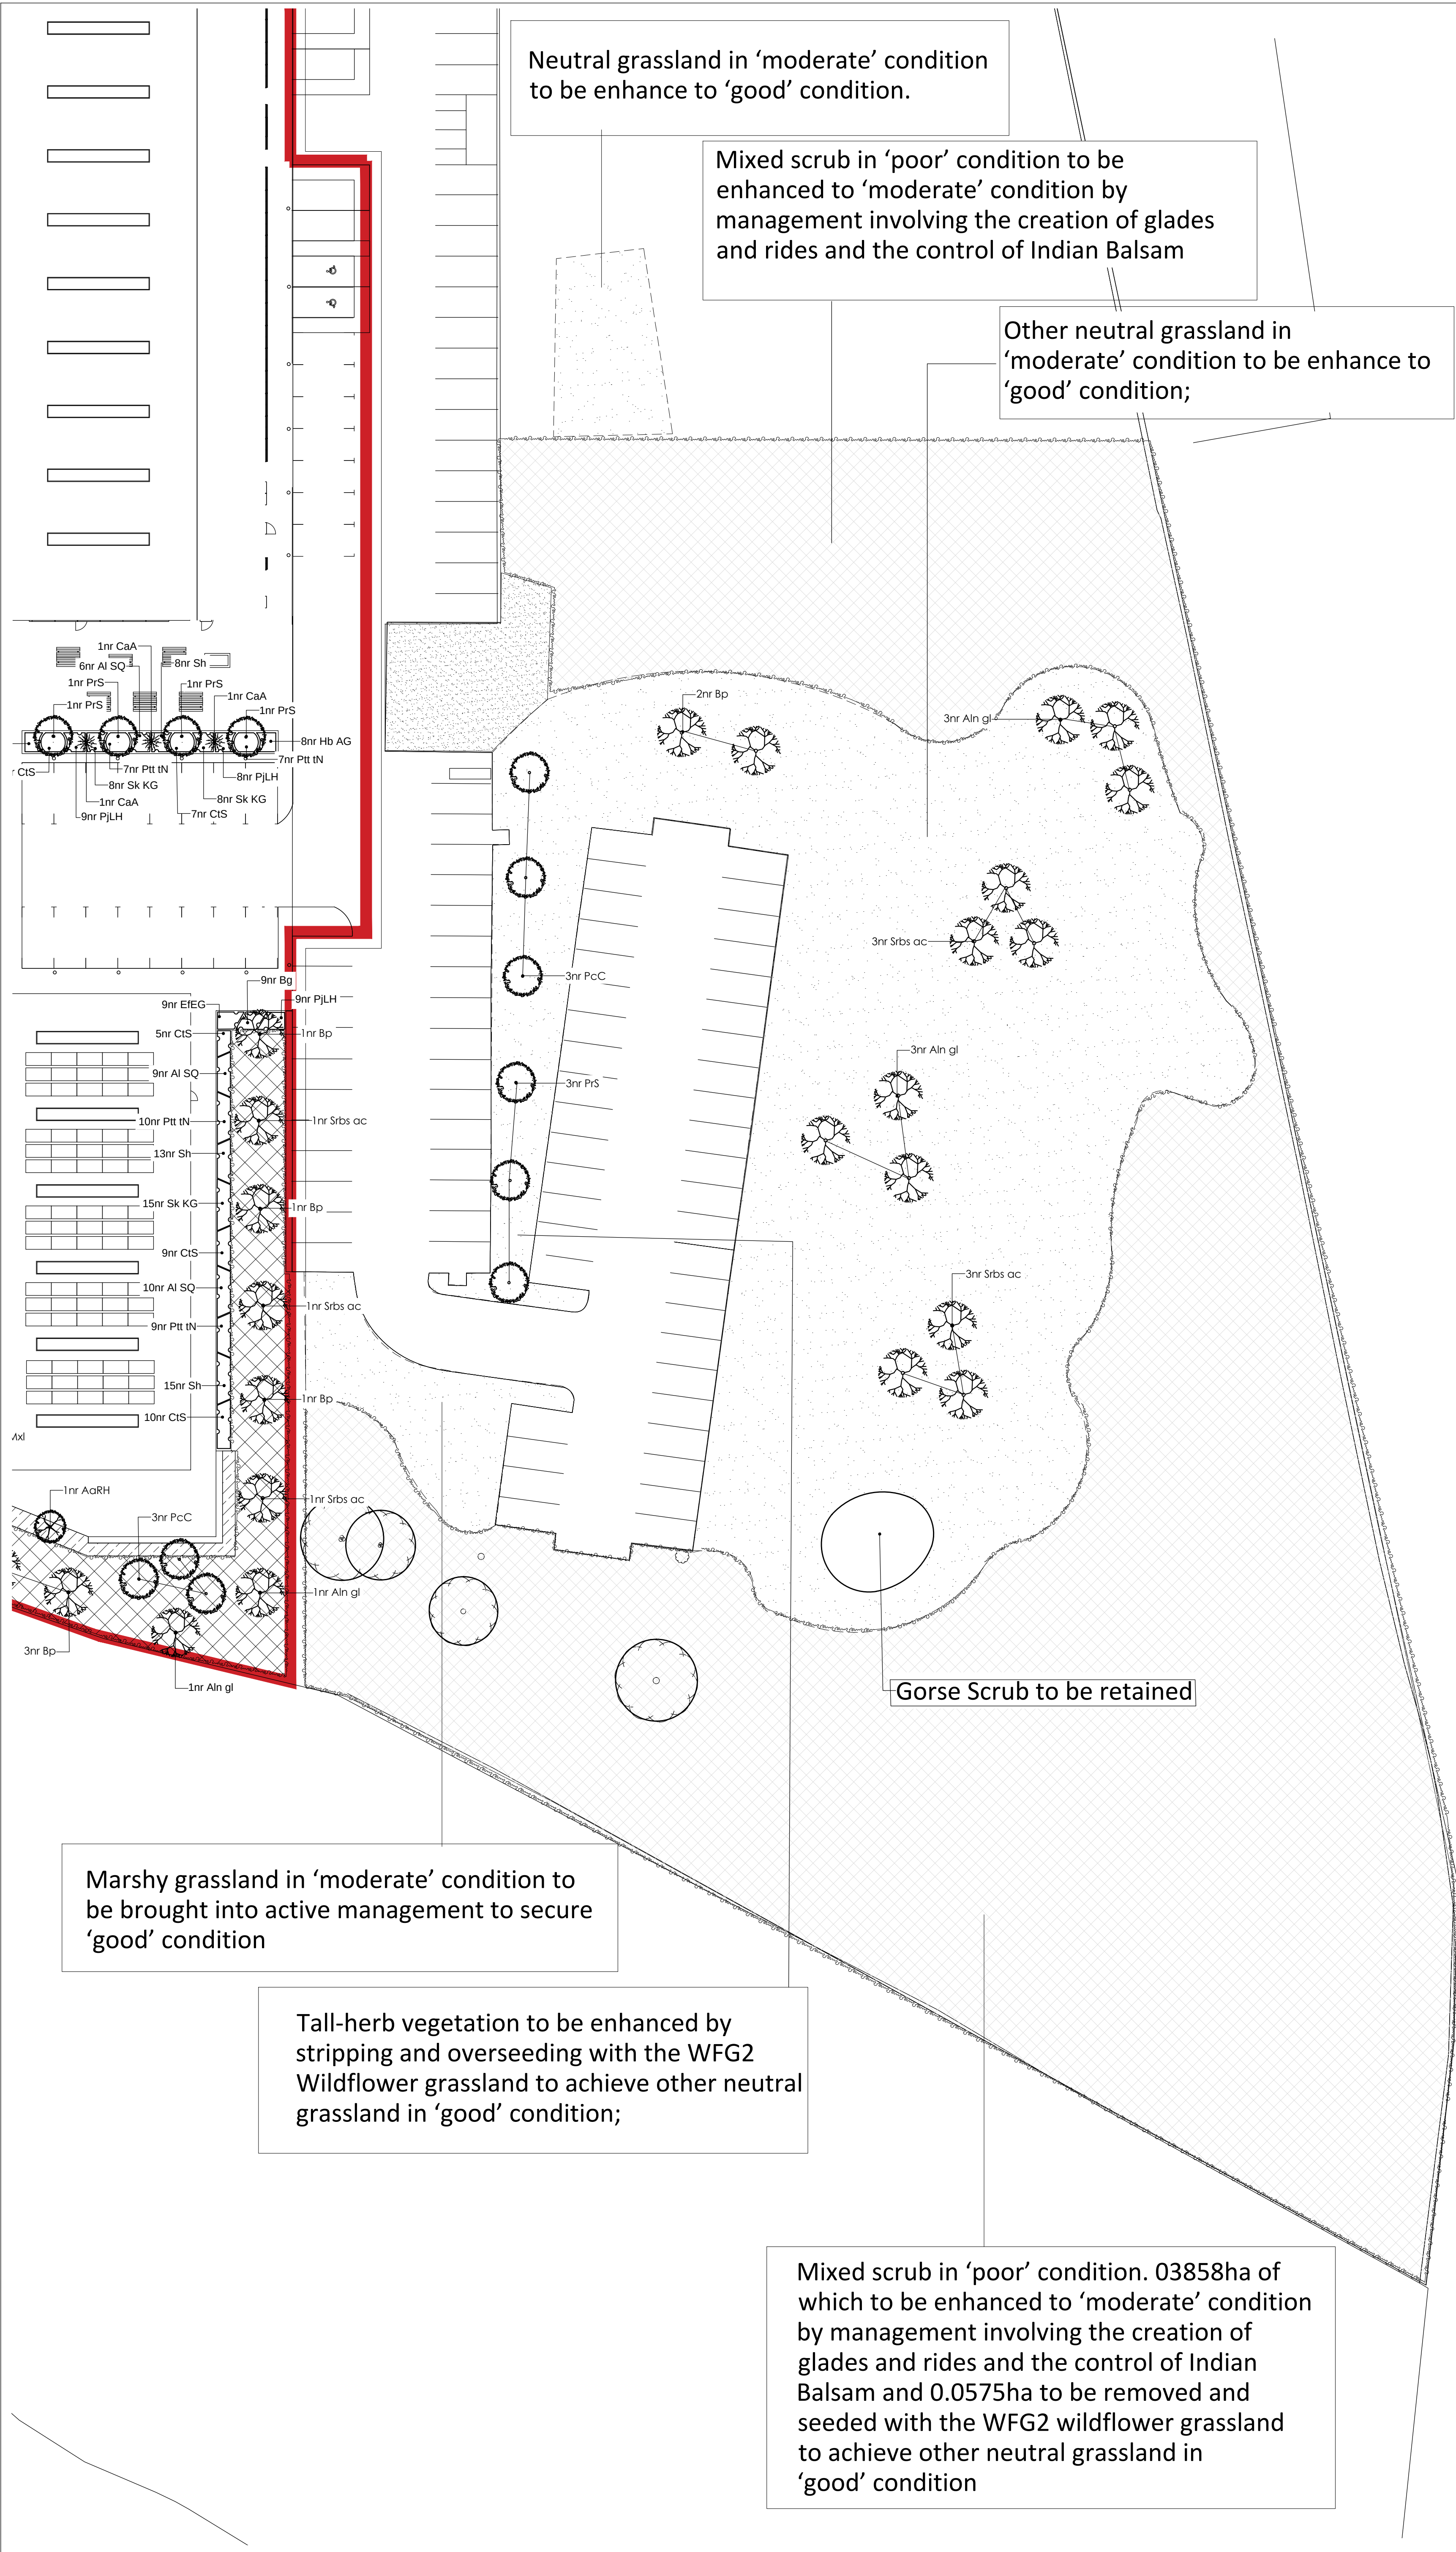

- LEGEND**
- Existing trees and scrub to be retained
 - Proposed Native Trees**
Extra Heavy Standard, 14-16cm girth, 3-4m high to be planted with a double timber stake secured with a rubber tree tie.
 - Proposed Medium Ornamental Trees**
Heavy Standard, 12-14cm girth, 3-4m high to be planted with a double timber stakes secured with a rubber tree tie.
 - Small Ornamental Tree/Large Shrub**
Select Standard trees, 10-12cm girth, 2.5-3.5m high or large shrub 30-50L to be planted with a single timber stake secured with a rubber tree tie.
 - Ornamental Shrub Planting**
Proposed shrubs and flowering herbaceous plants to be planted as 3-5L pots at 3-5 per sq.m. planted with feature specimen, 10-12L pots.
 - Proposed Native Scrub/Shrub Plant M**
Proposed native shrub mix to have minimum final growth height of 5-7M. Mix to provide breeding and foraging opportunities. 100-125cm, planted at 1 plants per sq.m and protected with spii guards.
 - Proposed Flowering Meadow Mix**
To be WF2 Flowering Meadow, supply by Germinal GB or similar approved. Including 80% of ornamental grasses and 20% of flowering perennials. Sowing rate 5/gm2.
 - Proposed Other Neutral Grassland**
refers to Ecologist plan
 - Proposed Modified Grassland**
refers to Ecologist plan
 - Existing Mixed Scrub**
refers to Ecologist plan

- GENERAL NOTES**
- This drawing is the copyright of tpm landscape Ltd and cannot be reproduced in any form without the consent of the company.
 - This drawing is to be read in conjunction with detail landscape drawings, details and specification.
 - This drawing is to be read in conjunction with all relevant Architects', Engineer's, Specialists, Bills of Quantities and Specifications.
 - The insertion of any firm or proprietary brand on this drawing is an indication of the class or quality required and does not exclude the use of alternative materials that are equal in performance, quality and appearance, provided that they have been approved in writing by the Landscape Architect.
 - The Contractor is responsible for accurately ascertaining the position of underground services and responding to all relevant service easement requirements.
 - All dimensions are in millimetres unless stated otherwise, for the purposes of construction this drawing must not be scaled and only written dimensions used. Written and scaled dimensions to be checked on site, any discrepancies reported prior to work commencing. IF IN DOUBT PLEASE ASK.
 - All work and materials are to be in accordance with the relevant British Standards and Code of Practice.
 - All Proprietary products are to be used strictly in accordance with the manufacturer's instructions and details.

REVISION NOTES

Rev	By	Description	Date
-	-	-	-

Client
Horizon/ Fletcher Rae

Project
Pilworth Industrial Estate Extension

Description
Planting Plan

Status
For Approval

Scale @ A1
1:250

Job number
4496

Drawn
TS

Checked
CT

Date
27.03.24

Revision
-

tpm landscape
chartered landscape architects
address: 4th Floor Studio 10 Little Lever St Manchester M1 3JR
tel: 0161 235 0600 fax 0601 email info@tpmlandscape.co.uk