


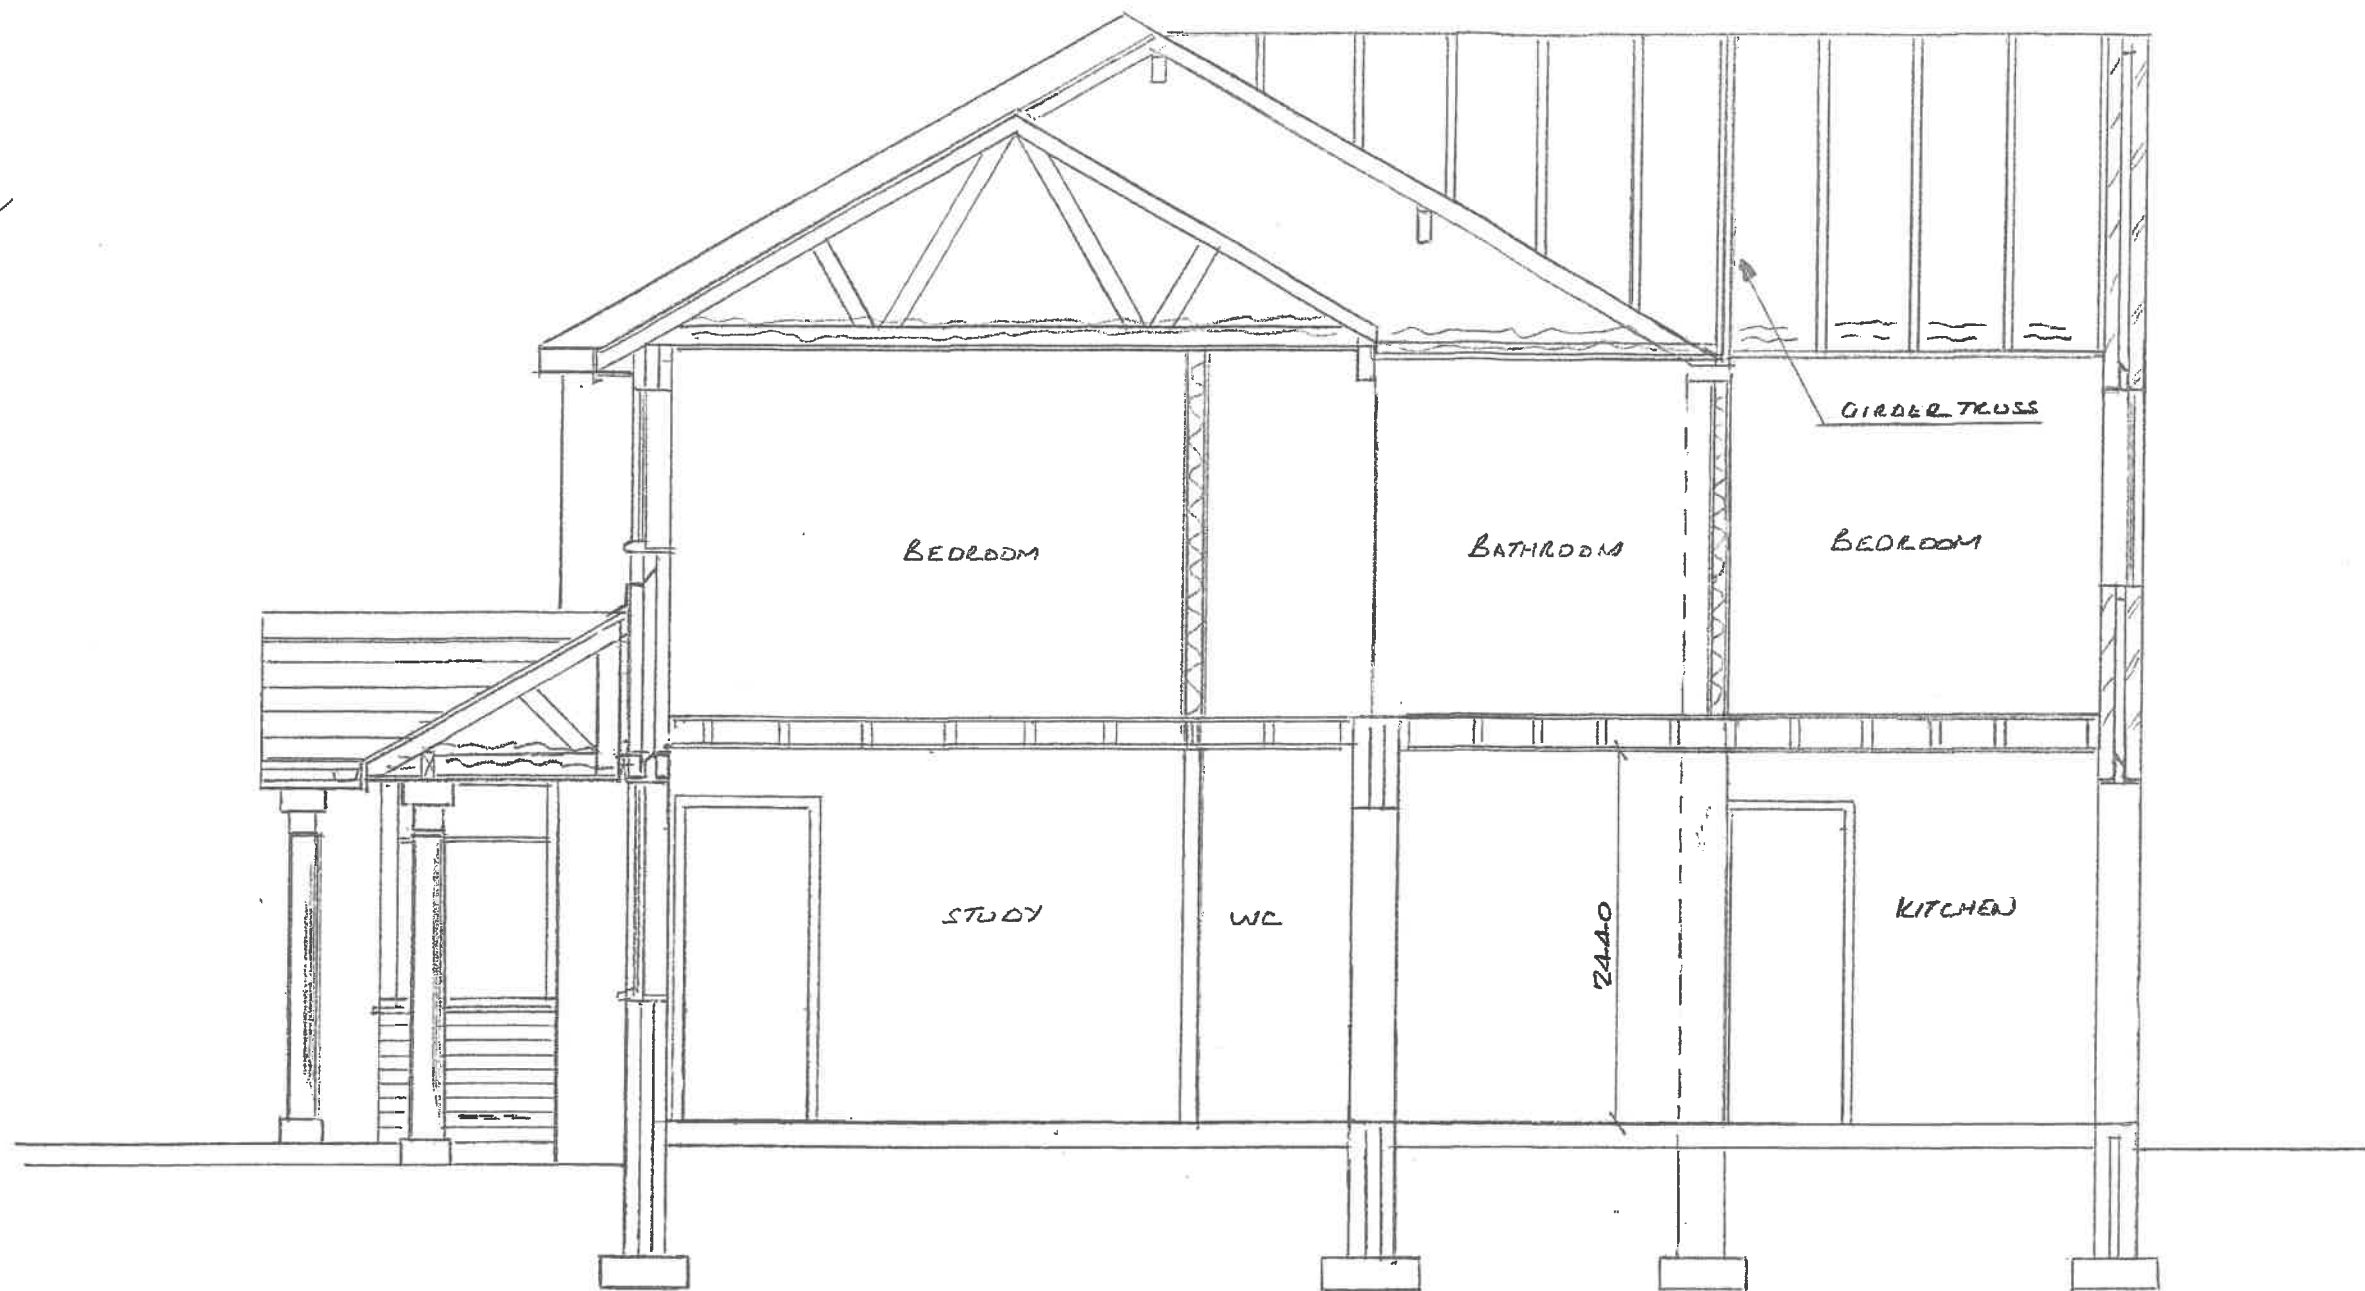

Proposed Section Thro'