




Rear Elevation
Facing North West
To Garden

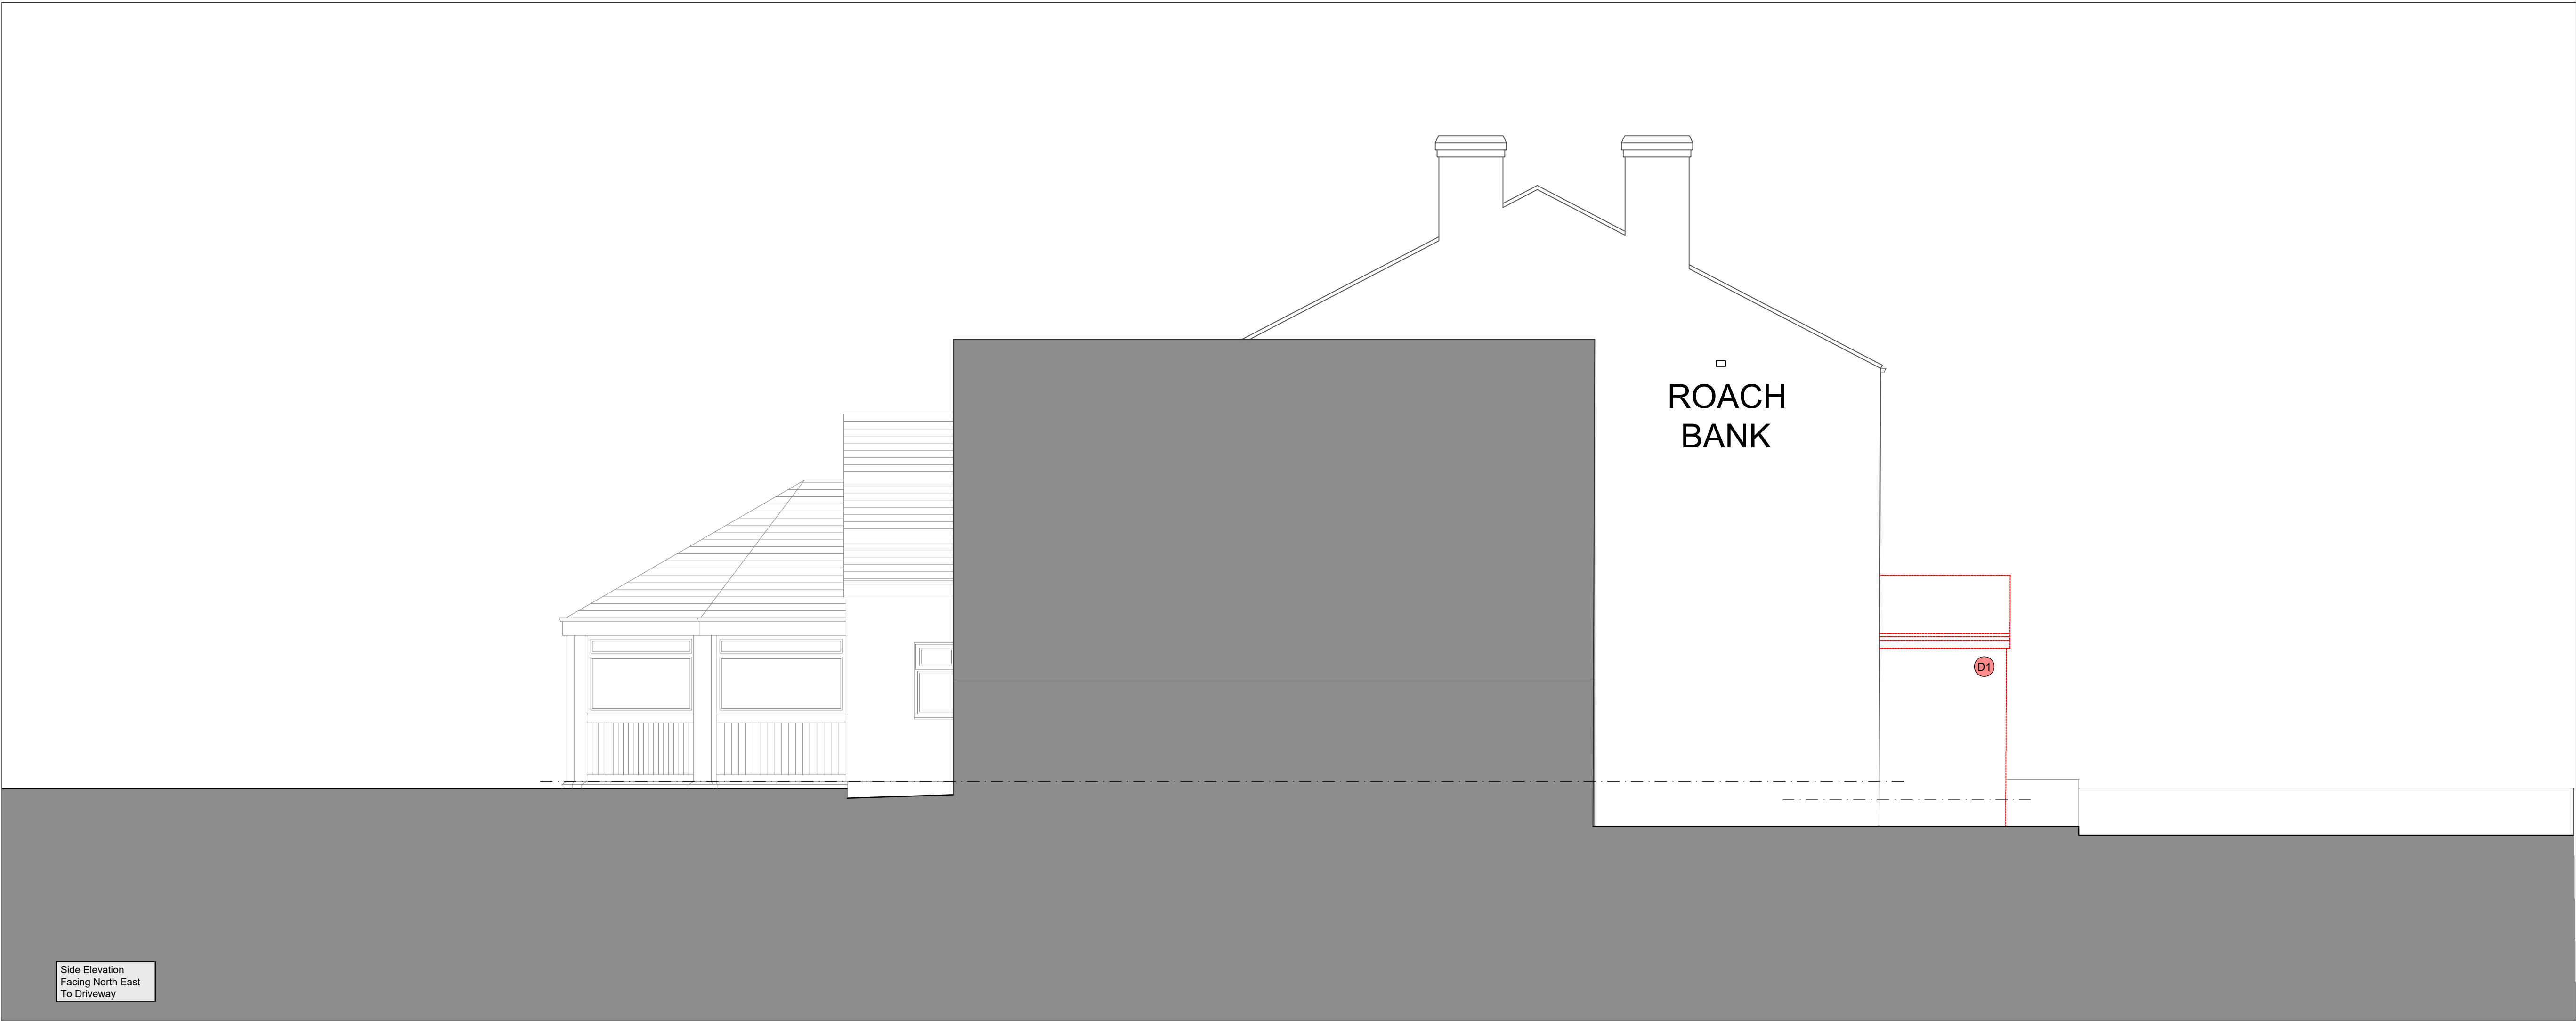

Side Elevation
Facing North East
To Driveway

DO NOT SCALE FROM THIS DRAWING

Notes

All dimensions to be checked on site

Any discrepancies to be reported immediately to the Architect

Drawing to be read in conjunction with all relevant design information, including Architects, Services, Civil and Structural Engineers drawings

All existing site, tree, building and survey information has been compiled from different sources, including information supplied by third parties

NOT FOR CONSTRUCTION

Drawing Notes:

Red dotted lines indicate the extent of demolition / downtakings

All structural alterations are to be carried out in accordance with design and details produced by the Project Structural Engineer

The Principal Contractor is to be responsible for maintaining the integrity of the existing structure throughout the construction phase including the design of any temporary support works

H1233 052 Rev 0	
TITLE	DEMOLITION & DOWNTAKINGS ELEVATIONS SHEET 2 OF 2
SCALE	1:50 @ A1
PLANNING	
PROJECT	REFURBISHMENT & ALTERATIONS TO STUDIO FORMERLY KNOWN AS THE ROACH BANK INN 129 CROFT LANE BURY BL9 8QH
CLIENT	MR ANDY ODUDU
DAWSON WILLIAMSON ARCHITECTS	
Bradford Edinburgh	
01274 551 300	
info@dawsonwilliamson.co.uk	
THE DETAILS SHOWN ON THIS DRAWING ARE CONFIDENTIAL & THE DRAWING IS THE EXCLUSIVE PROPERTY OF DAWSON WILLIAMSON LTD. NO USE, COPY OR DISCLOSURE OF THE DRAWING MAY BE MADE WITHOUT OUR PERMISSION & THE DRAWING MUST BE RETURNED TO DAWSON WILLIAMSON LTD WHEN REQUIRED. © Dawson Williamson Ltd 2023	